




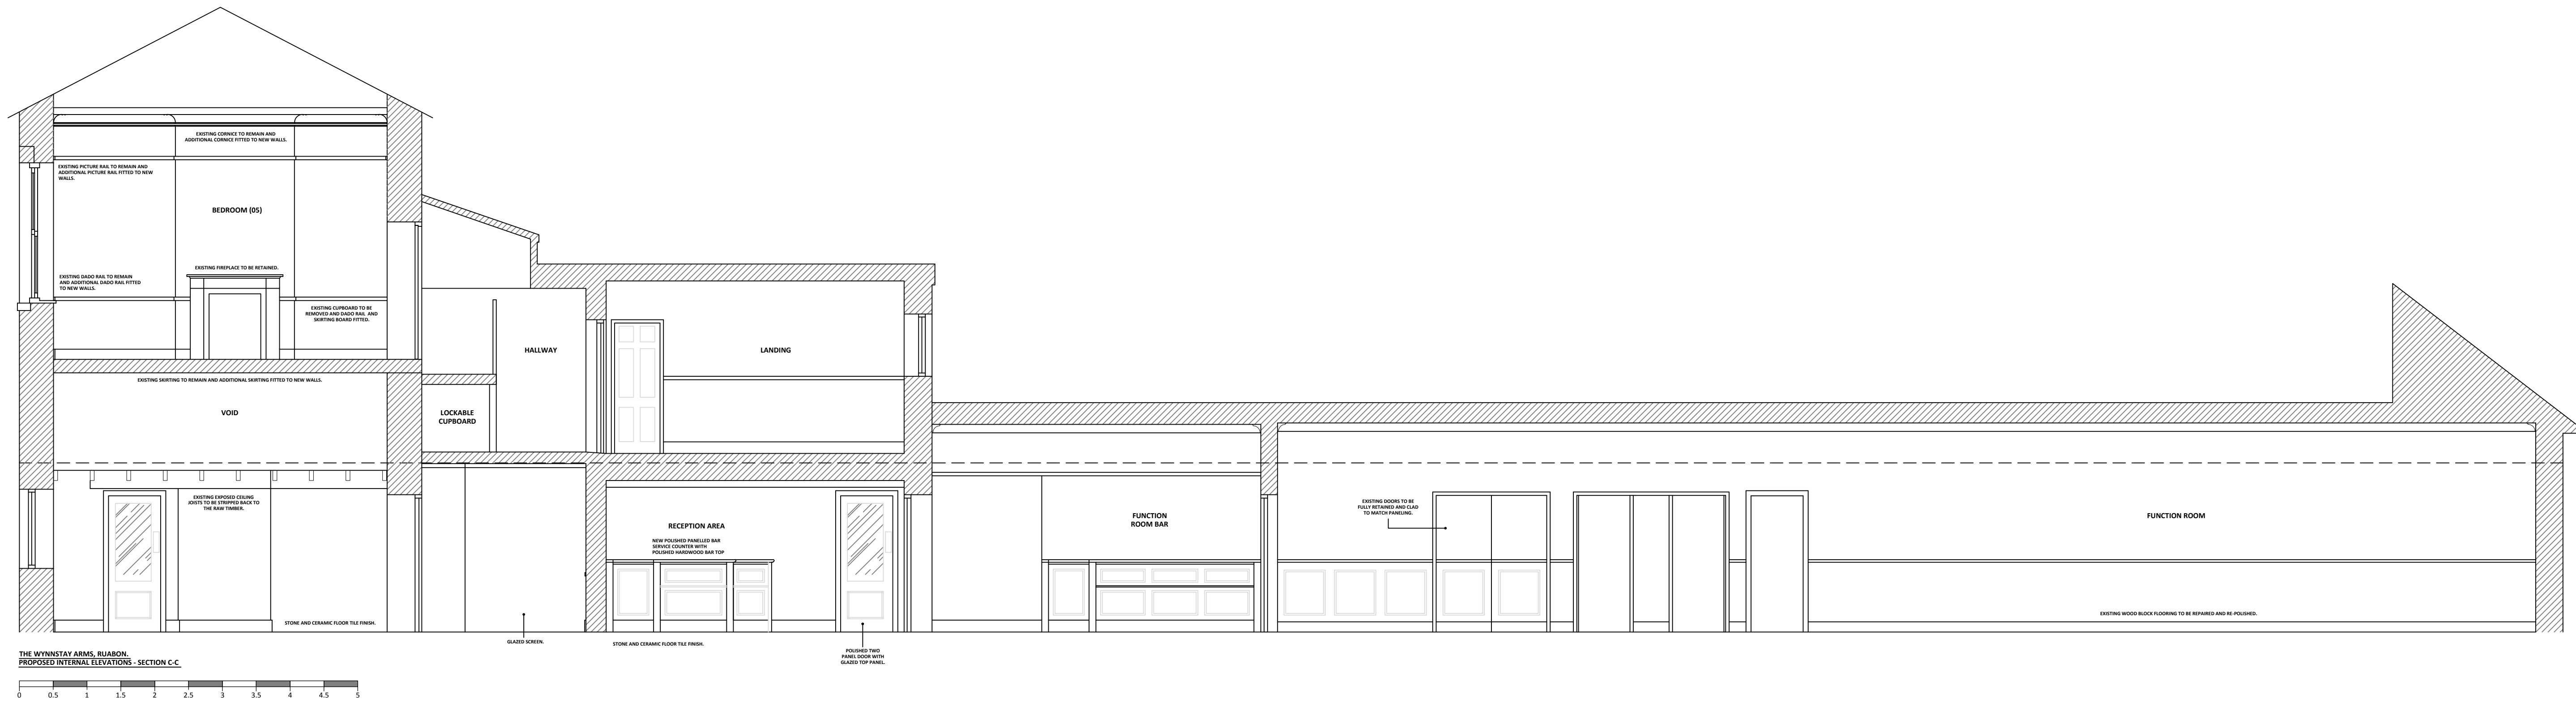

THE WYNNSTAY ARMS, RUABON
PROPOSED INTERNAL ELEVATIONS - SECTION C-C

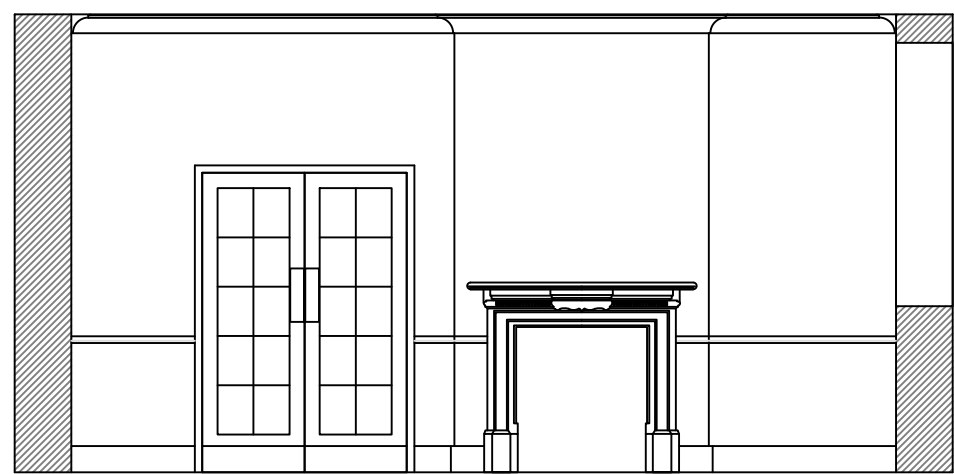

ELEVATION D.
FIREPLACE 4 (TRADE AREA 1)

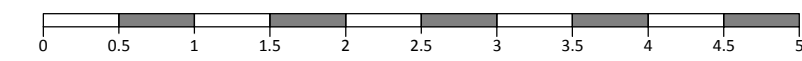


ELEVATION F.
FIREPLACE 2 (TRADE AREA 5)



ELEVATION E.
FIREPLACE 3 (TRADE AREA 2).



ELEVATION G.
FIREPLACE 1 (TRADE AREA 6).

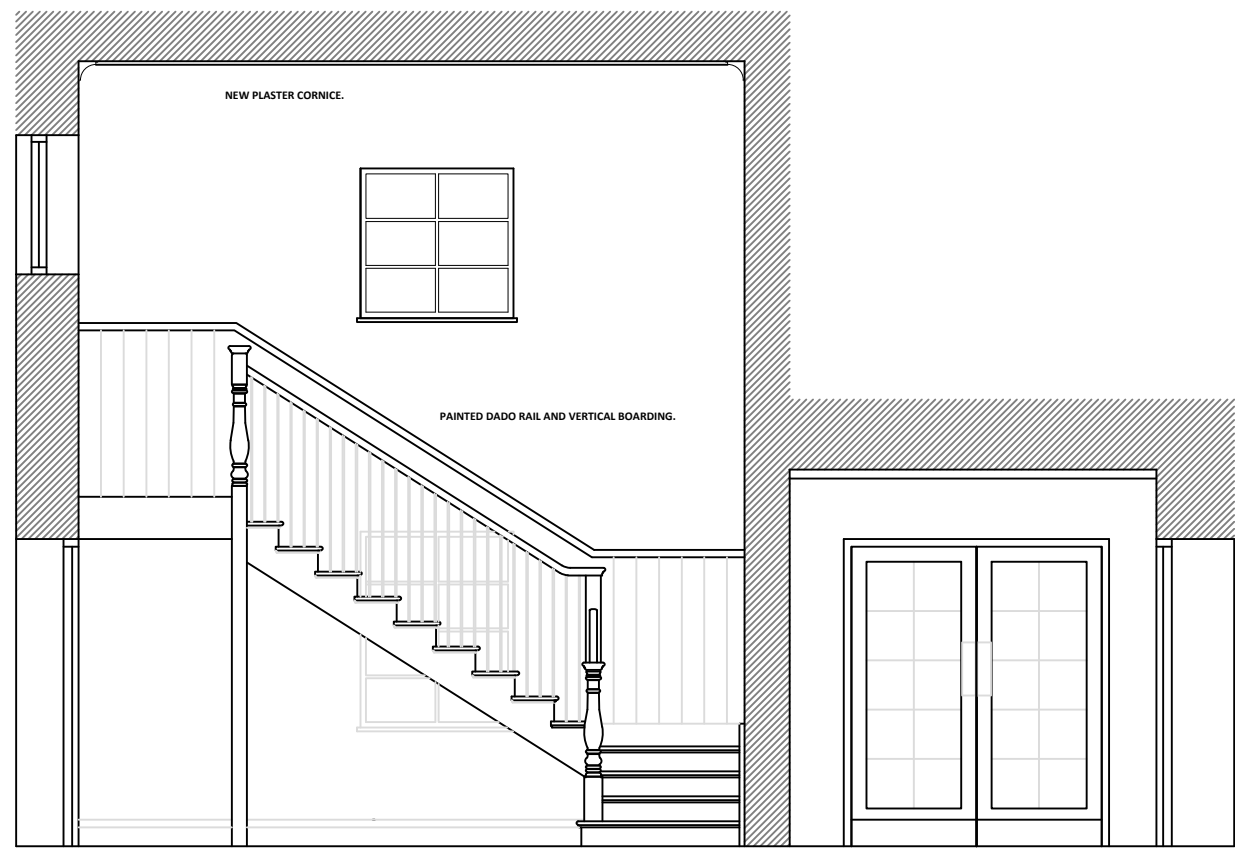

ELEVATION H.
STAIRCASE (TRADE AREA 8).

A	OCT 2017	ISSUE FOR LISTED BUILDING APPLICATION	PCI
REV	DATE ISSUE	NOTES	IB
© FREDERIC ROBINSON LTD DO NOT SCALE THIS DRAWING. ALL DIMENSIONS TO BE CHECKED AND VERIFIED ON SITE. THIS DRAWING IS TO BE READ IN CONJUNCTION WITH ALL OTHER RELEVANT DRAWINGS AND SPECIFICATIONS. ANY DISCREPANCIES IN THE DRAWINGS ARE TO BE REPORTED IMMEDIATELY TO THE PROPERTY DEPARTMENT AT FREDERIC ROBINSON LIMITED. THIS DRAWING IS NOT TO BE USED FOR CONSTRUCTION OR SALES PURPOSES UNLESS EXPRESSLY MARKED AS SUCH.			
IMPORTANT NOTE REGARDING ASBESTOS THIS BUILDING MAY CONTAIN ASBESTOS. A COPY OF THE INTRUSIVE ASBESTOS SURVEY FOR THIS BUILDING HAS BEEN MADE AVAILABLE TO ALL CONTRACTORS. SHOULD COPIES BE REQUIRED PLEASE CONTACT THE PROPERTY DEPARTMENT USING THE DETAILS OPPOSITE.			
		FREDERIC ROBINSON LIMITED PROPERTY DEPARTMENT UNICORN BREWERY STOCKPORT CHESHIRE SK1 1JJ Tel: +44 (0)161 480 6571 Fax: +44 (0)161 476 6011 Email: info@frederic-robinson.co.uk	
PROJECT TITLE:			
THE WYNNSTAY ARMS, RUABON			
DRAWING TITLE:		INTERNAL ELEVATION C-C AS EXISTING.	
ARCHVY NO:	ARCINV227	DATE:	11/07/2017
DRAWN BY:	PCI	DWG NO:	203
		SCALE:	1/50@A1
		REVISION:	A