


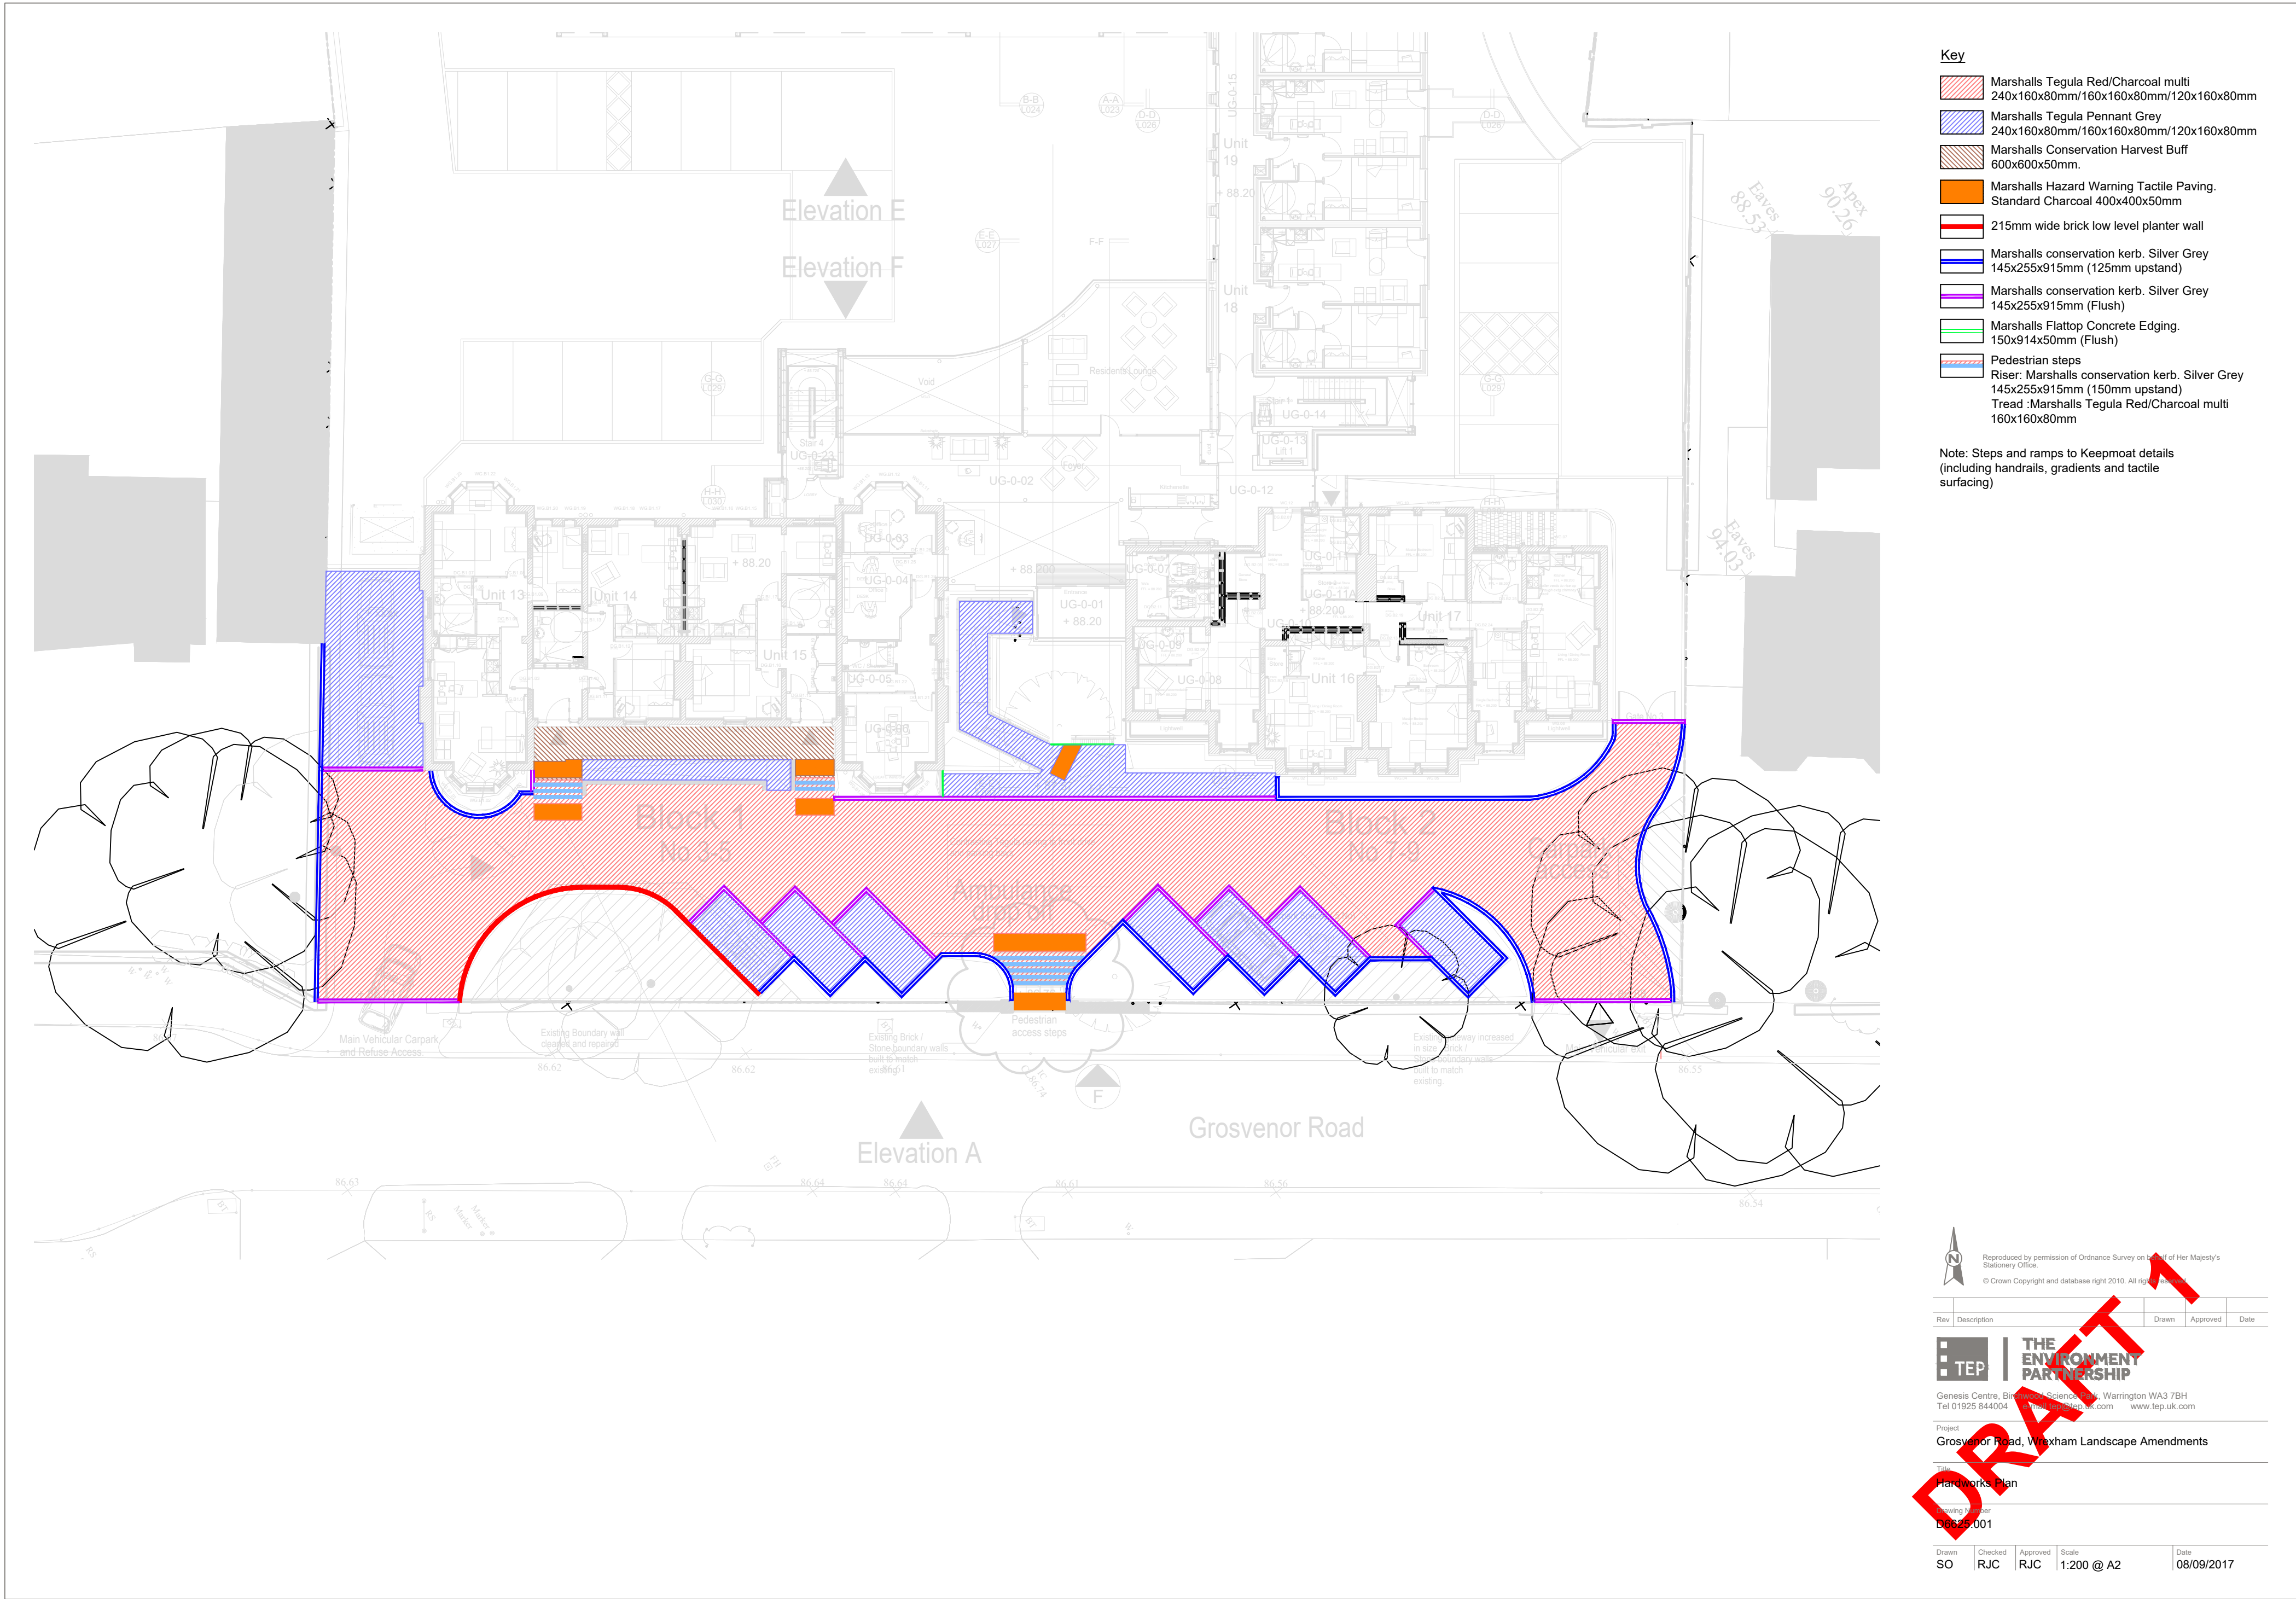

- Key**
- Marshalls Tegula Red/Charcoal multi  
240x160x80mm/160x160x80mm/120x160x80mm
  - Marshalls Tegula Pennant Grey  
240x160x80mm/160x160x80mm/120x160x80mm
  - Marshalls Conservation Harvest Buff  
600x600x50mm.
  - Marshalls Hazard Warning Tactile Paving.  
Standard Charcoal 400x400x50mm
  - 215mm wide brick low level planter wall
  - Marshalls conservation kerb. Silver Grey  
145x255x915mm (125mm upstand)
  - Marshalls conservation kerb. Silver Grey  
145x255x915mm (Flush)
  - Marshalls Flattop Concrete Edging.  
150x914x50mm (Flush)
  - Pedestrian steps  
Riser: Marshalls conservation kerb. Silver Grey  
145x255x915mm (150mm upstand)  
Tread :Marshalls Tegula Red/Charcoal multi  
160x160x80mm

Note: Steps and ramps to Keepmoat details  
(including handrails, gradients and tactile  
surfacing)

Reproduced by permission of Ordnance Survey on behalf of Her Majesty's Stationary Office.  
© Crown Copyright and database right 2010. All rights reserved.

| Rev | Description | Drawn | Approved | Date |
|-----|-------------|-------|----------|------|
|     |             |       |          |      |

**THE ENVIRONMENT PARTNERSHIP**

Genesis Centre, Birmingham Science Park, Warrington WA3 7BH  
Tel 01925 844004 [info@tep.co.uk](mailto:info@tep.co.uk) [www.tep.co.uk](http://www.tep.co.uk)

Project  
Grosvenor Road, Wrexham Landscape Amendments

Title  
Hardworks Plan

Drawing Number  
D6625-001

| Drawn | Checked | Approved | Scale      | Date       |
|-------|---------|----------|------------|------------|
| SO    | RJC     | RJC      | 1:200 @ A2 | 08/09/2017 |