



Accommodation Schedule

Unit 1	Part 2/3 storey	4no. bed	138sqm
(1,485sqft)			
Unit 2	Part 2/3 storey	4no. bed	147sqm
(1,582sqft)			
Unit 3	Part 2/3 storey	4no. bed	147sqm
(1,582sqft)			
Unit 4	2 storey	3no. bed	120sqm
(1,292sqft)			
Unit 5	2 storey	2no. bed	105sqm
(1,130sqft)			
Unit 6	2 storey	2no. bed	102sqm
(1,098sqft)			
Unit 7	2 storey	2no. bed	92sqm
(990sqft)			
Unit 8	2 storey	2no. bed	92sqm
(990sqft)			
Unit 9	Part 1/2 storey	3no. bed	107sqm
(1,152sqft)			
Unit 10	Part 1/2 storey	3no. bed	107sqm
(1,152sqft)			
Unit 11	Part 1/2 storey	3no. bed	107sqm
(1,152sqft)			
Unit 12	Part 1/2 storey	3no. bed	107sqm
(1,152sqft)			
Unit 13	Part 1/2 storey	3no. bed	107sqm
(1,152sqft)			

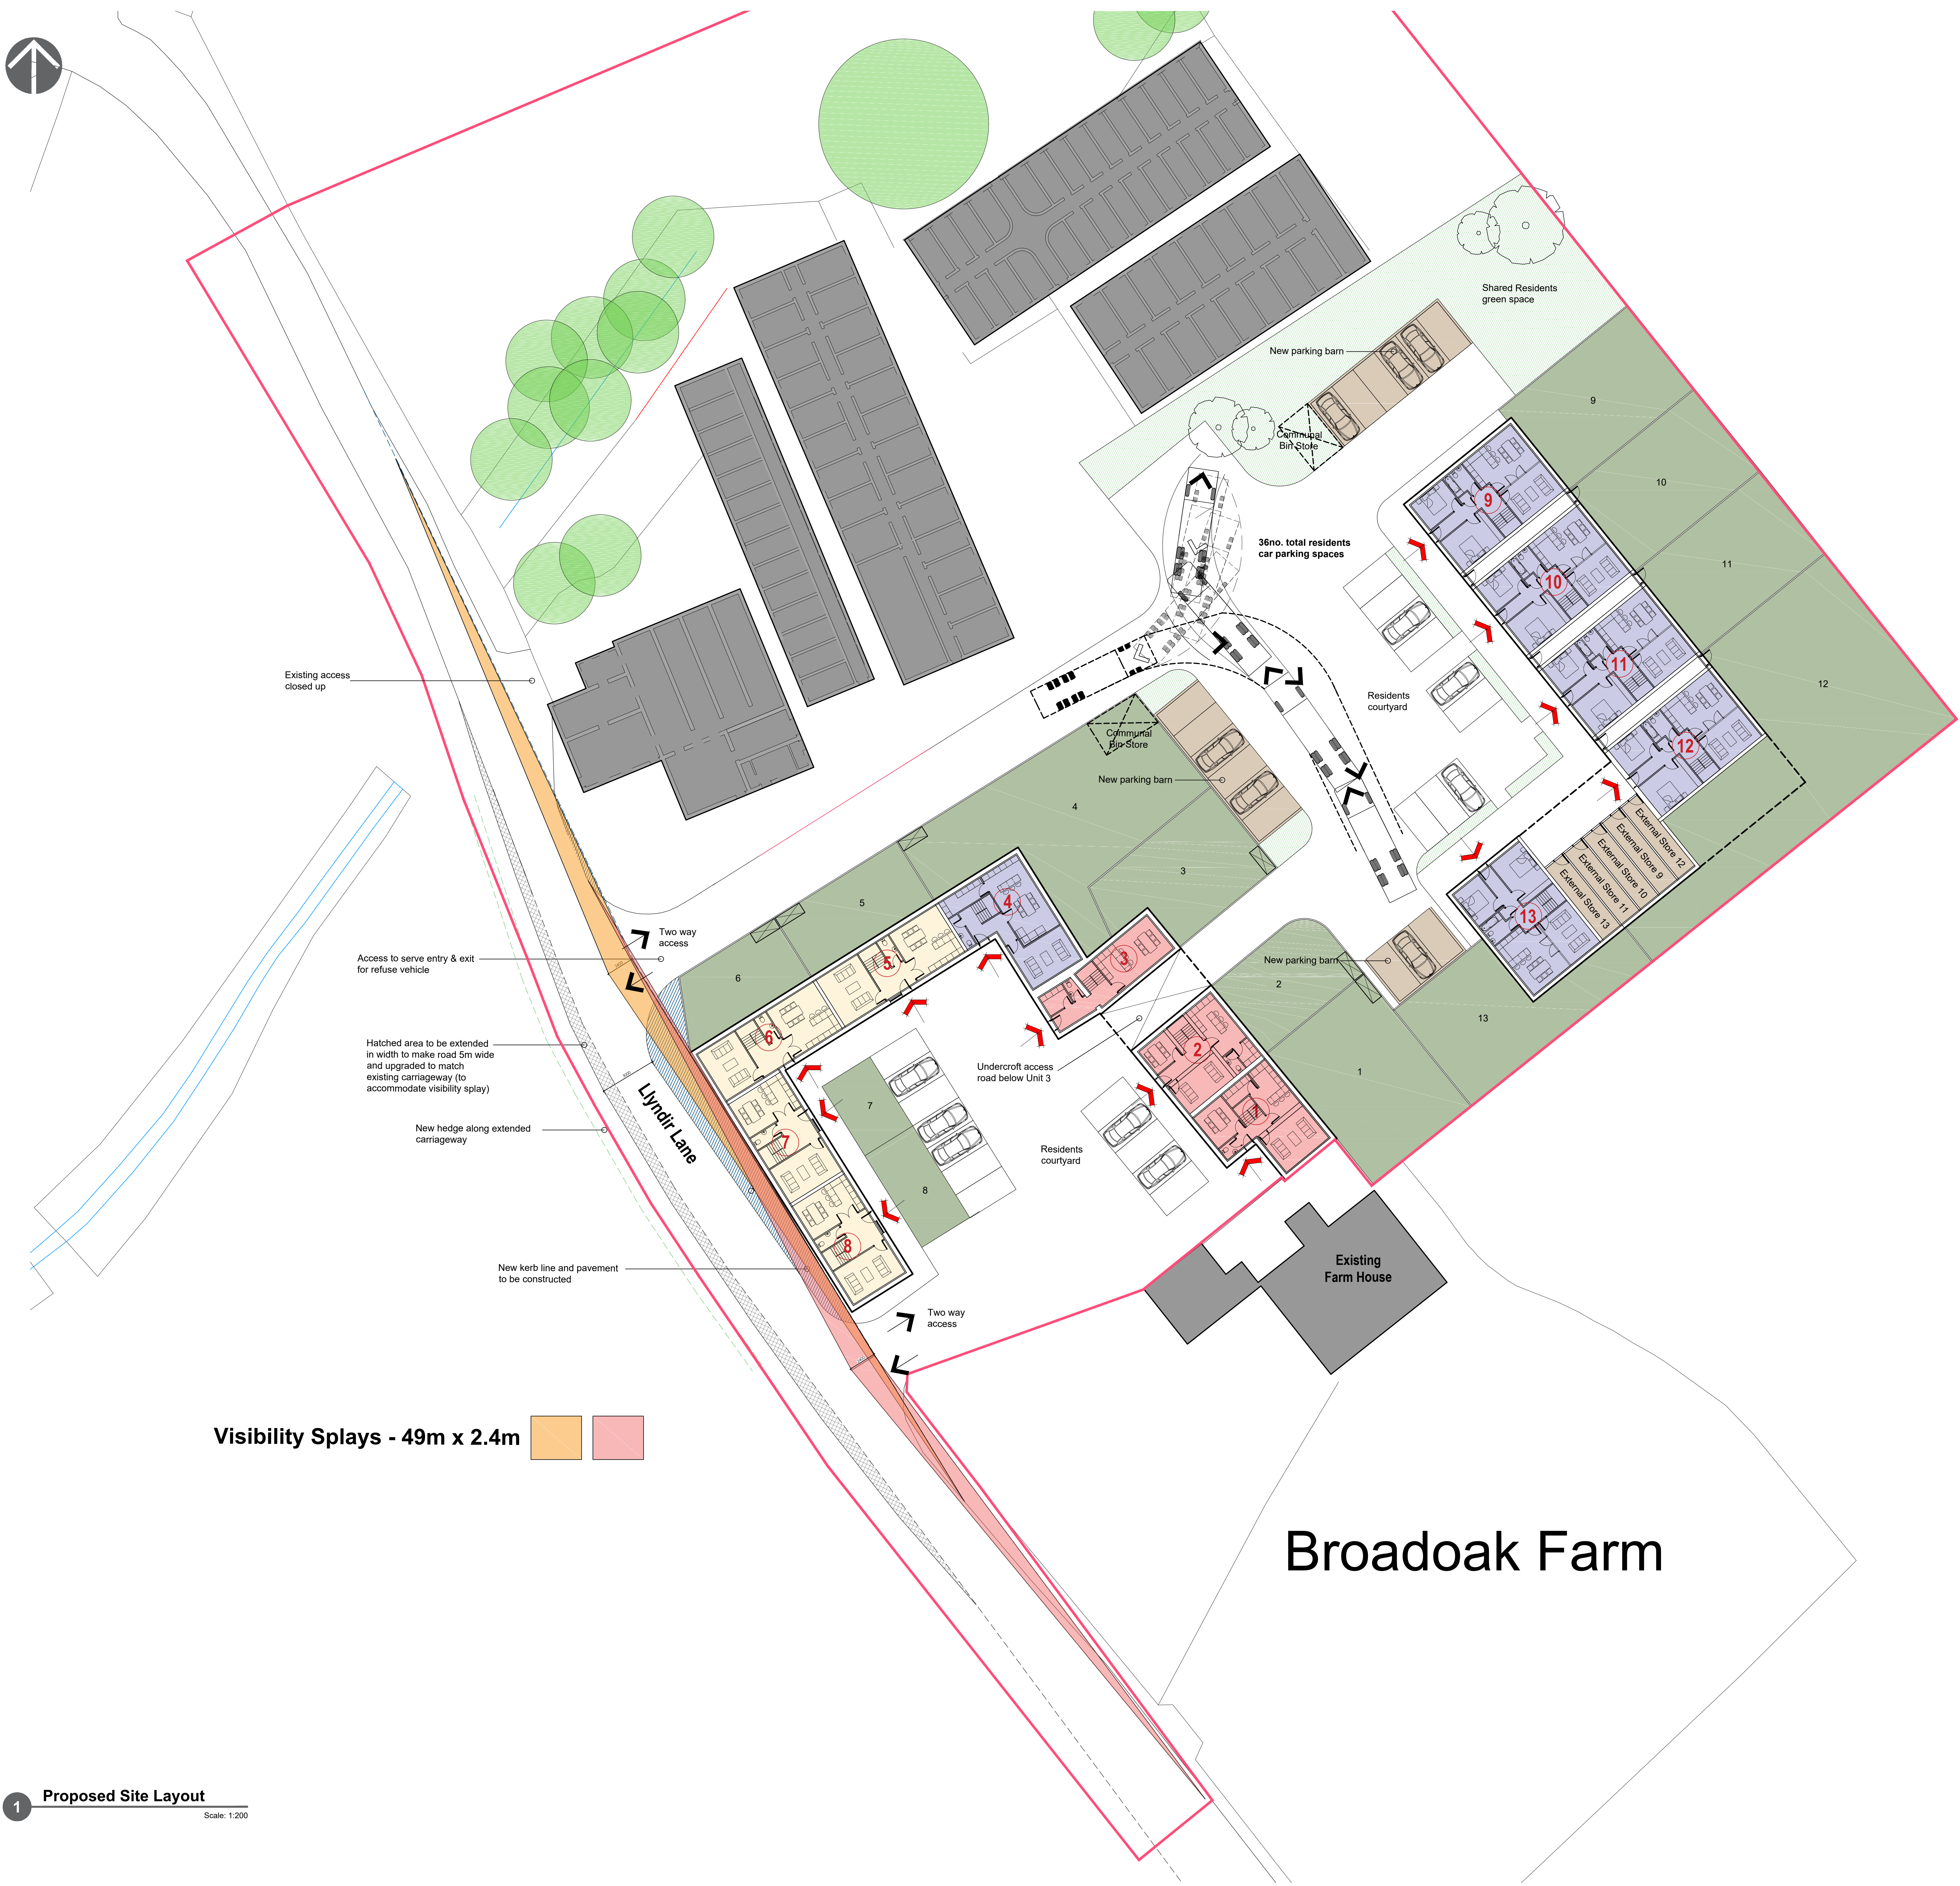

Visibility Splays - 49m x 2.4m

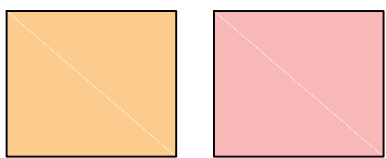

Broadoak Farm