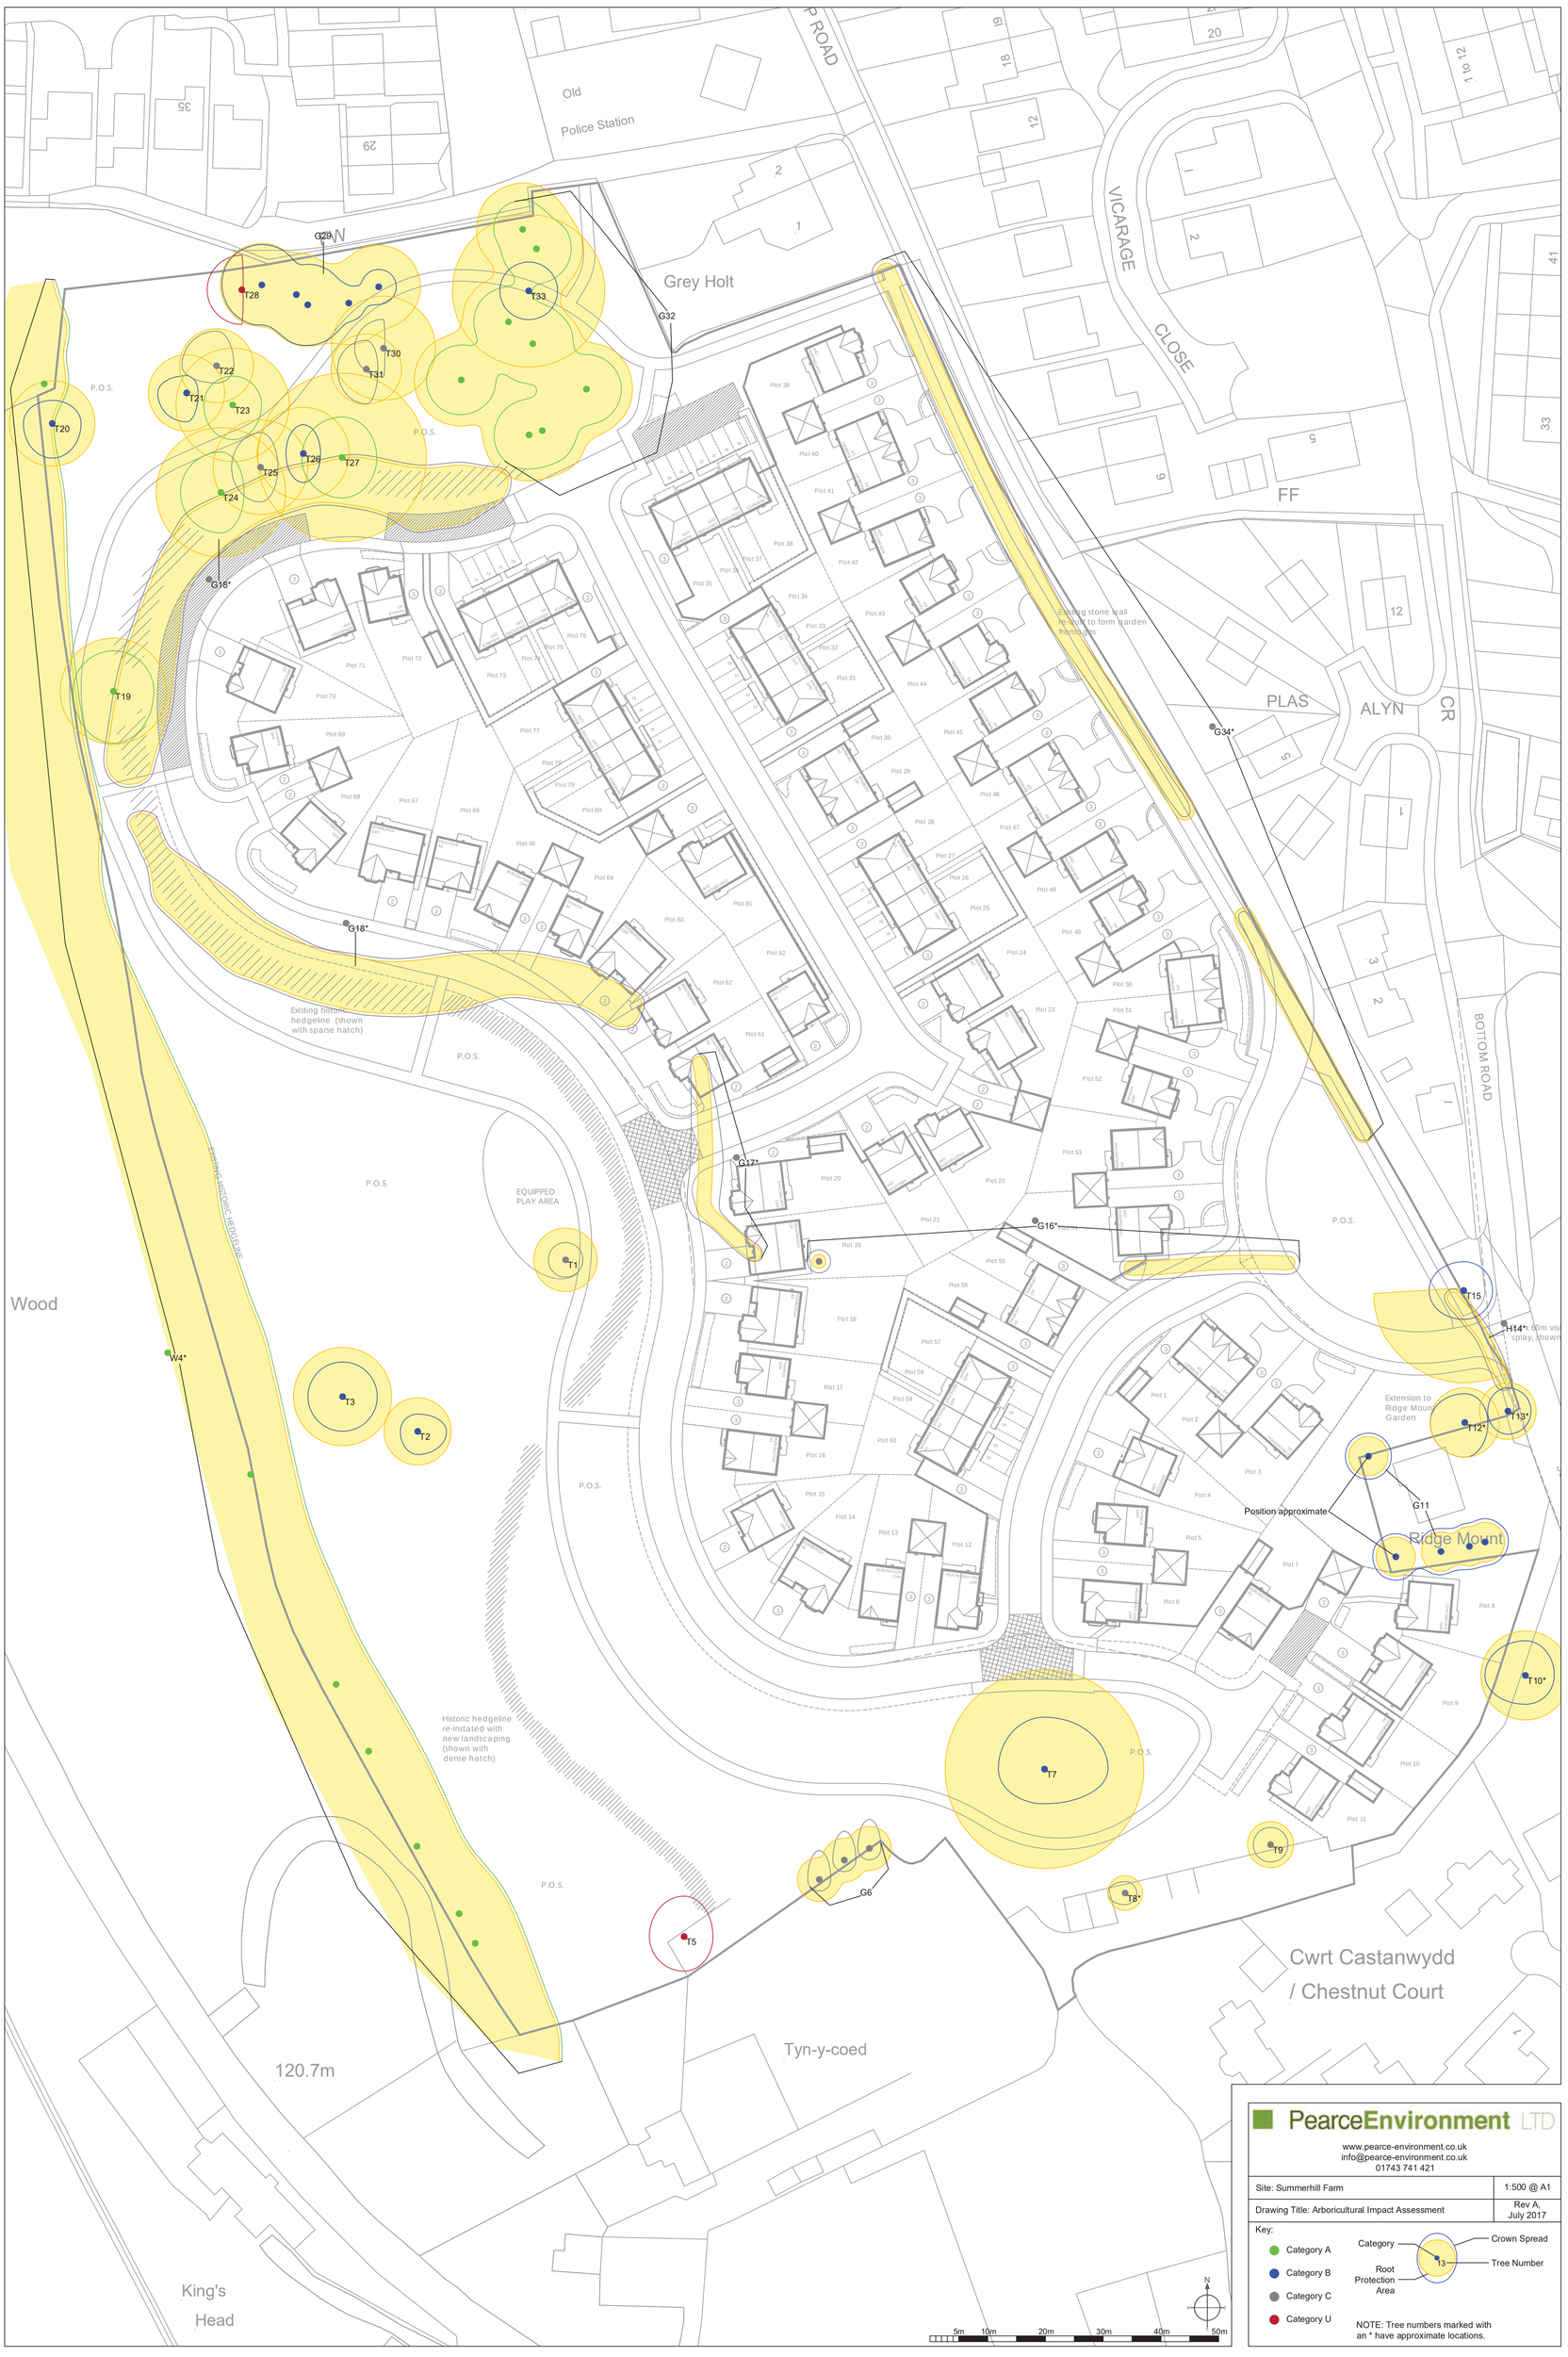

PearceEnvironment LTD

www.pearce-environment.co.uk
info@pearce-environment.co.uk
01743 741 421

Site: Summerhill Farm	1:500 @ A1
Drawing Title: Arboricultural Impact Assessment	Rev A, July 2017

Key:

- Category A
- Category B
- Category C
- Category U

Category — Crown Spread — Tree Number — Root Protection Area

NOTE: Tree numbers marked with an * have approximate locations.