


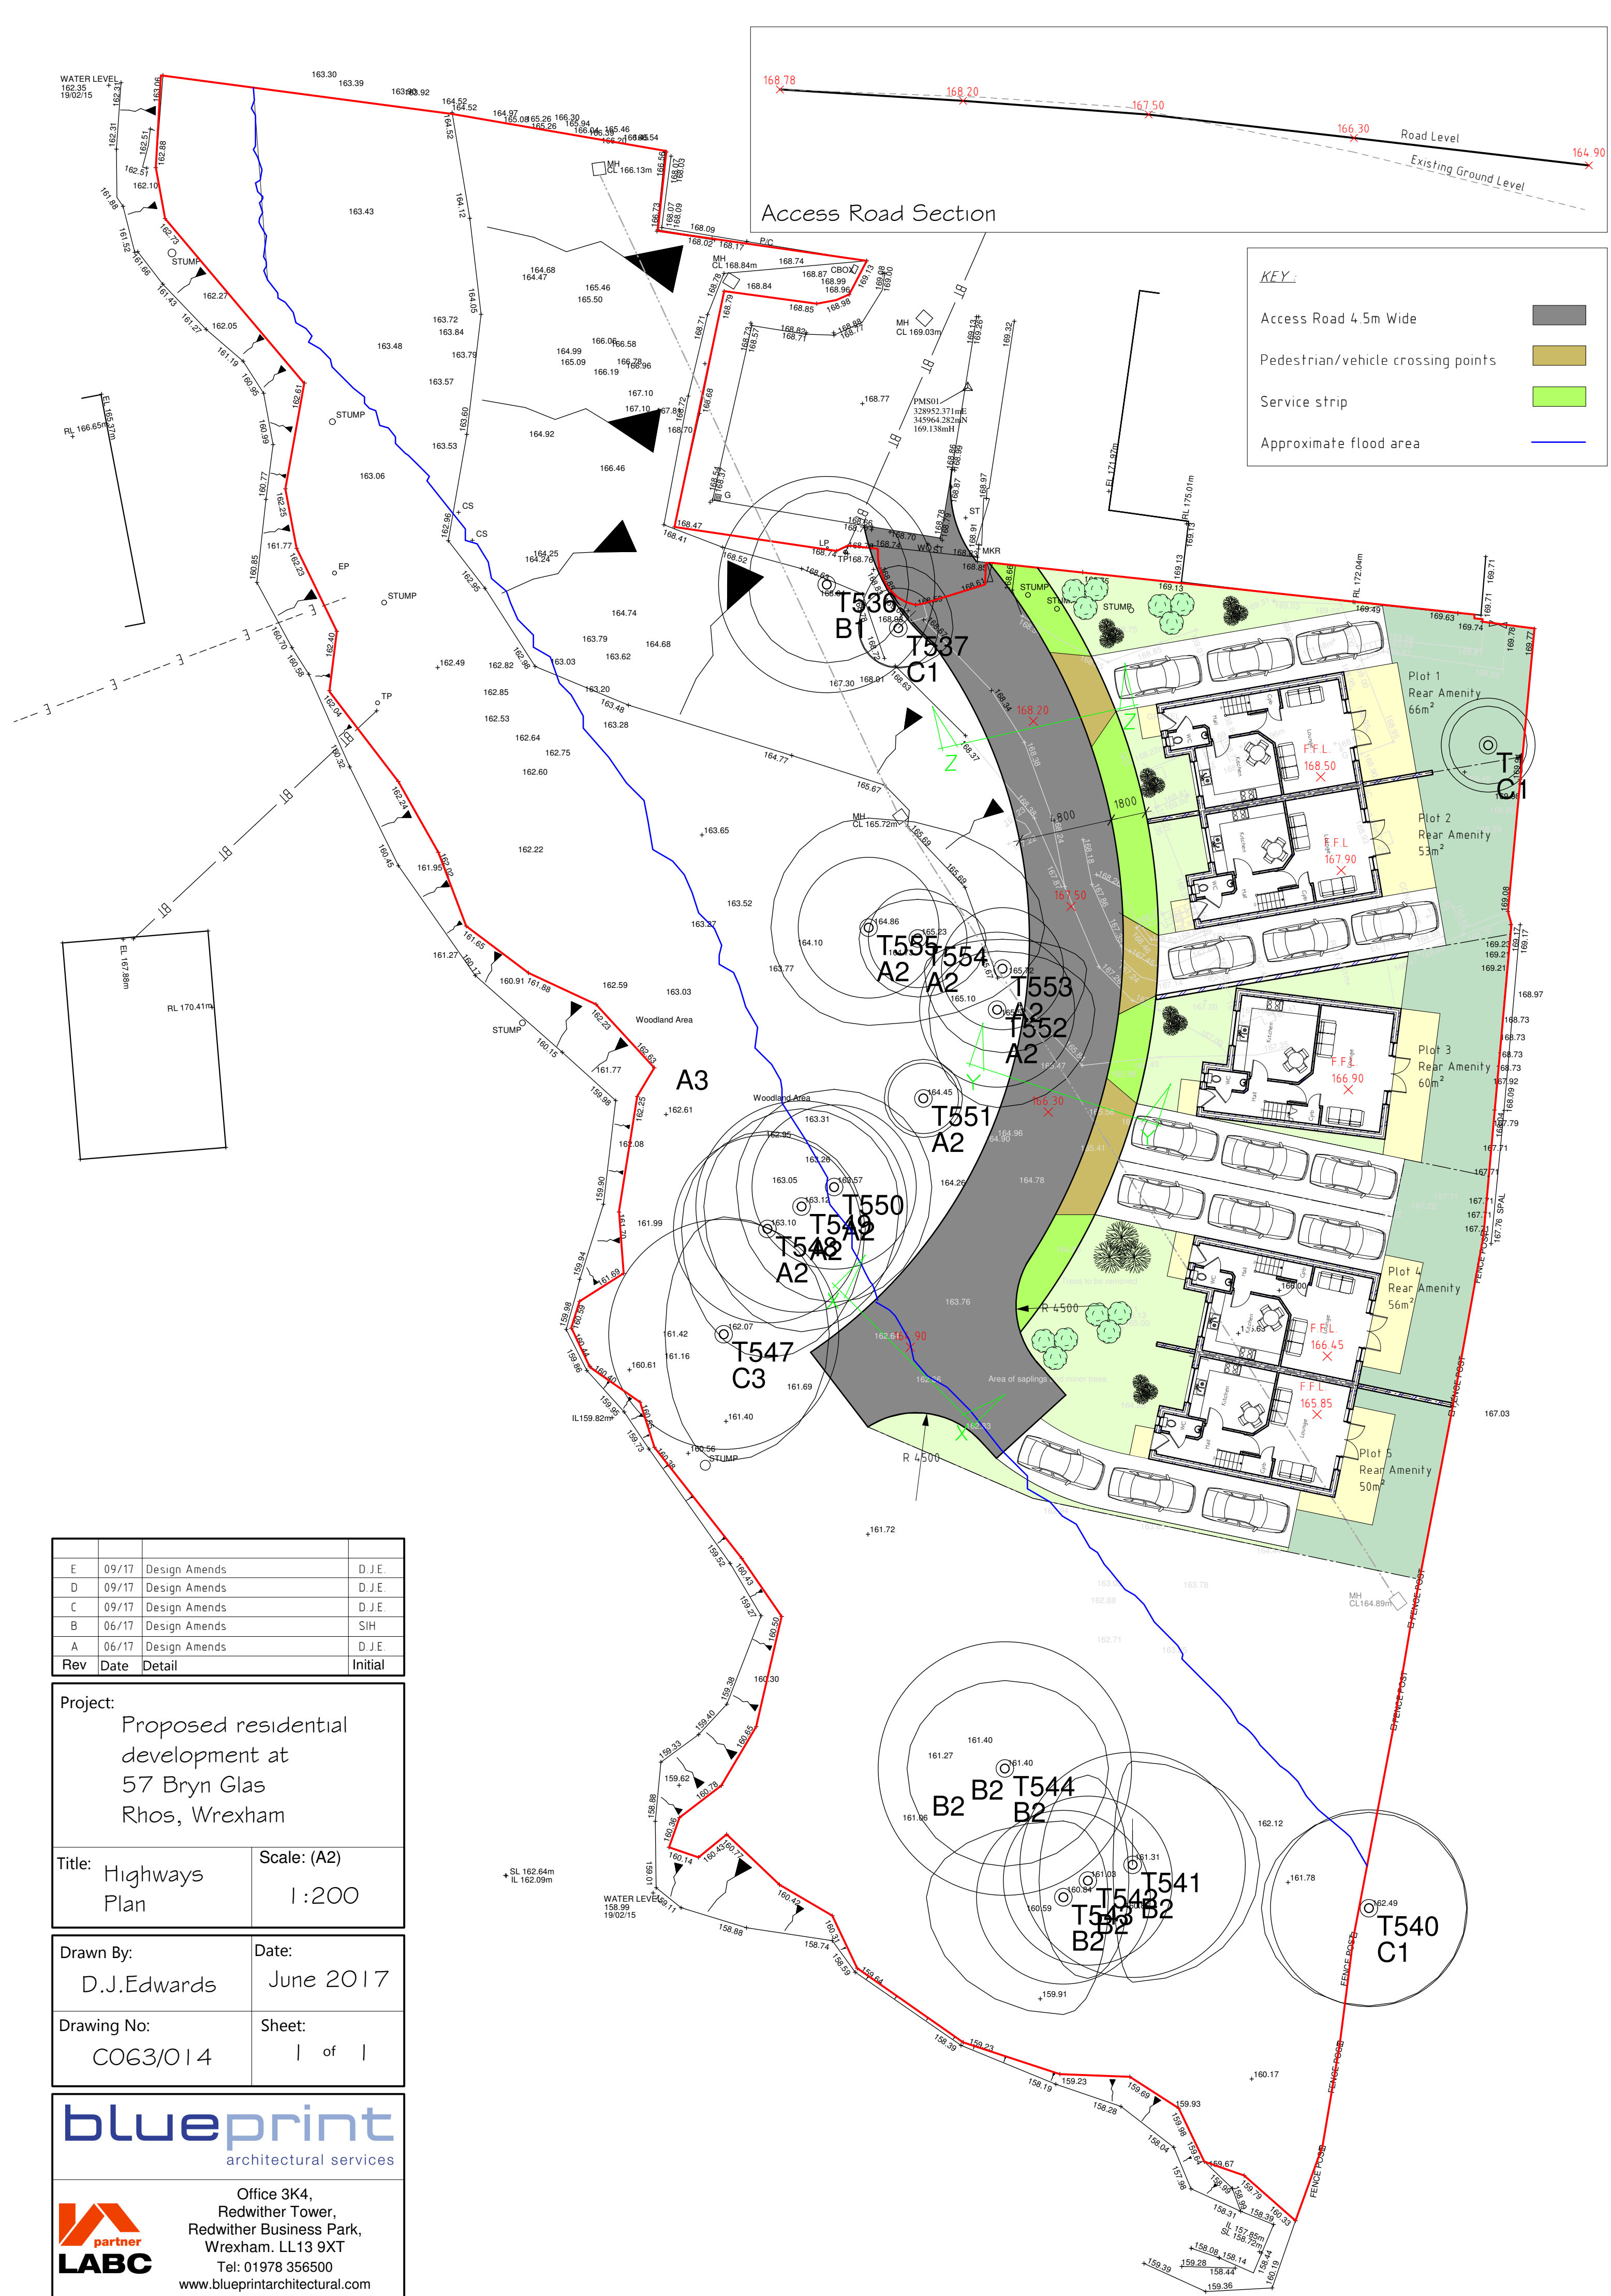

Access Road Section

E	09/17	Design Amends	D.J.E
D	09/17	Design Amends	D.J.E
C	09/17	Design Amends	D.J.E
B	06/17	Design Amends	SIH
A	06/17	Design Amends	D.J.E
Rev	Date	Detail	Initial

Project:		Proposed residential development at 57 Bryn Glas Rhos, Wrexham	
Title:	Highways Plan	Scale: (A2)	1:200
Drawn By:	D.J.Edwards	Date:	June 2017
Drawing No:	CO63/014	Sheet:	1 of 1

Office 3K4,
Redwither Tower,
Redwither Business Park,
Wrexham. LL13 9XT
Tel: 01978 356500
www.blueprintarchitectural.com