
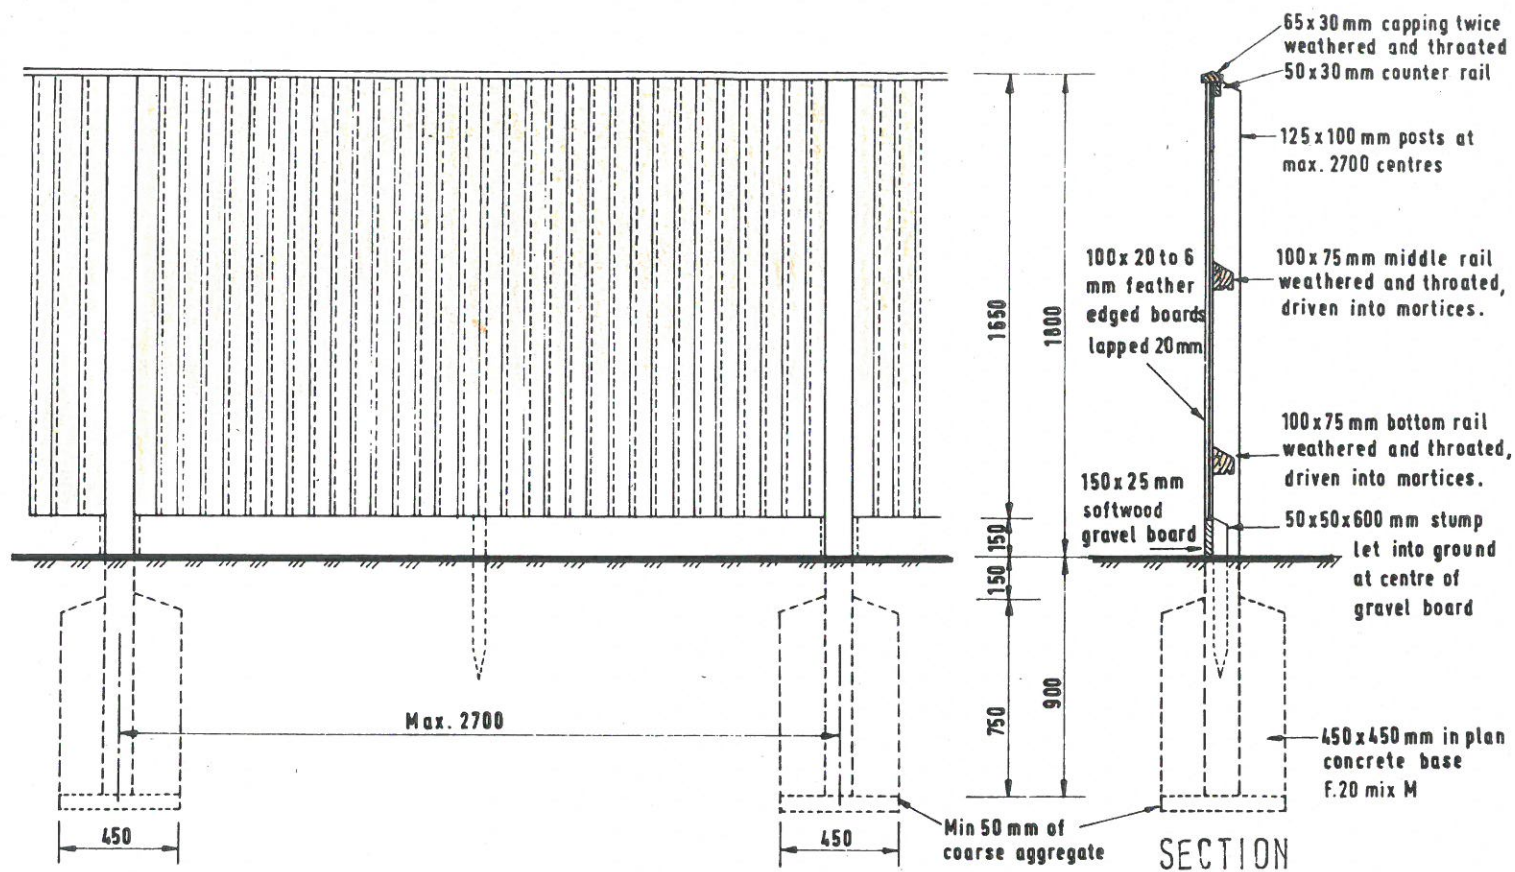
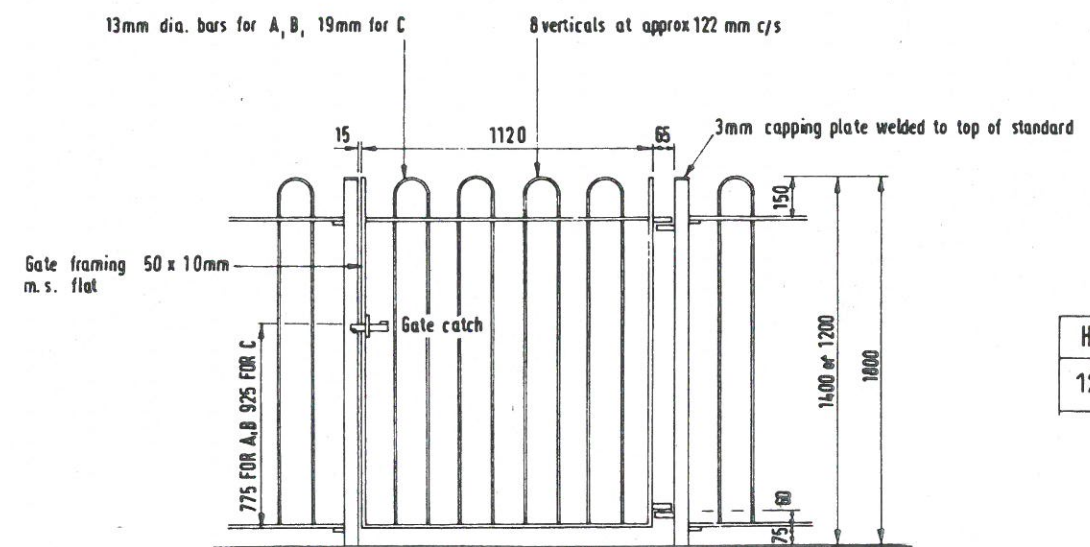
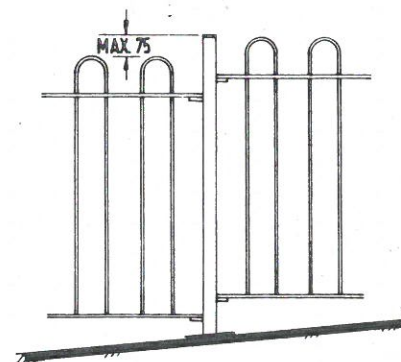
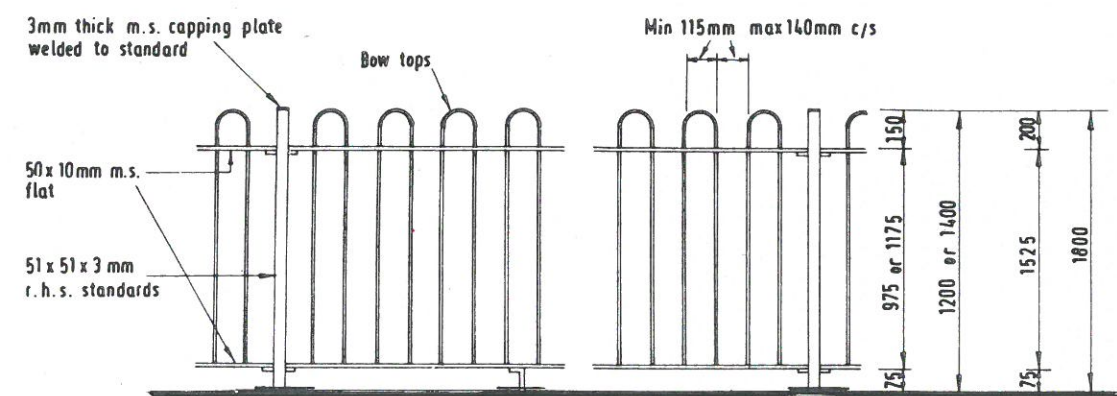


CLOSE BOARDED FENCE WITH SINGLE GATE

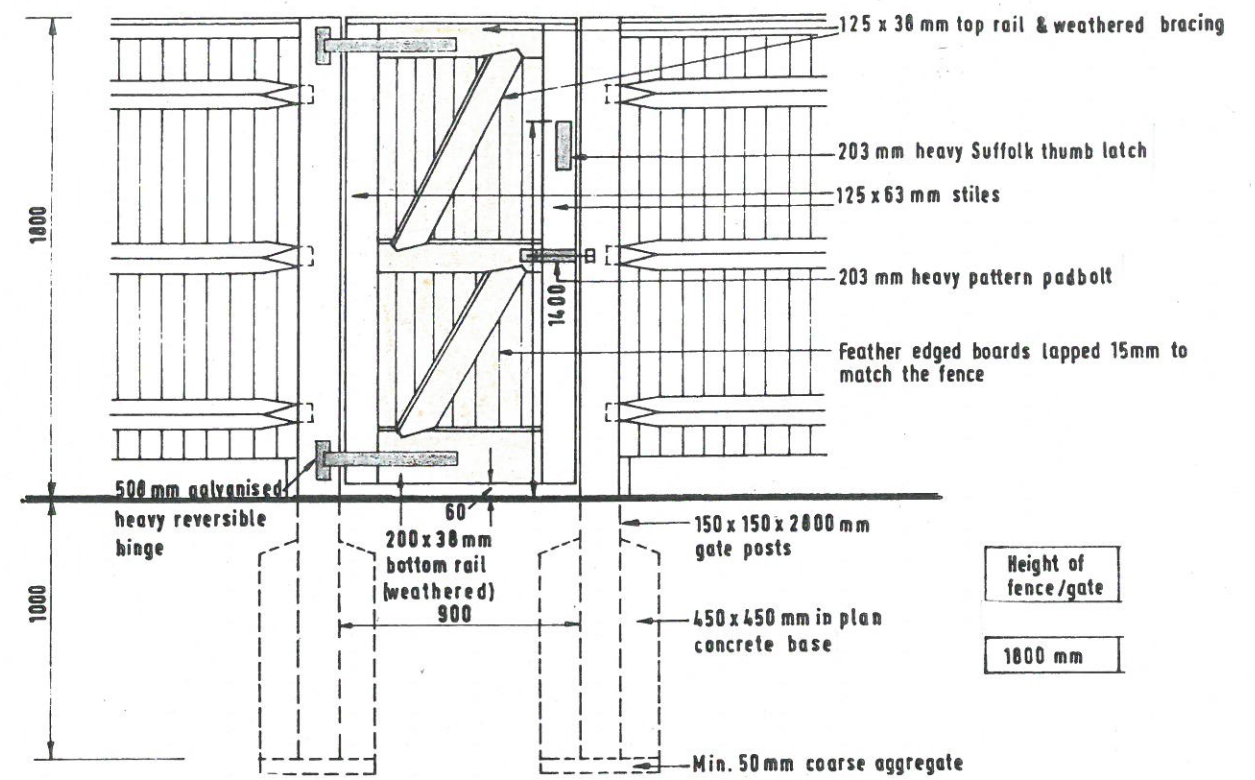

HEIGHT	SIZE OF STANDARD
1200	76.2 SQ x 4mm