


THIS DRAWING IS TO BE READ IN CONJUNCTION WITH ALL OTHER RELEVANT ARCHITECTS, ENGINEERS AND SPECIALISTS DRAWINGS TOGETHER WITH THE APPROPRIATE SPECIFICATION.

IT IS THE CONTRACTOR'S RESPONSIBILITY TO CHECK ALL DIMENSIONS ON SITE. DIMENSIONS MUST NOT BE SCALED FROM THIS DRAWING. ANY DISCREPANCIES TO BE BROUGHT TO THE IMMEDIATE ATTENTION OF THE ARCHITECT IN WRITING.


OS X (Eastings)	332170
OS Y (Northings)	350350
Nearest Post Code	LL13 7YU

Lat (WGS84)	N53.02246 (53.046093)
Long (WGS84)	W3:00:48 (-3.0713236)
Lat Long	53.046093, -3.0713236
Nat Grid	SJ321503 / SJ3217050350
mX	-3356431
mY	6967359
Mapcode	GBR 75,D0K4

**SURVEY STATION CO-ORDINATES
AS DEPICTED ON PLANS**

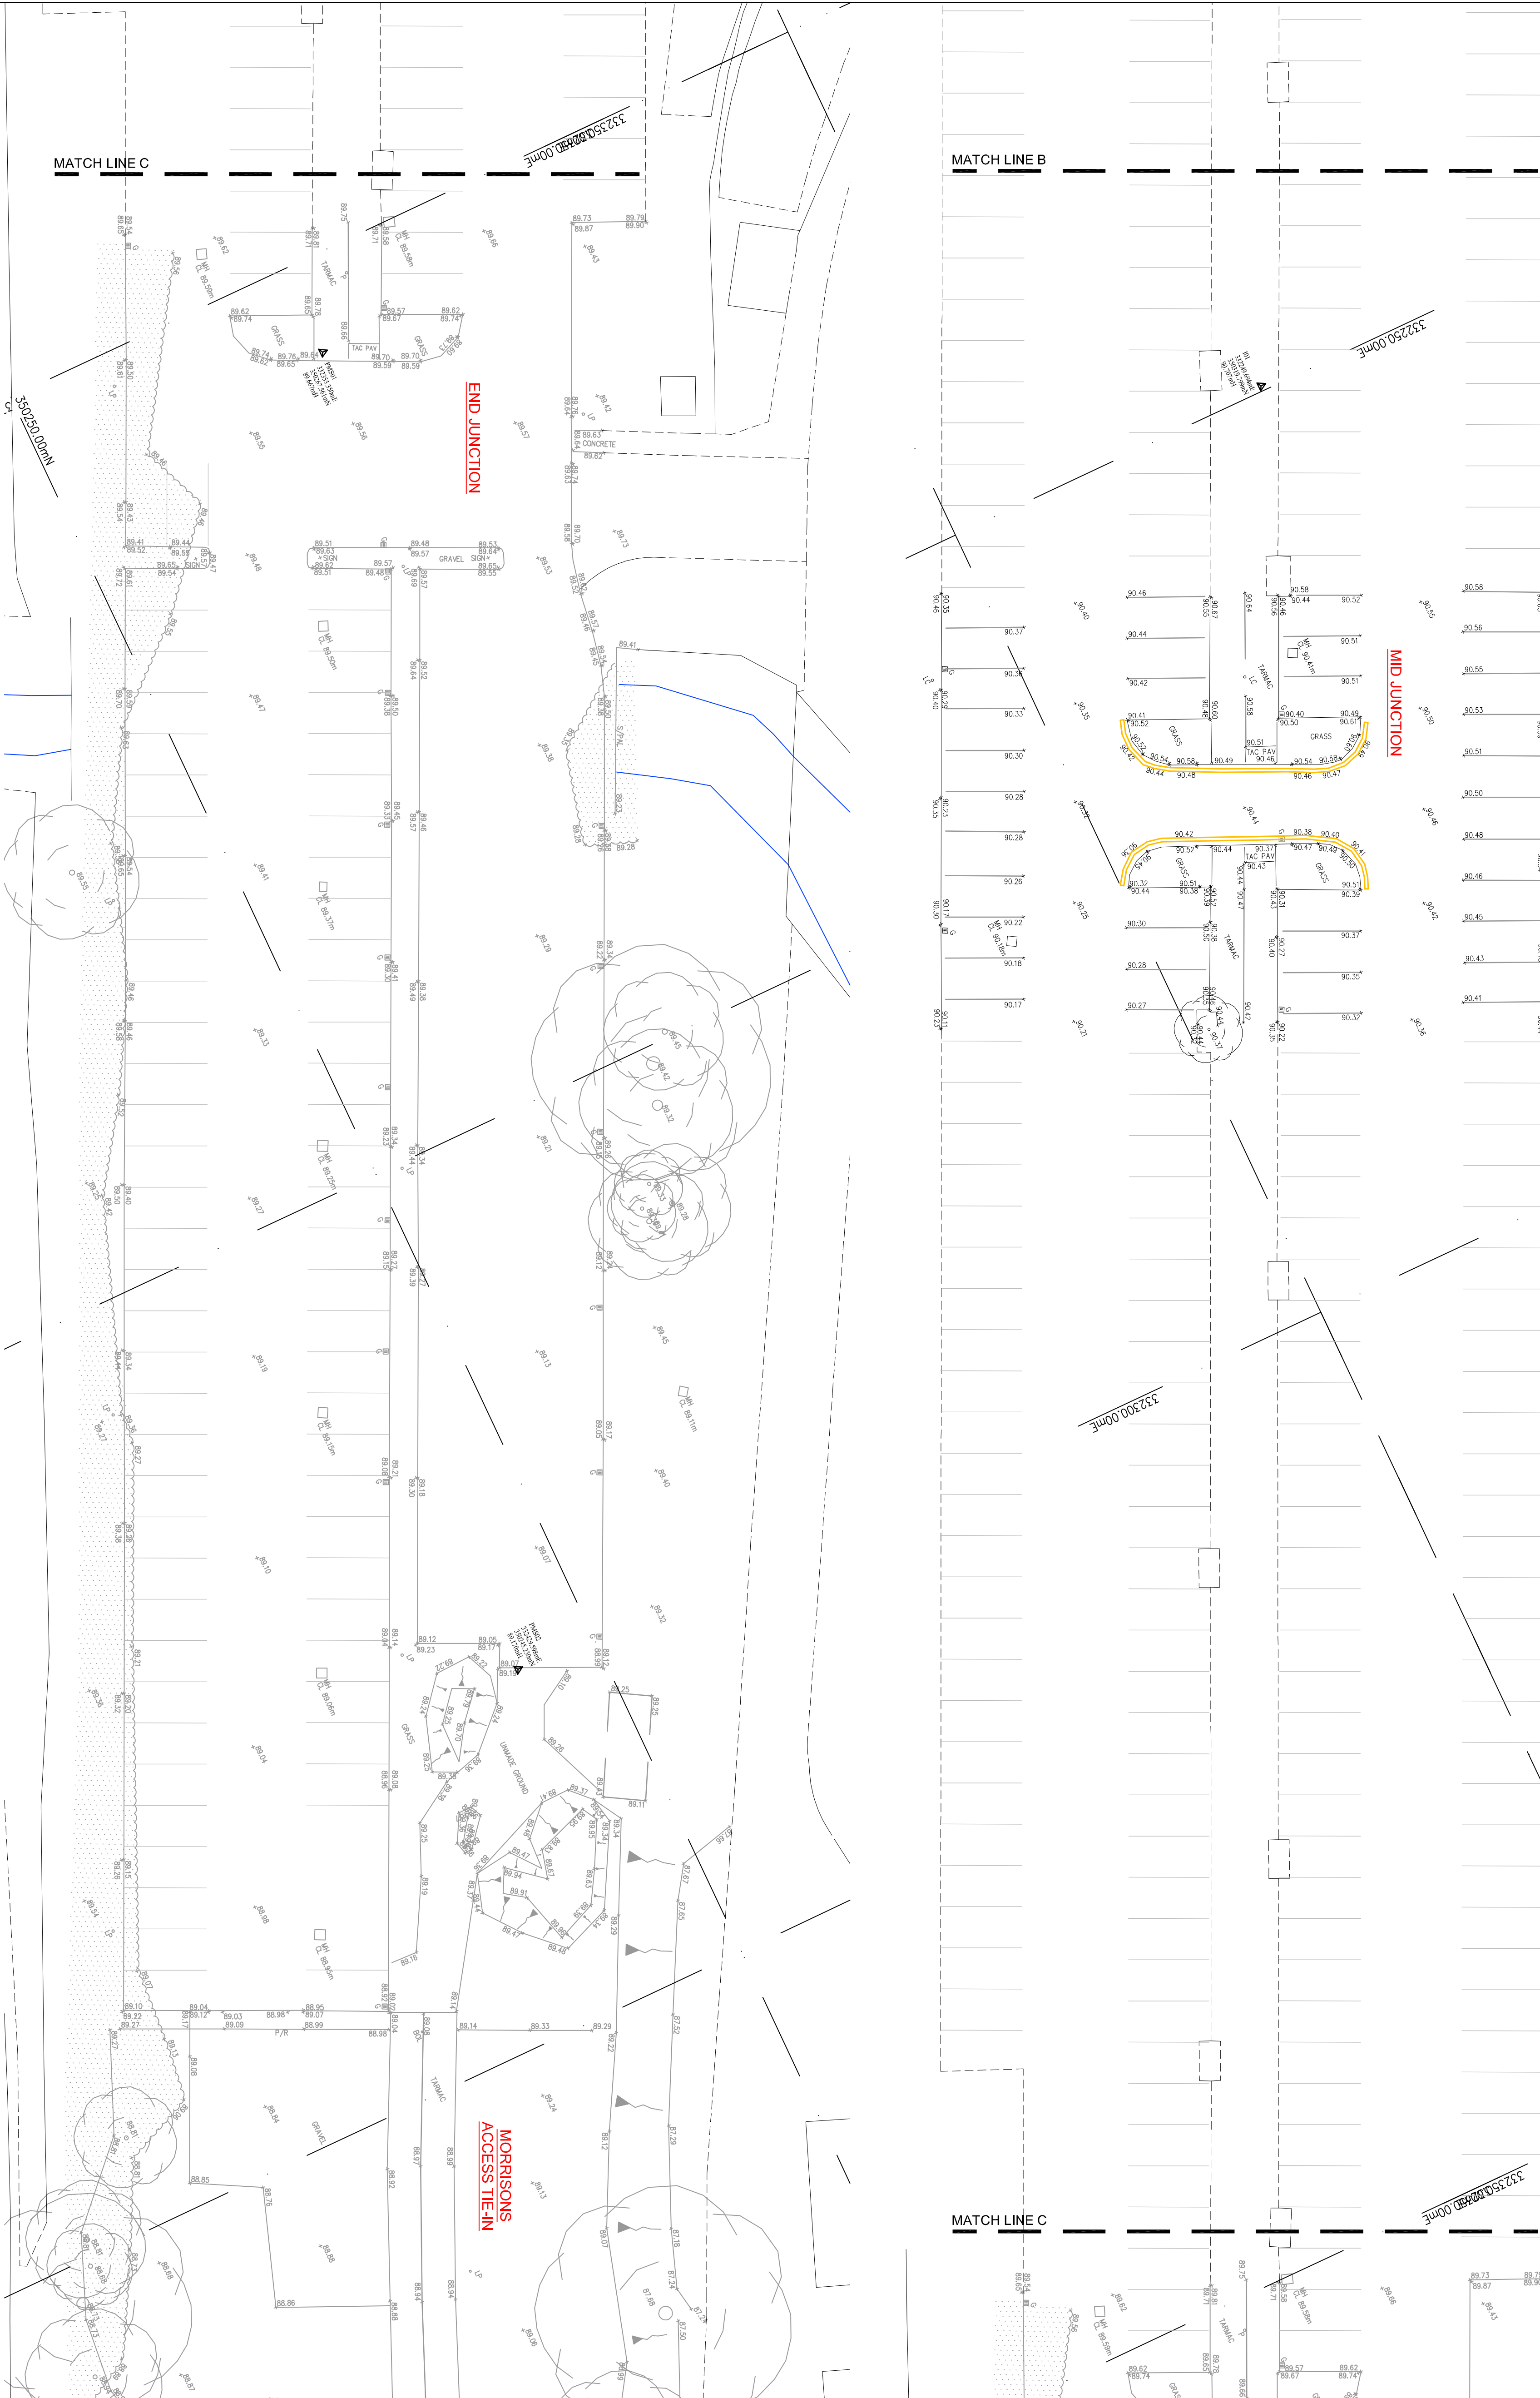

WREXHAM MAELOR HOSPITAL
REAR CAR PARK / WAST ACCESS
CYCLEWAY IMPROVEMENTS

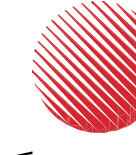 Opus Wrexham Office 44-1978 358100	Opus House, Yale Business Village, Wrexham LL13 7YL Park, Wrexham LL13 7YL		Project WREXHAM MAELOR HOSPITAL REAR CAR PARK / WAST ACCESS CYCLEWAY IMPROVEMENTS	Sheet TOPOGRAPHICAL SURVEY & OS BACKGROUND SHEET 2 OF 2	Drawing No. 700	Scale 1:200	Project No. V-R6417.00
	Drawn RAH	Designed RAH					
		Sheet No. 02	Revision A				

[illegible]