



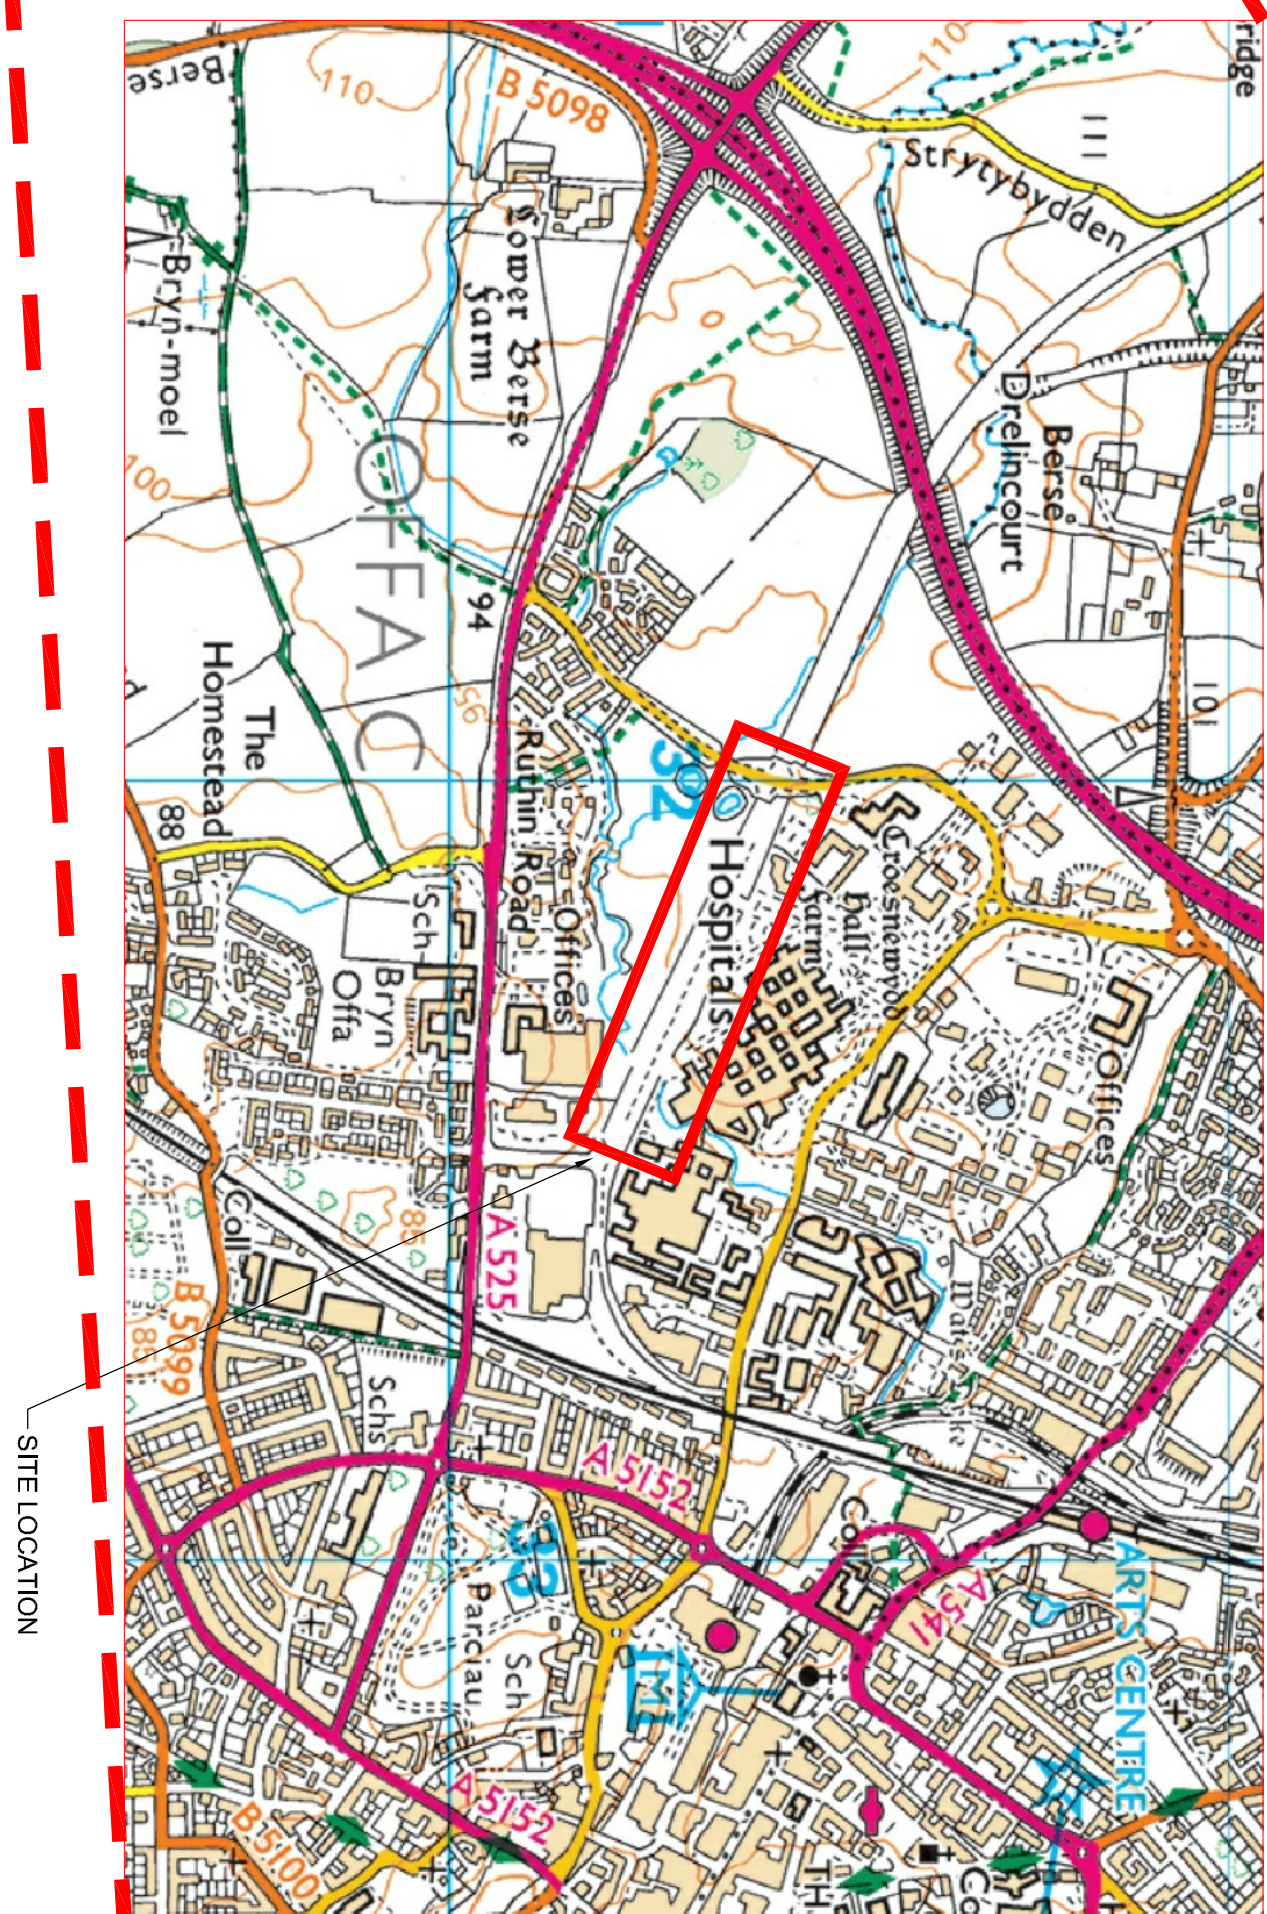

DRAWING BACKGROUND IS BASED UPON © CROWN
COPYRIGHT. ALL RIGHTS RESERVED. LICENCE
NUMBER WL1005152

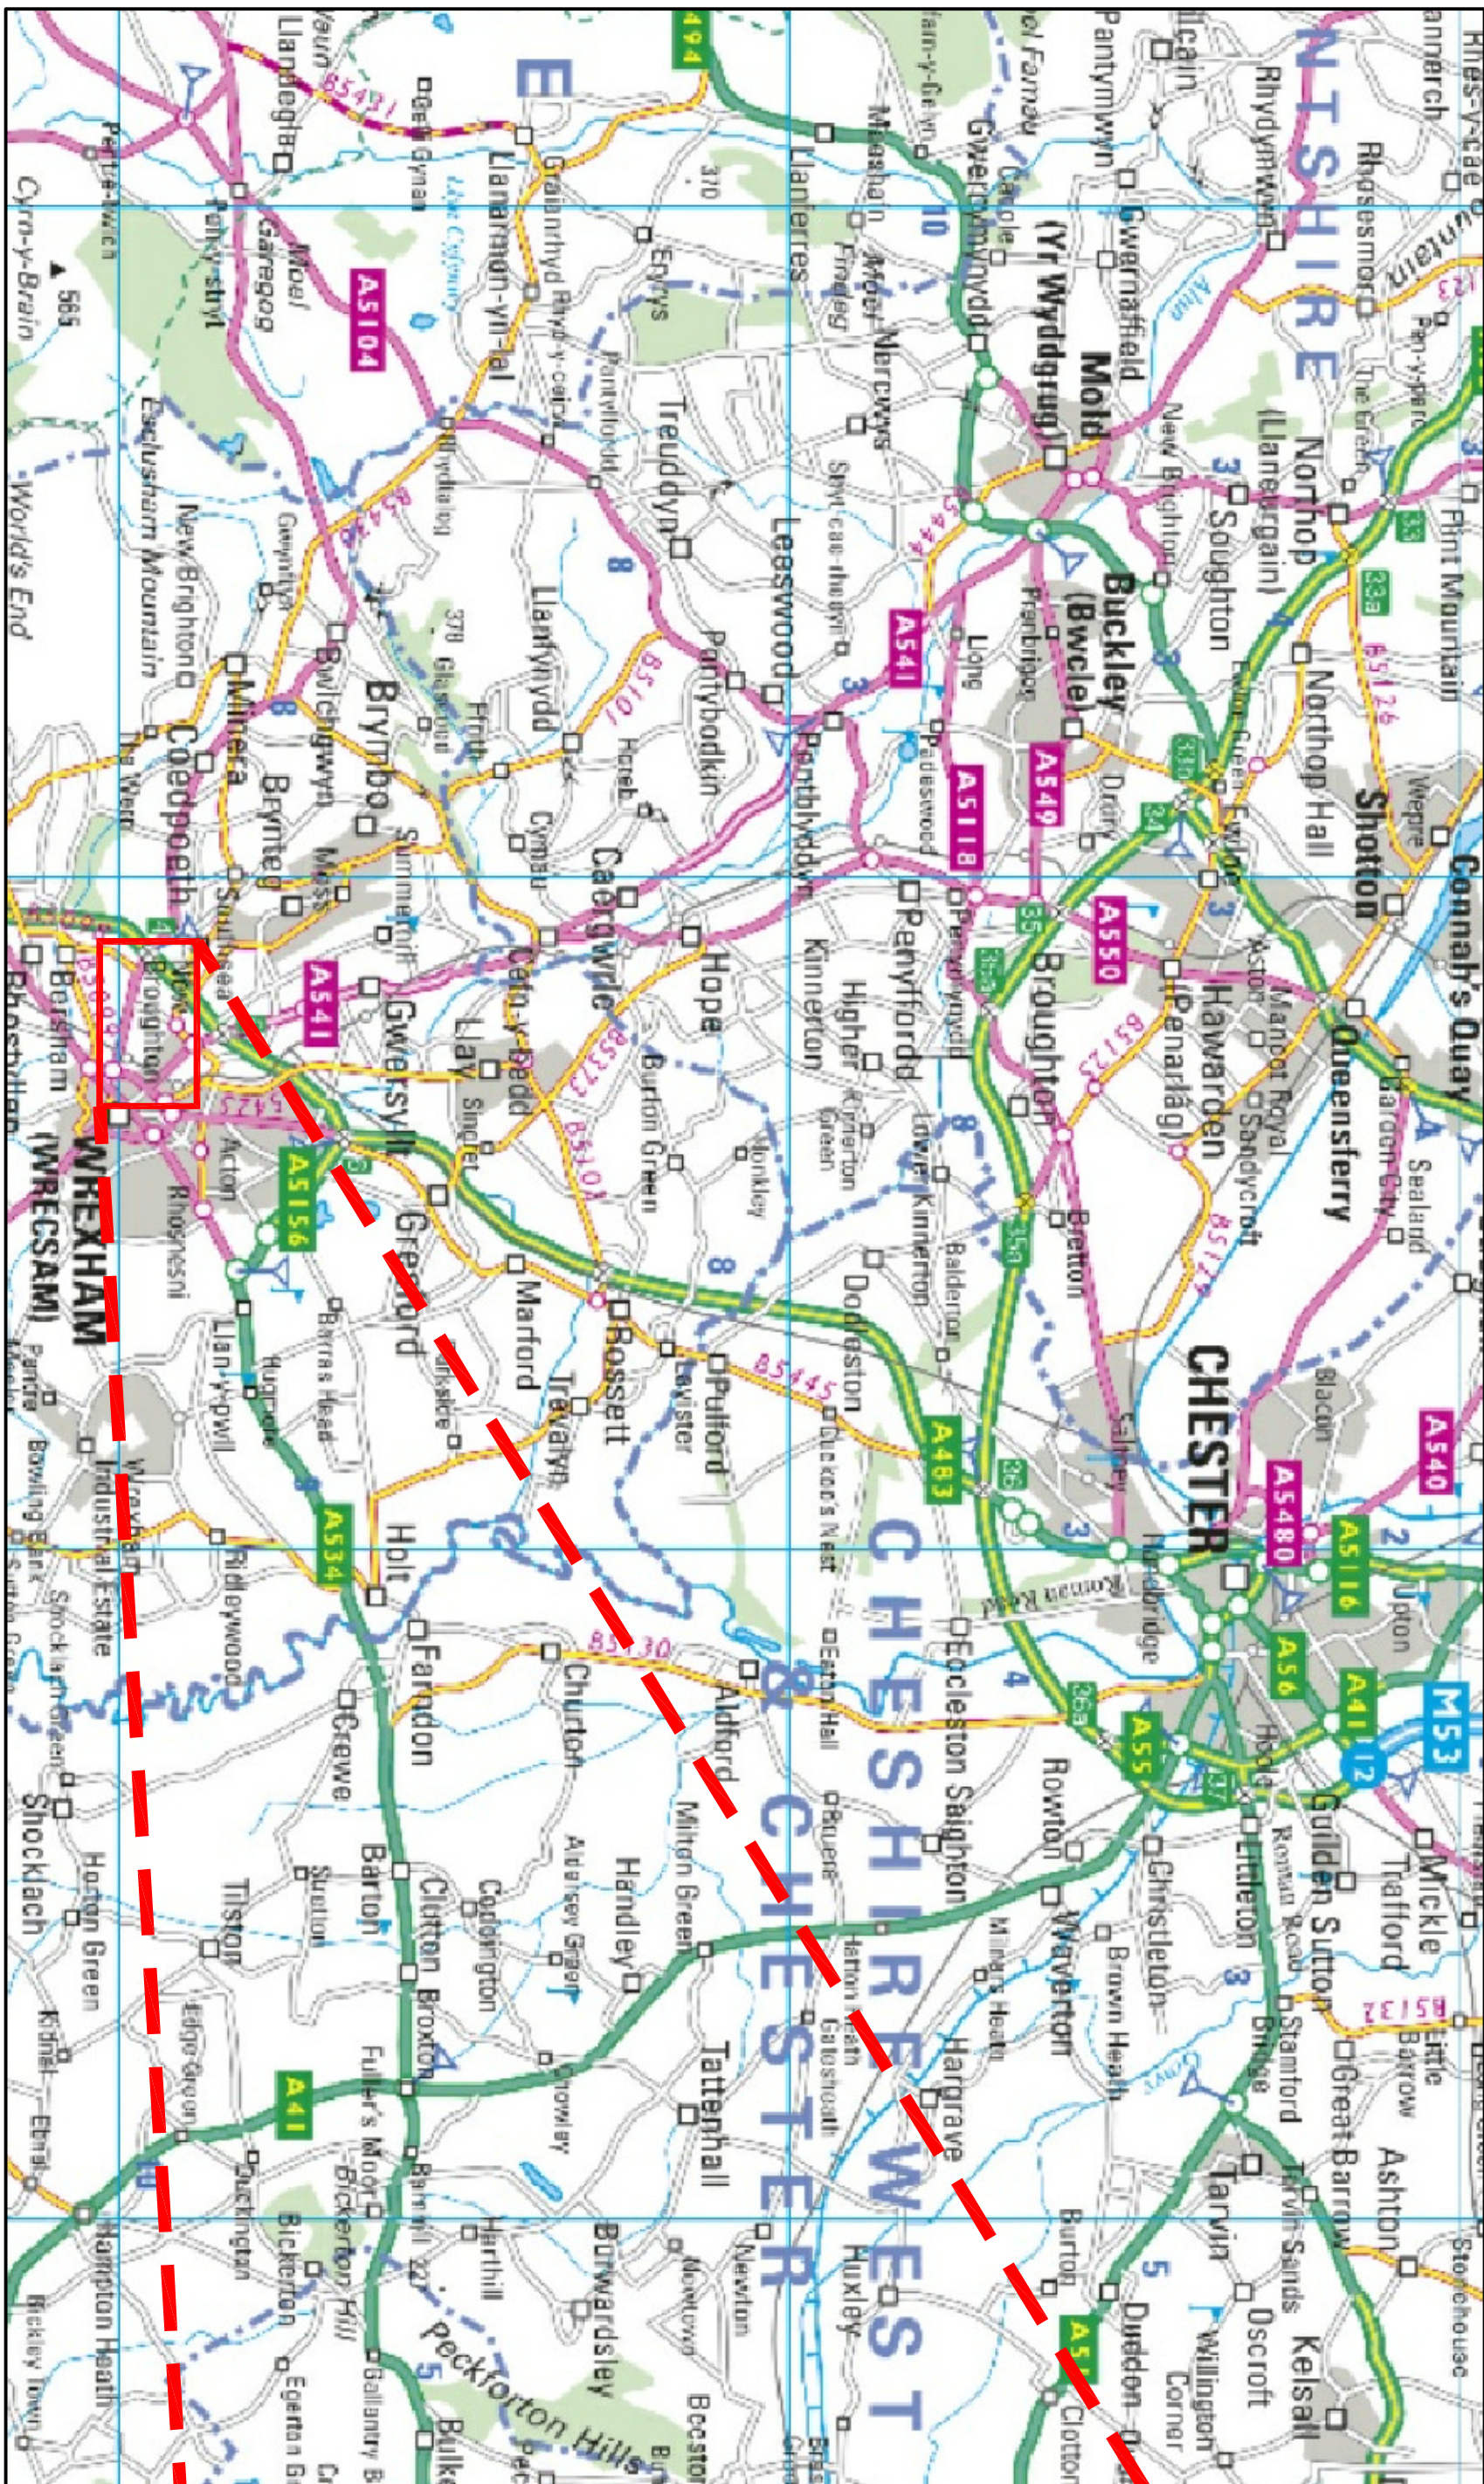

SURVEY NOTES


THIS DRAWING IS TO BE READ IN CONJUNCTION WITH ALL OTHER RELEVANT ARCHITECTS, ENGINEERS AND SPECIALISTS DRAWINGS TOGETHER WITH THE APPROPRIATE SPECIFICATION.

IT IS THE CONTRACTOR'S RESPONSIBILITY TO CHECK ALL DIMENSIONS ON SITE. DIMENSIONS MUST NOT BE SCALED FROM THIS DRAWING. ANY DISCREPANCIES TO BE BROUGHT TO THE IMMEDIATE ATTENTION OF THE ARCHITECT IN WRITING.

SITE LOCATION

OS X (Feelings)	332170
OS Y (Nourishing)	350580
Nearest Post Code	LL13 7YU
Lai (WGS84)	N53.02;46 (55.046093)
Long (WGS84)	W3.00;48 (-3.013236)
Lai/Long	53.046093, -3.013236
Nat Grid	SJ3217603, SJ3217050350
mX	-335431
mY	6957359
Mapcode	GBR 75/DK4

**SURVEY STATION CO-ORDINATES
AS DEPICTED ON PLANS**

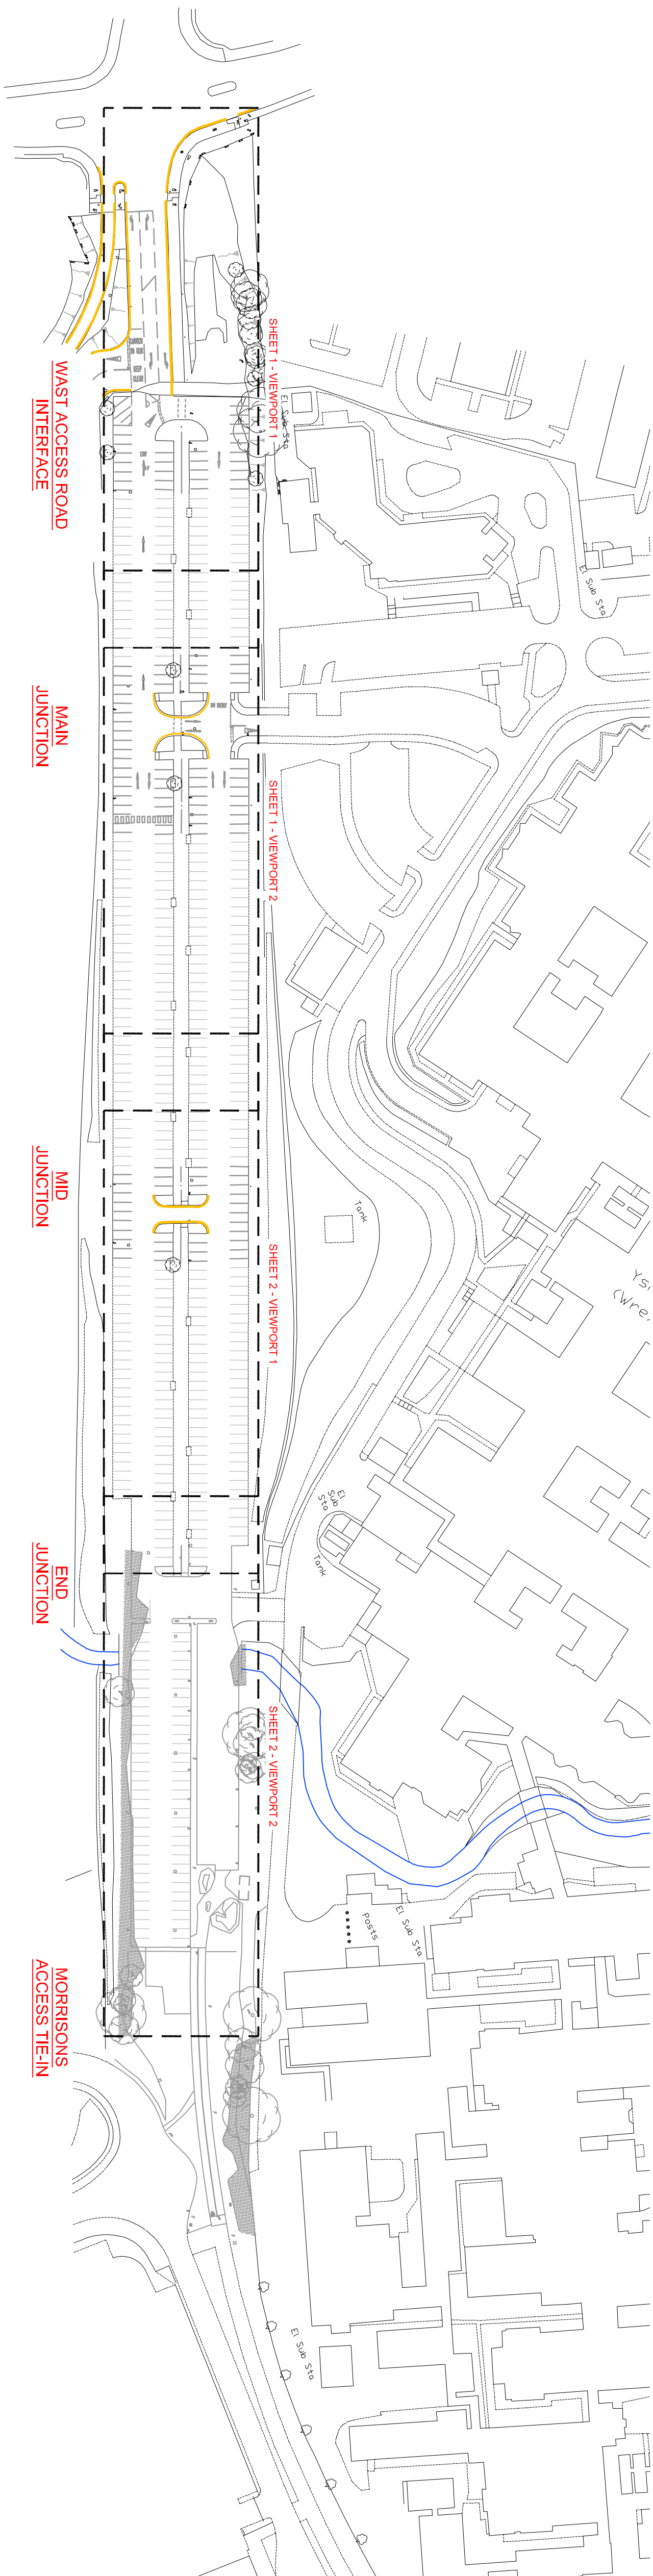[illegible]

PRELIMINARY