


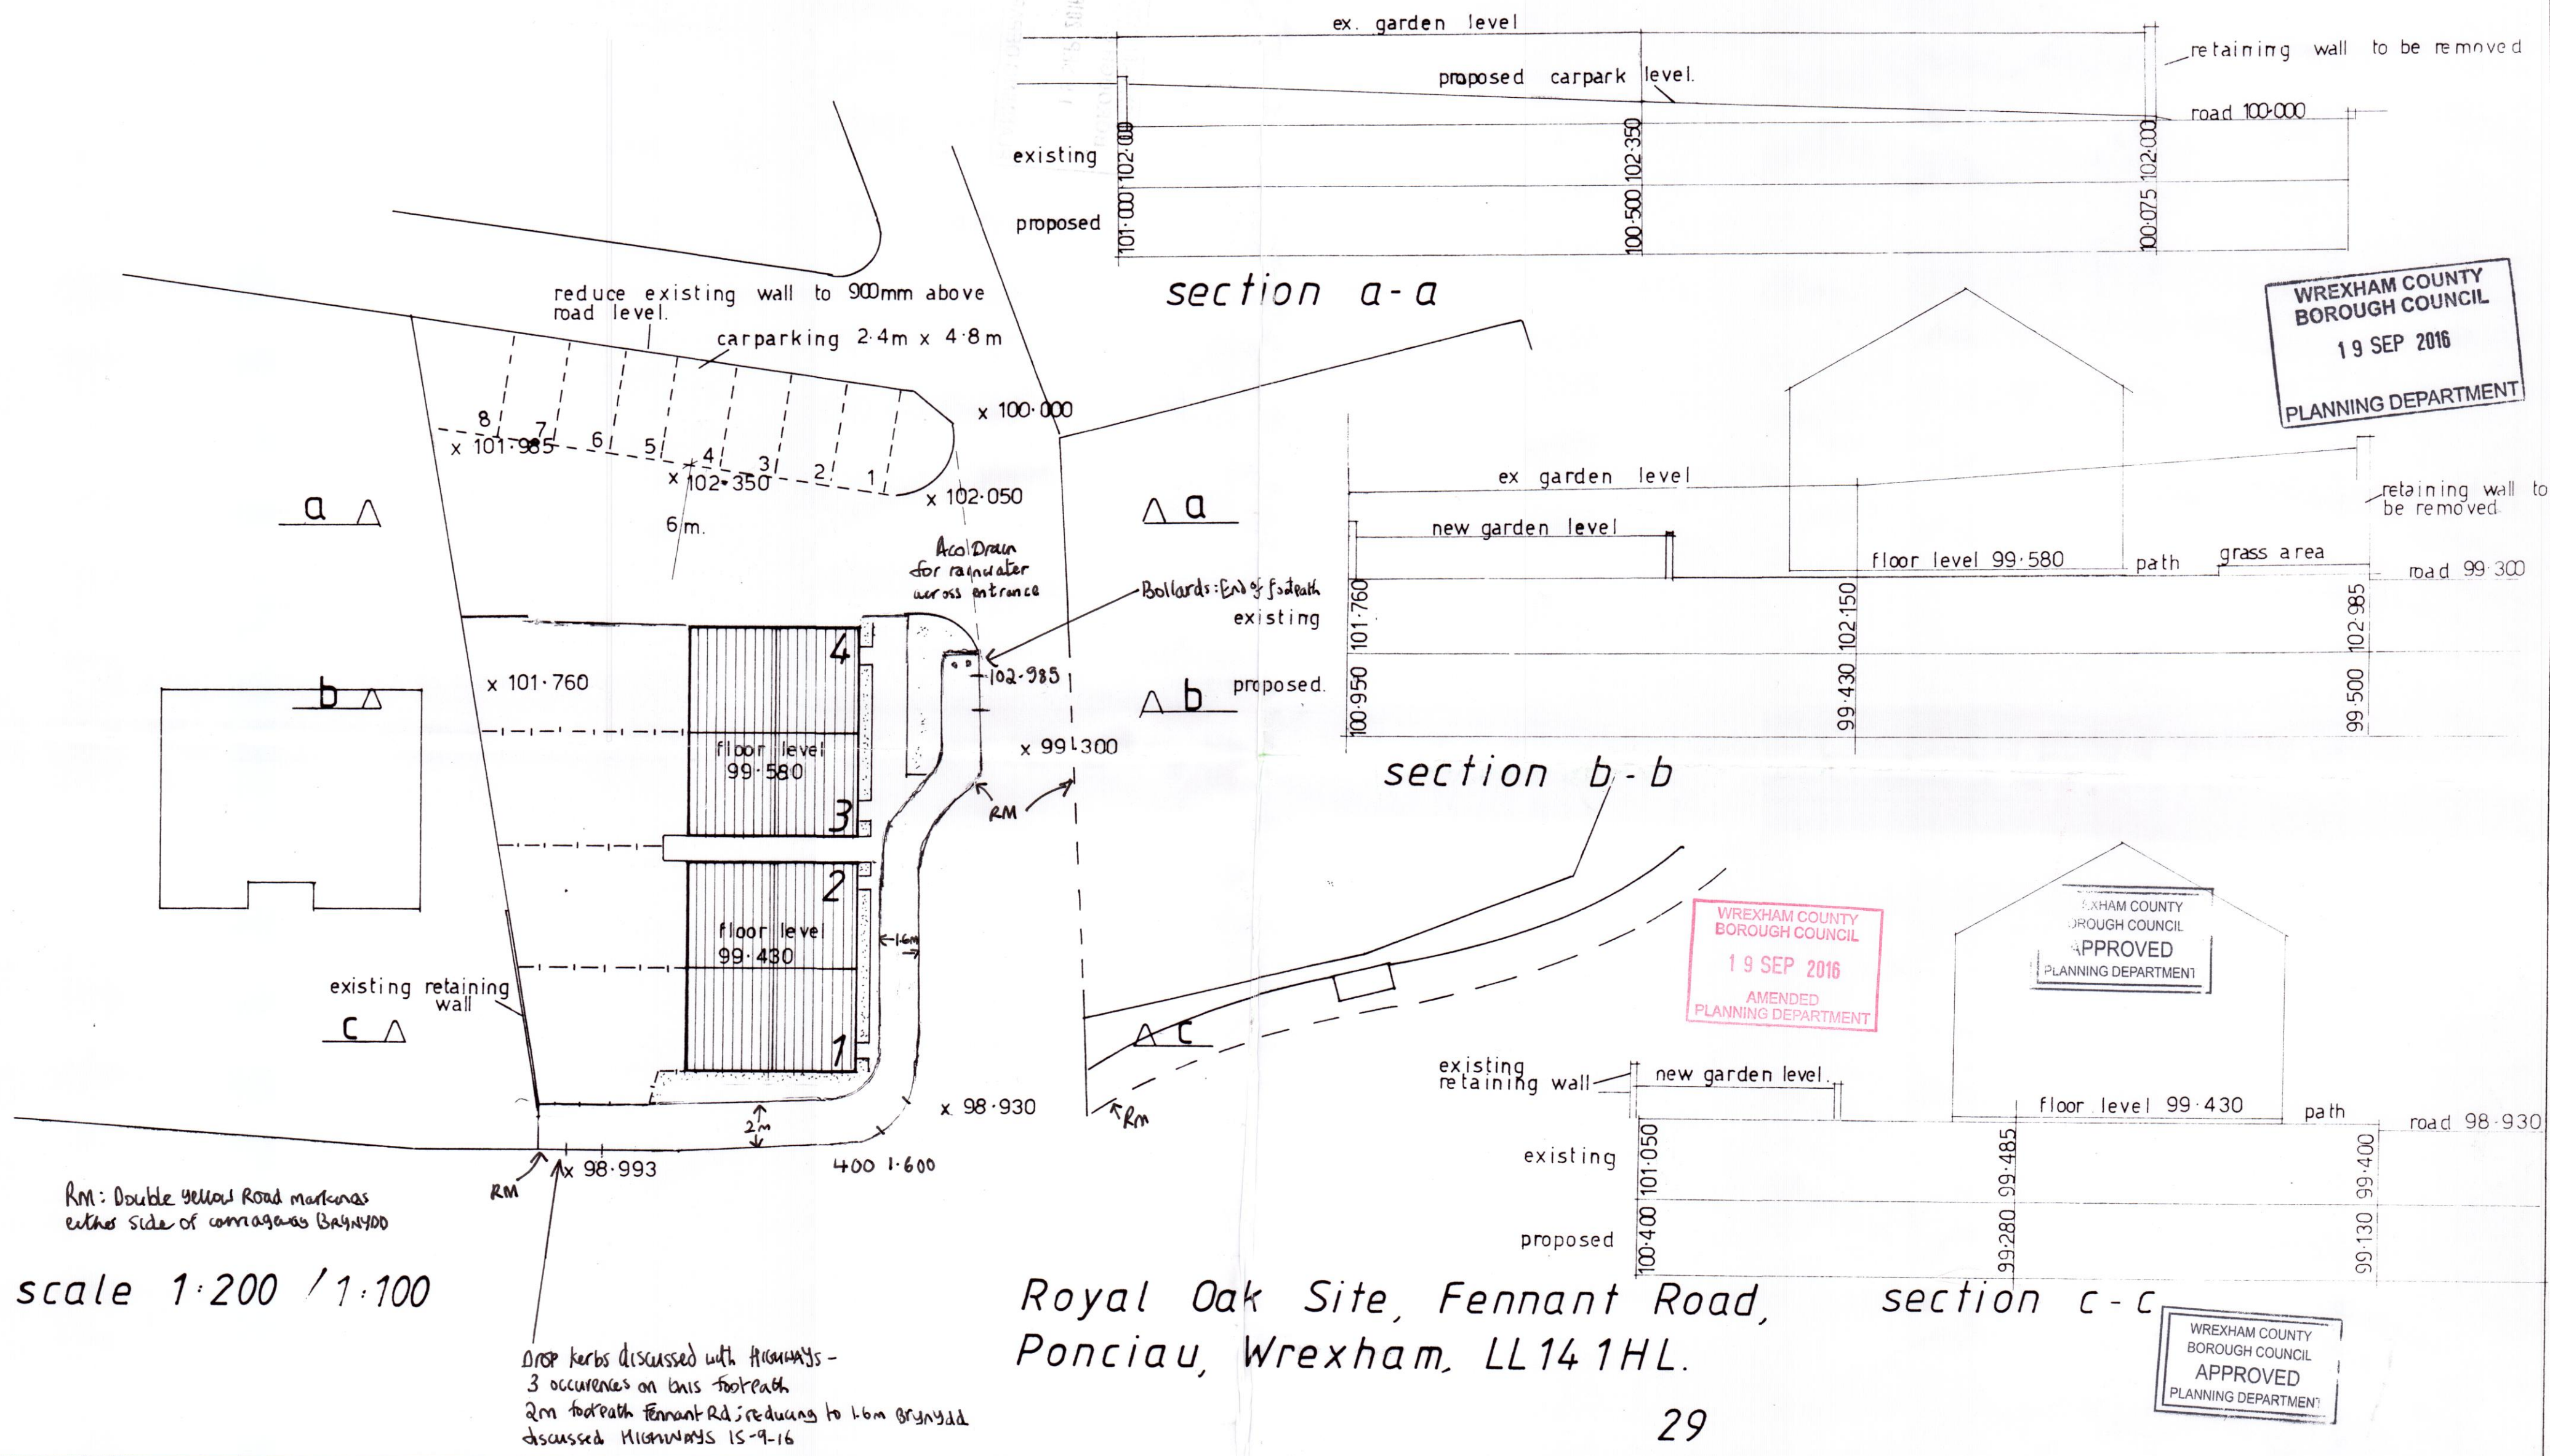

WREXHAM COUNTY BOROUGH COUNCIL
19 SEP 2016
PLANNING DEPARTMENT

WREXHAM COUNTY BOROUGH COUNCIL
19 SEP 2016
AMENDED PLANNING DEPARTMENT

WREXHAM COUNTY BOROUGH COUNCIL
APPROVED
PLANNING DEPARTMENT

WREXHAM COUNTY BOROUGH COUNCIL
APPROVED
PLANNING DEPARTMENT

Royal Oak Site, Fennant Road,
Ponciau, Wrexham, LL14 1HL.