

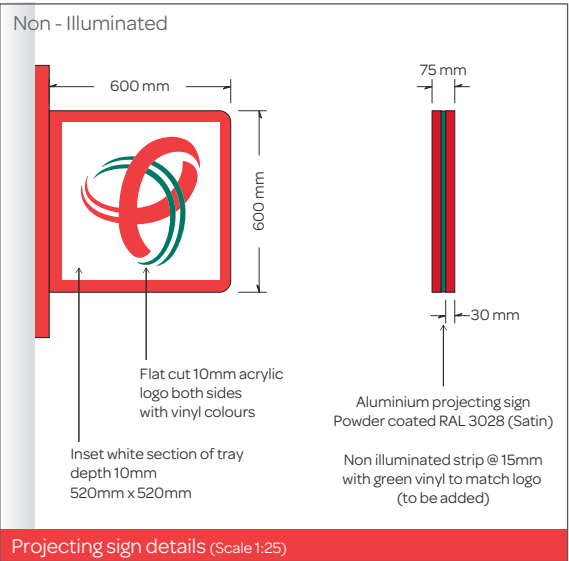


Non - Illuminated fascia

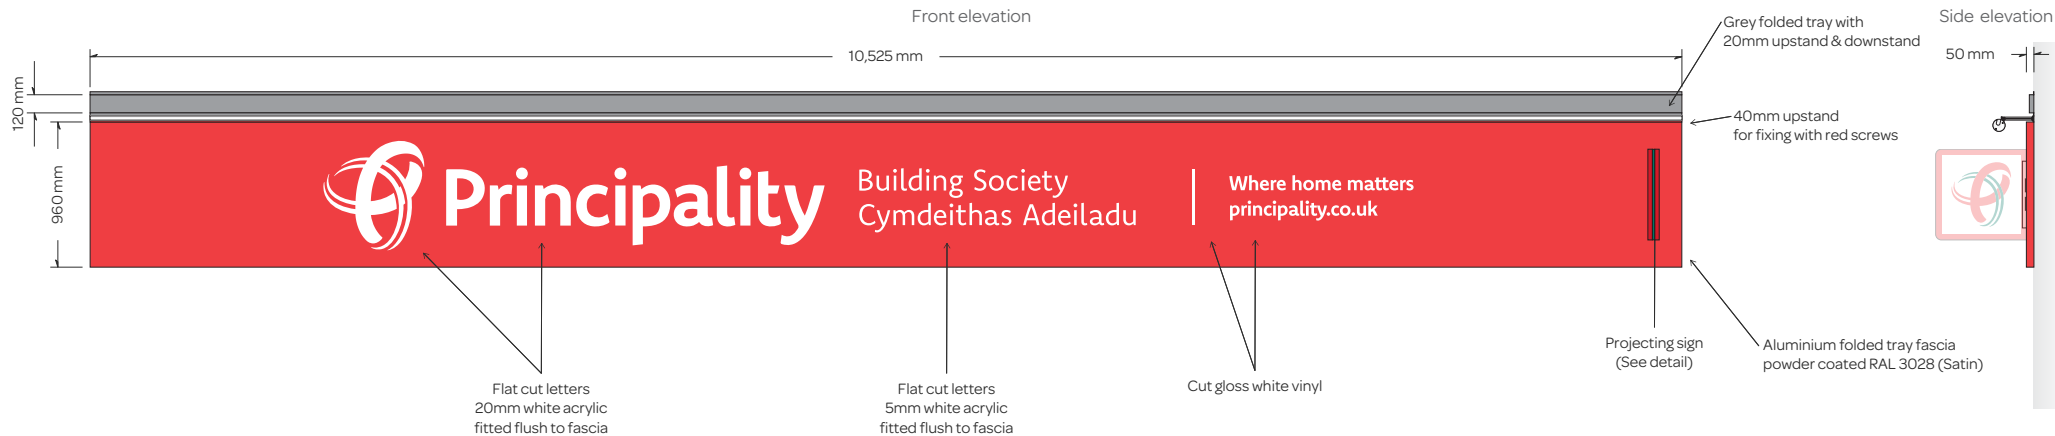

Fascia height from ground: 2500mm\*

\*Approximate height from ground to bottom of signs

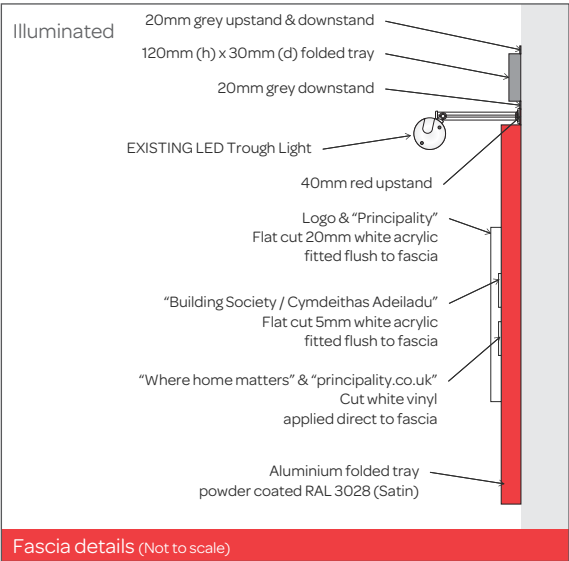

Logo height: 724mm

"P" (Principality) cap height: 373mm

B (Building Society) cap height: 140mm

"W" (Where home matters) cap height: 93mm

|                                          |                                |                  |                        |               |                 |                     |                                       |                   |                                         |                                   |                                        |                                   |
|------------------------------------------|--------------------------------|------------------|------------------------|---------------|-----------------|---------------------|---------------------------------------|-------------------|-----------------------------------------|-----------------------------------|----------------------------------------|-----------------------------------|
| Client:<br>Principality Building Society | Job:<br>External sign re-brand | Job No:<br>23895 | Created:<br>24/10/2016 | Version:<br>4 | Designer:<br>AJ | Scale:<br>1:50 @ A4 | Approved:<br><input type="checkbox"/> | Quality<br>Checks | Checked by:<br><input type="checkbox"/> | Date:<br><input type="checkbox"/> | Packed by:<br><input type="checkbox"/> | Date:<br><input type="checkbox"/> |
|------------------------------------------|--------------------------------|------------------|------------------------|---------------|-----------------|---------------------|---------------------------------------|-------------------|-----------------------------------------|-----------------------------------|----------------------------------------|-----------------------------------|