



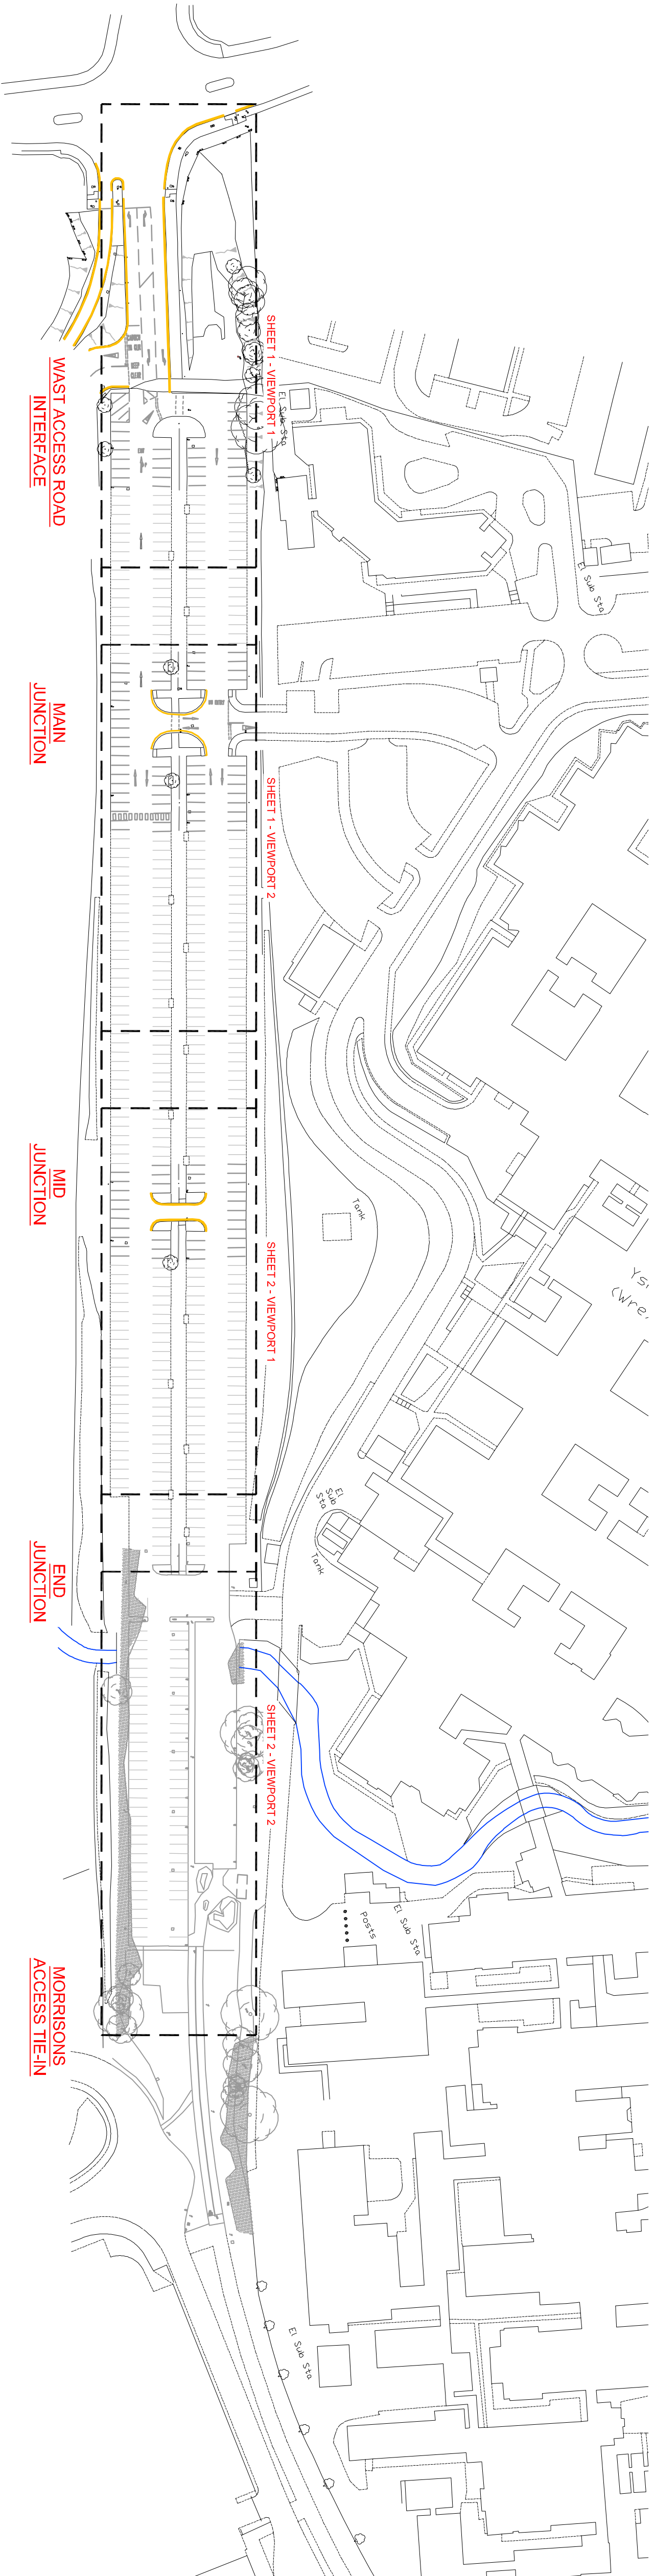
THIS DRAWING IS TO BE READ IN CONJUNCTION WITH ALL OTHER RELEVANT ARCHITECTS, ENGINEERS AND SPECIALISTS DRAWINGS TOGETHER WITH THE APPROPRIATE SPECIFICATION.

IT IS THE CONTRACTOR'S RESPONSIBILITY TO CHECK ALL DIMENSIONS ON SITE. DIMENSIONS MUST NOT BE SCALED FROM THIS DRAWING. ANY DISCREPANCIES TO BE BROUGHT TO THE IMMEDIATE ATTENTION OF THE ARCHITECT IN WRITING.

OS X (Easting)	332170
----------------	--------

OS Y (Northings)	3503350
Nearest Post Code	LL13 7YU
Lat (WGS84)	N53.02:46 (53.046093)
Long (WGS84)	W5.00:48 (-5.013236)
Lat/Long	53.046093,-5.013236
Nat Grid	SJ.321503 / SJ.3217605350
mX	-35431
mY	6967359
Napcode	GBR 75 DDK4

**SURVEY STATION CO-ORDINATES
AS DEPICTED ON PLANS**

[illegible]

PRELIMINARY