

NOTES

THIS DRAWING IS TO BE READ IN CONJUNCTION WITH ALL OTHER RELEVANT ARCHITECTS', ENGINEERS' AND SPECIALISTS' DRAWINGS TOGETHER WITH THE APPROPRIATE SPECIFICATION.

IT IS THE CONTRACTORS RESPONSIBILITY TO CHECK ALL DIMENSIONS ON SITE. DIMENSIONS MUST NOT BE SCALED FROM THIS DRAWING, AND DISCREPANCIES TO BE BROUGHT TO THE IMMEDIATE ATTENTION OF THE ARCHITECT IN WRITING.

PROPOSED ROAD MARKINGS

PROPOSED ROAD MARKINGS

WHITE ROAD MARKINGS TO BE
THERMOPLASTIC SPEED TO TRAFFIC
SIGNS REGULATIONS AND GENERAL
DIRECTIONS DIAGRAM REFERENCE IN
ACCORDANCE WITH IS EN 1436 AND
OUTLINED BELOW:


WHITE ROAD MARKINGS TO BE
CLASS R0 NIL MCD/M2/LUX (CAR PARK MARKINGS)
CLASS R2 100 MCD/M2/LUX (ROAD MARKINGS)

YELLOW ROAD MARKINGS TO BE CLASS R1 80 MCDIM2LUX THERMOPLASTIC SCREED TO TRAFFIC SIGNS REGULATIONS AND GENERAL DIRECTIONS DIAGRAM REFERENCE

ALL SIGNS TO BE TO TRAFFIC SIGNS
REGULATIONS AND GENERAL
DIRECTIONS AND TO BE CLASS 1
REFLECTORISATION TO COMPLY WITH
BS EN 12899-1:2007

ALL SIGN PLATES SHOULD BE SET OUT SO THAT
THEY ARE NO CLOSER THAN 450mm TO THE
CARRIAGEWAY

MOUNT HEIGHTS
WITHIN ROUNDABOUT: 0.9m
WITHIN VERGE: 1.5m
ADJACENT TO FOOTWAY: 2.1m
ADJACENT TO CYCLEWAY: 2.3m

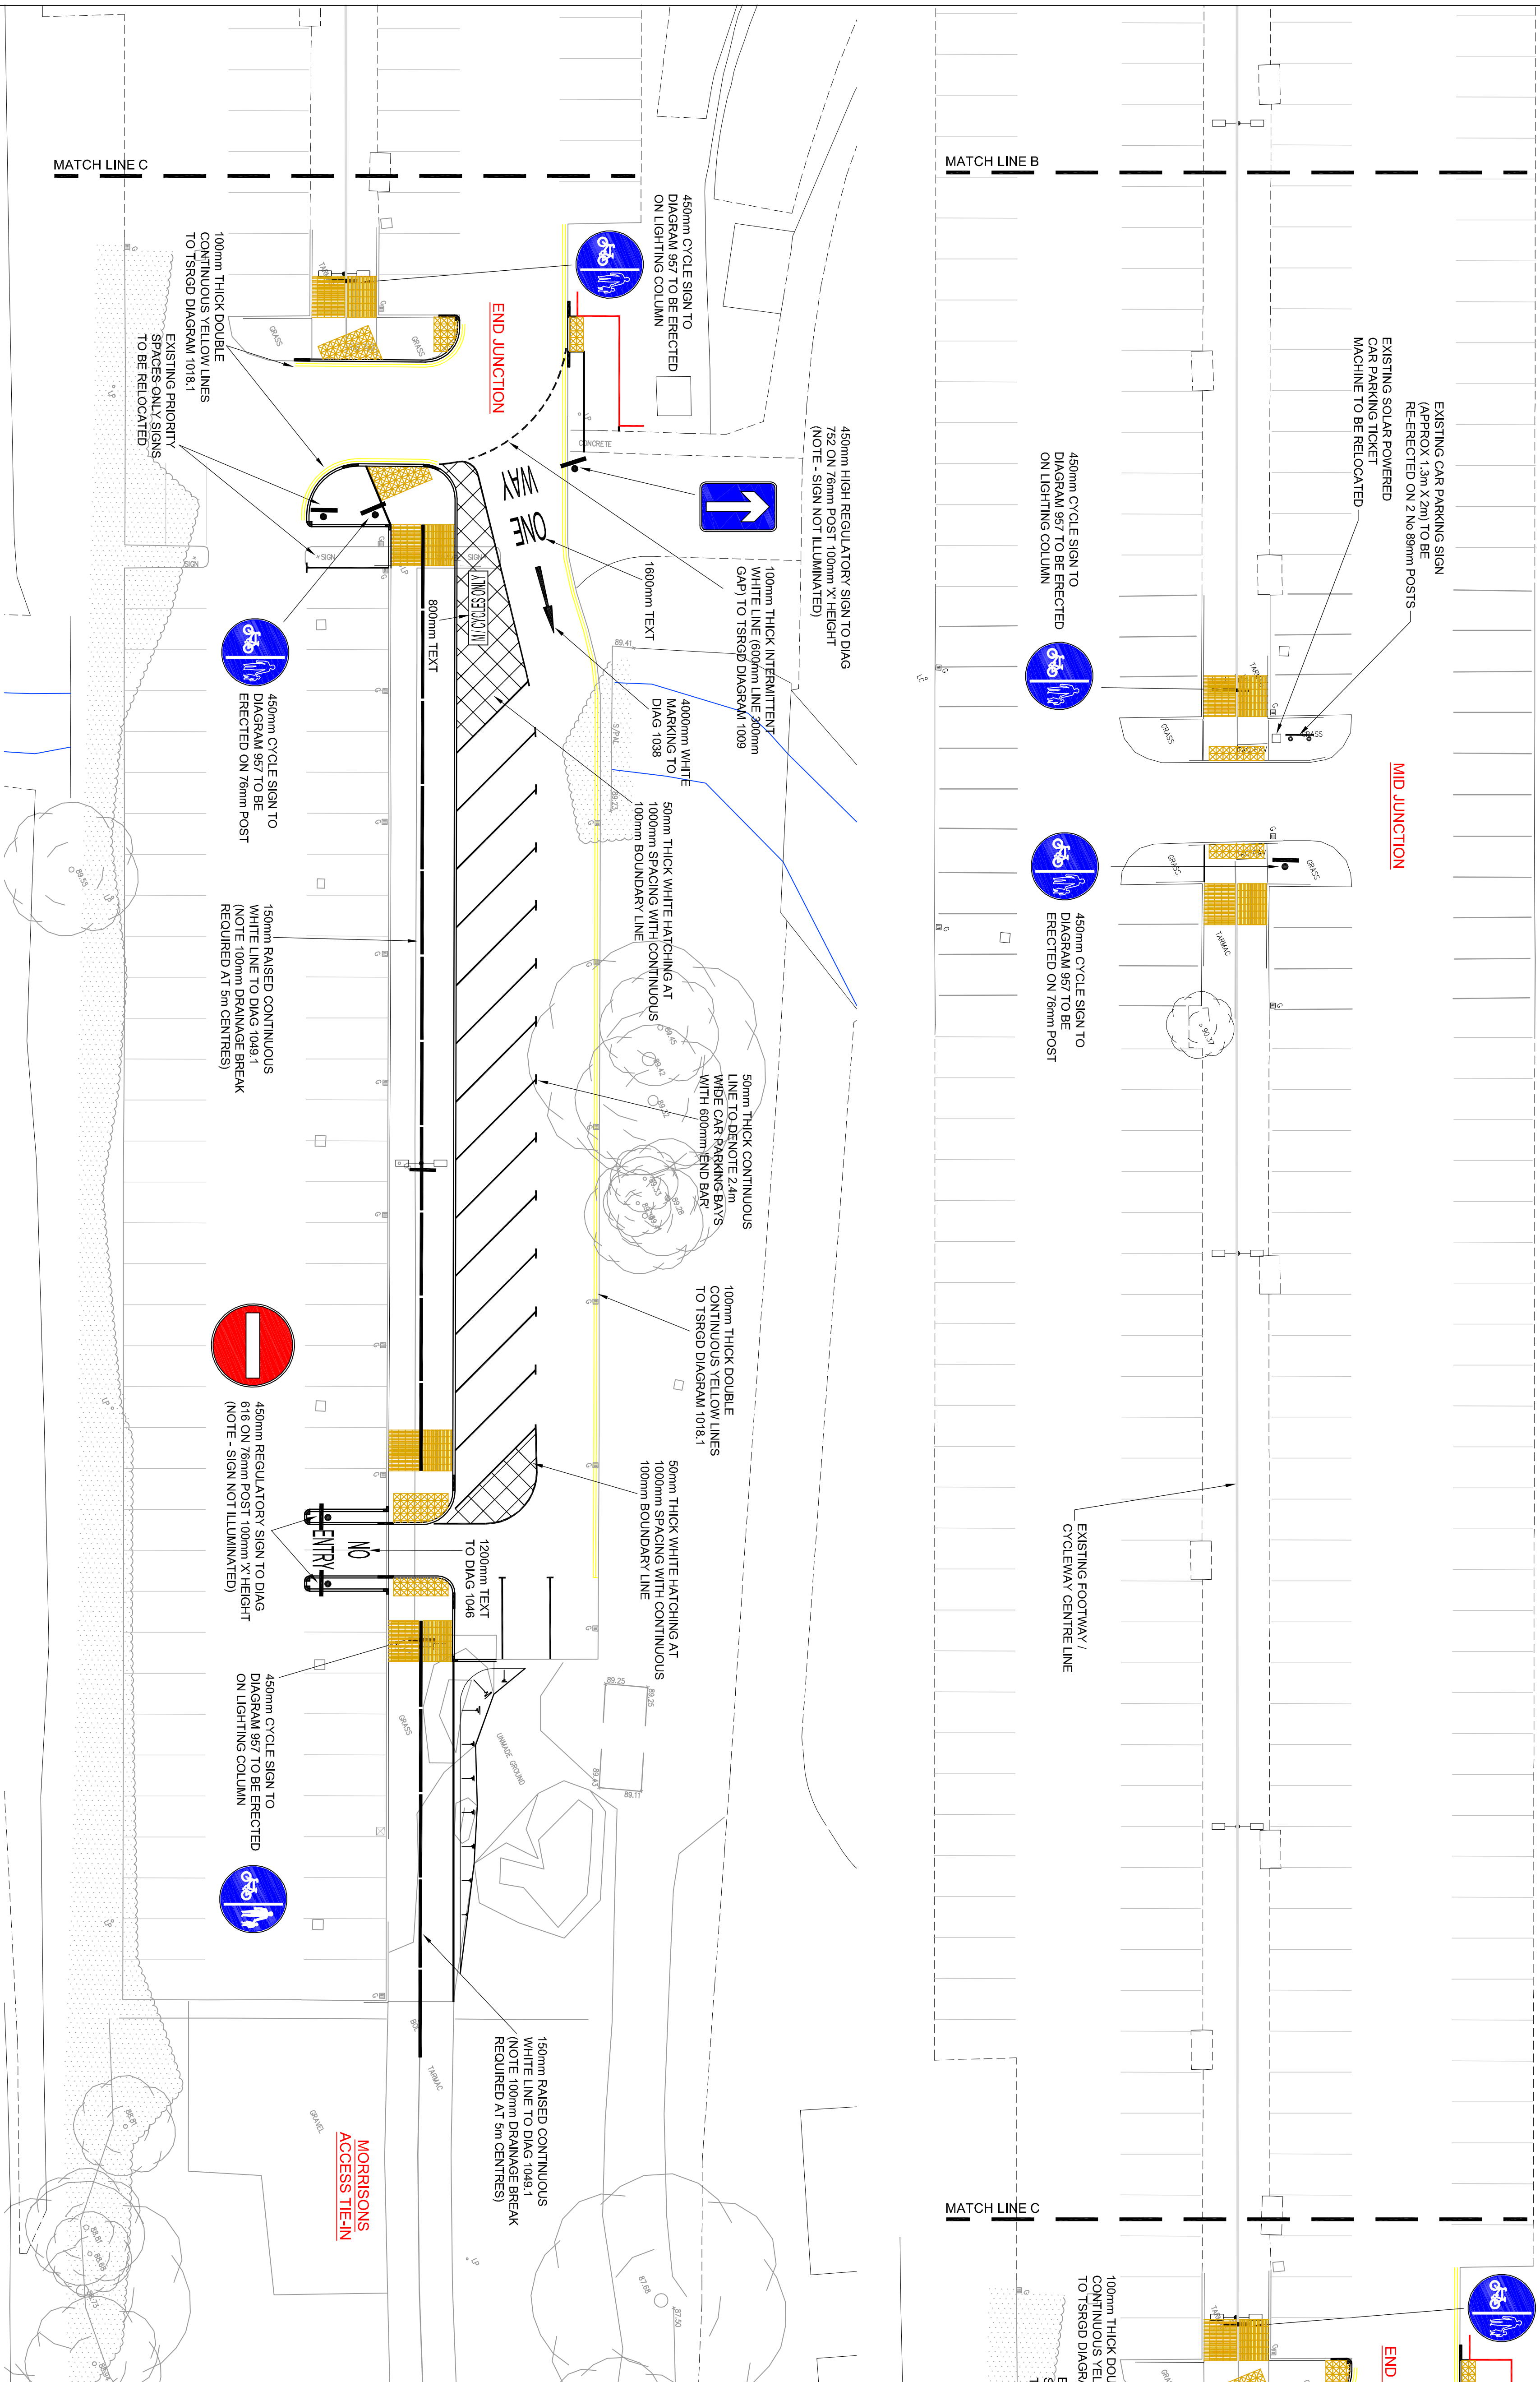

CONSTRUCTION

Revision	Amendment	Approved	Revision Date
A1	CAR PARK EXTENSION OMITTED FROM WORKS.	RHM	16/01/17
C	ISSUED FOR CONSTRUCTION	RHM	01/03/17



Wrexham
COUNTY BOROUGH
wrec.cam



GIG CYMRU NHS WALES
Bwrdd Iechyd Prifysgol Betsi Cadwaladr
University Health Board



opus

Opus House, Yale Business Village, Wrexham Ind.,
Park, Wrexham LL13 7YL
+44 1978 388100

Project: WREXHAM MAELOR HOSPITAL REAR CAR PARK / WAST ACCESS CYCLEWAY IMPROVEMENTS

Sheet: ROAD MARKINGS & TRAFFIC SIGNS SHEET 2 OF 2

Drawn		Approved		Revision Date
RHM	RHM	GNT		05/01/17

Project No.	Scale	Drawing No.	Sheet No.	Revision
V-RR417.00	1:200		12	C