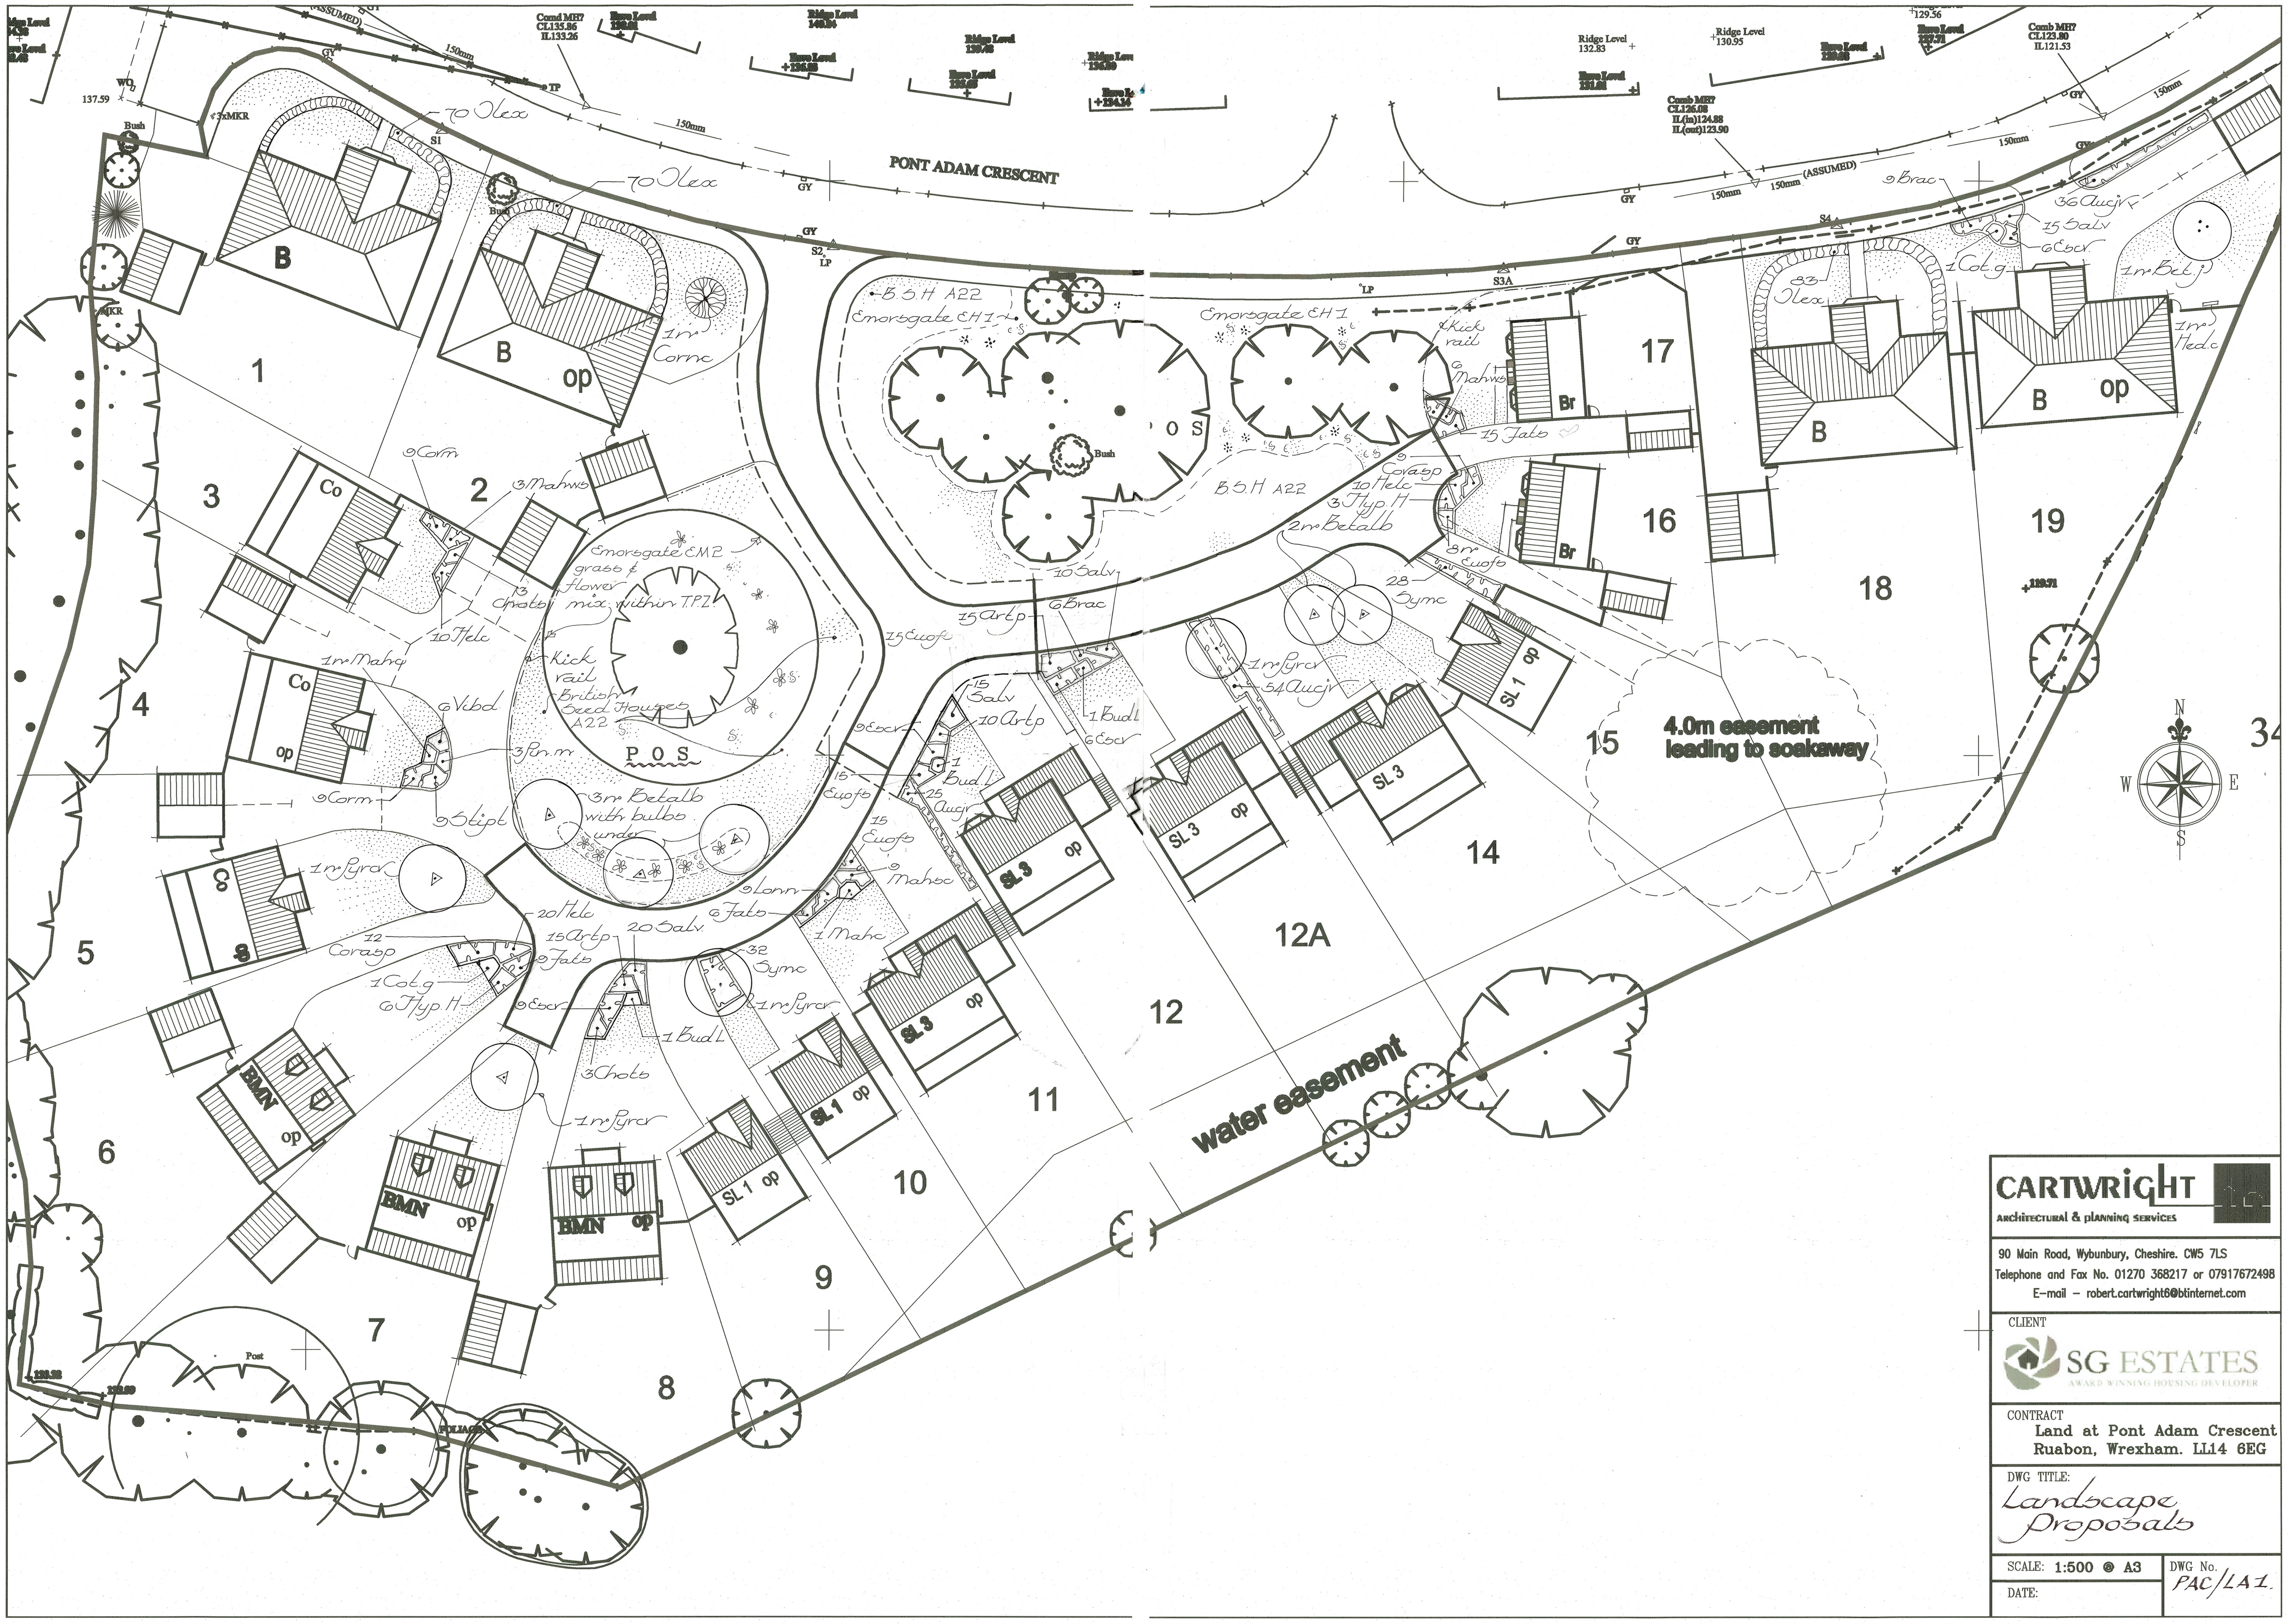

CARTWRIGHT
ARCHITECTURAL & PLANNING SERVICES

90 Main Road, Wybunbury, Cheshire. CW5 7LS
Telephone and Fax No. 01270 368217 or 07917672498
E-mail – robert.cartwright6@btinternet.com

CLIENT
SG ESTATES
AWARD WINNING HOUSING DEVELOPER

CONTRACT
Land at Pont Adam Crescent
Ruabon, Wrexham. LL14 6EG

DWG TITLE:
Landscape Proposals

SCALE: 1:500 @ A3
DATE:
DWG No. PAC/LA1.