

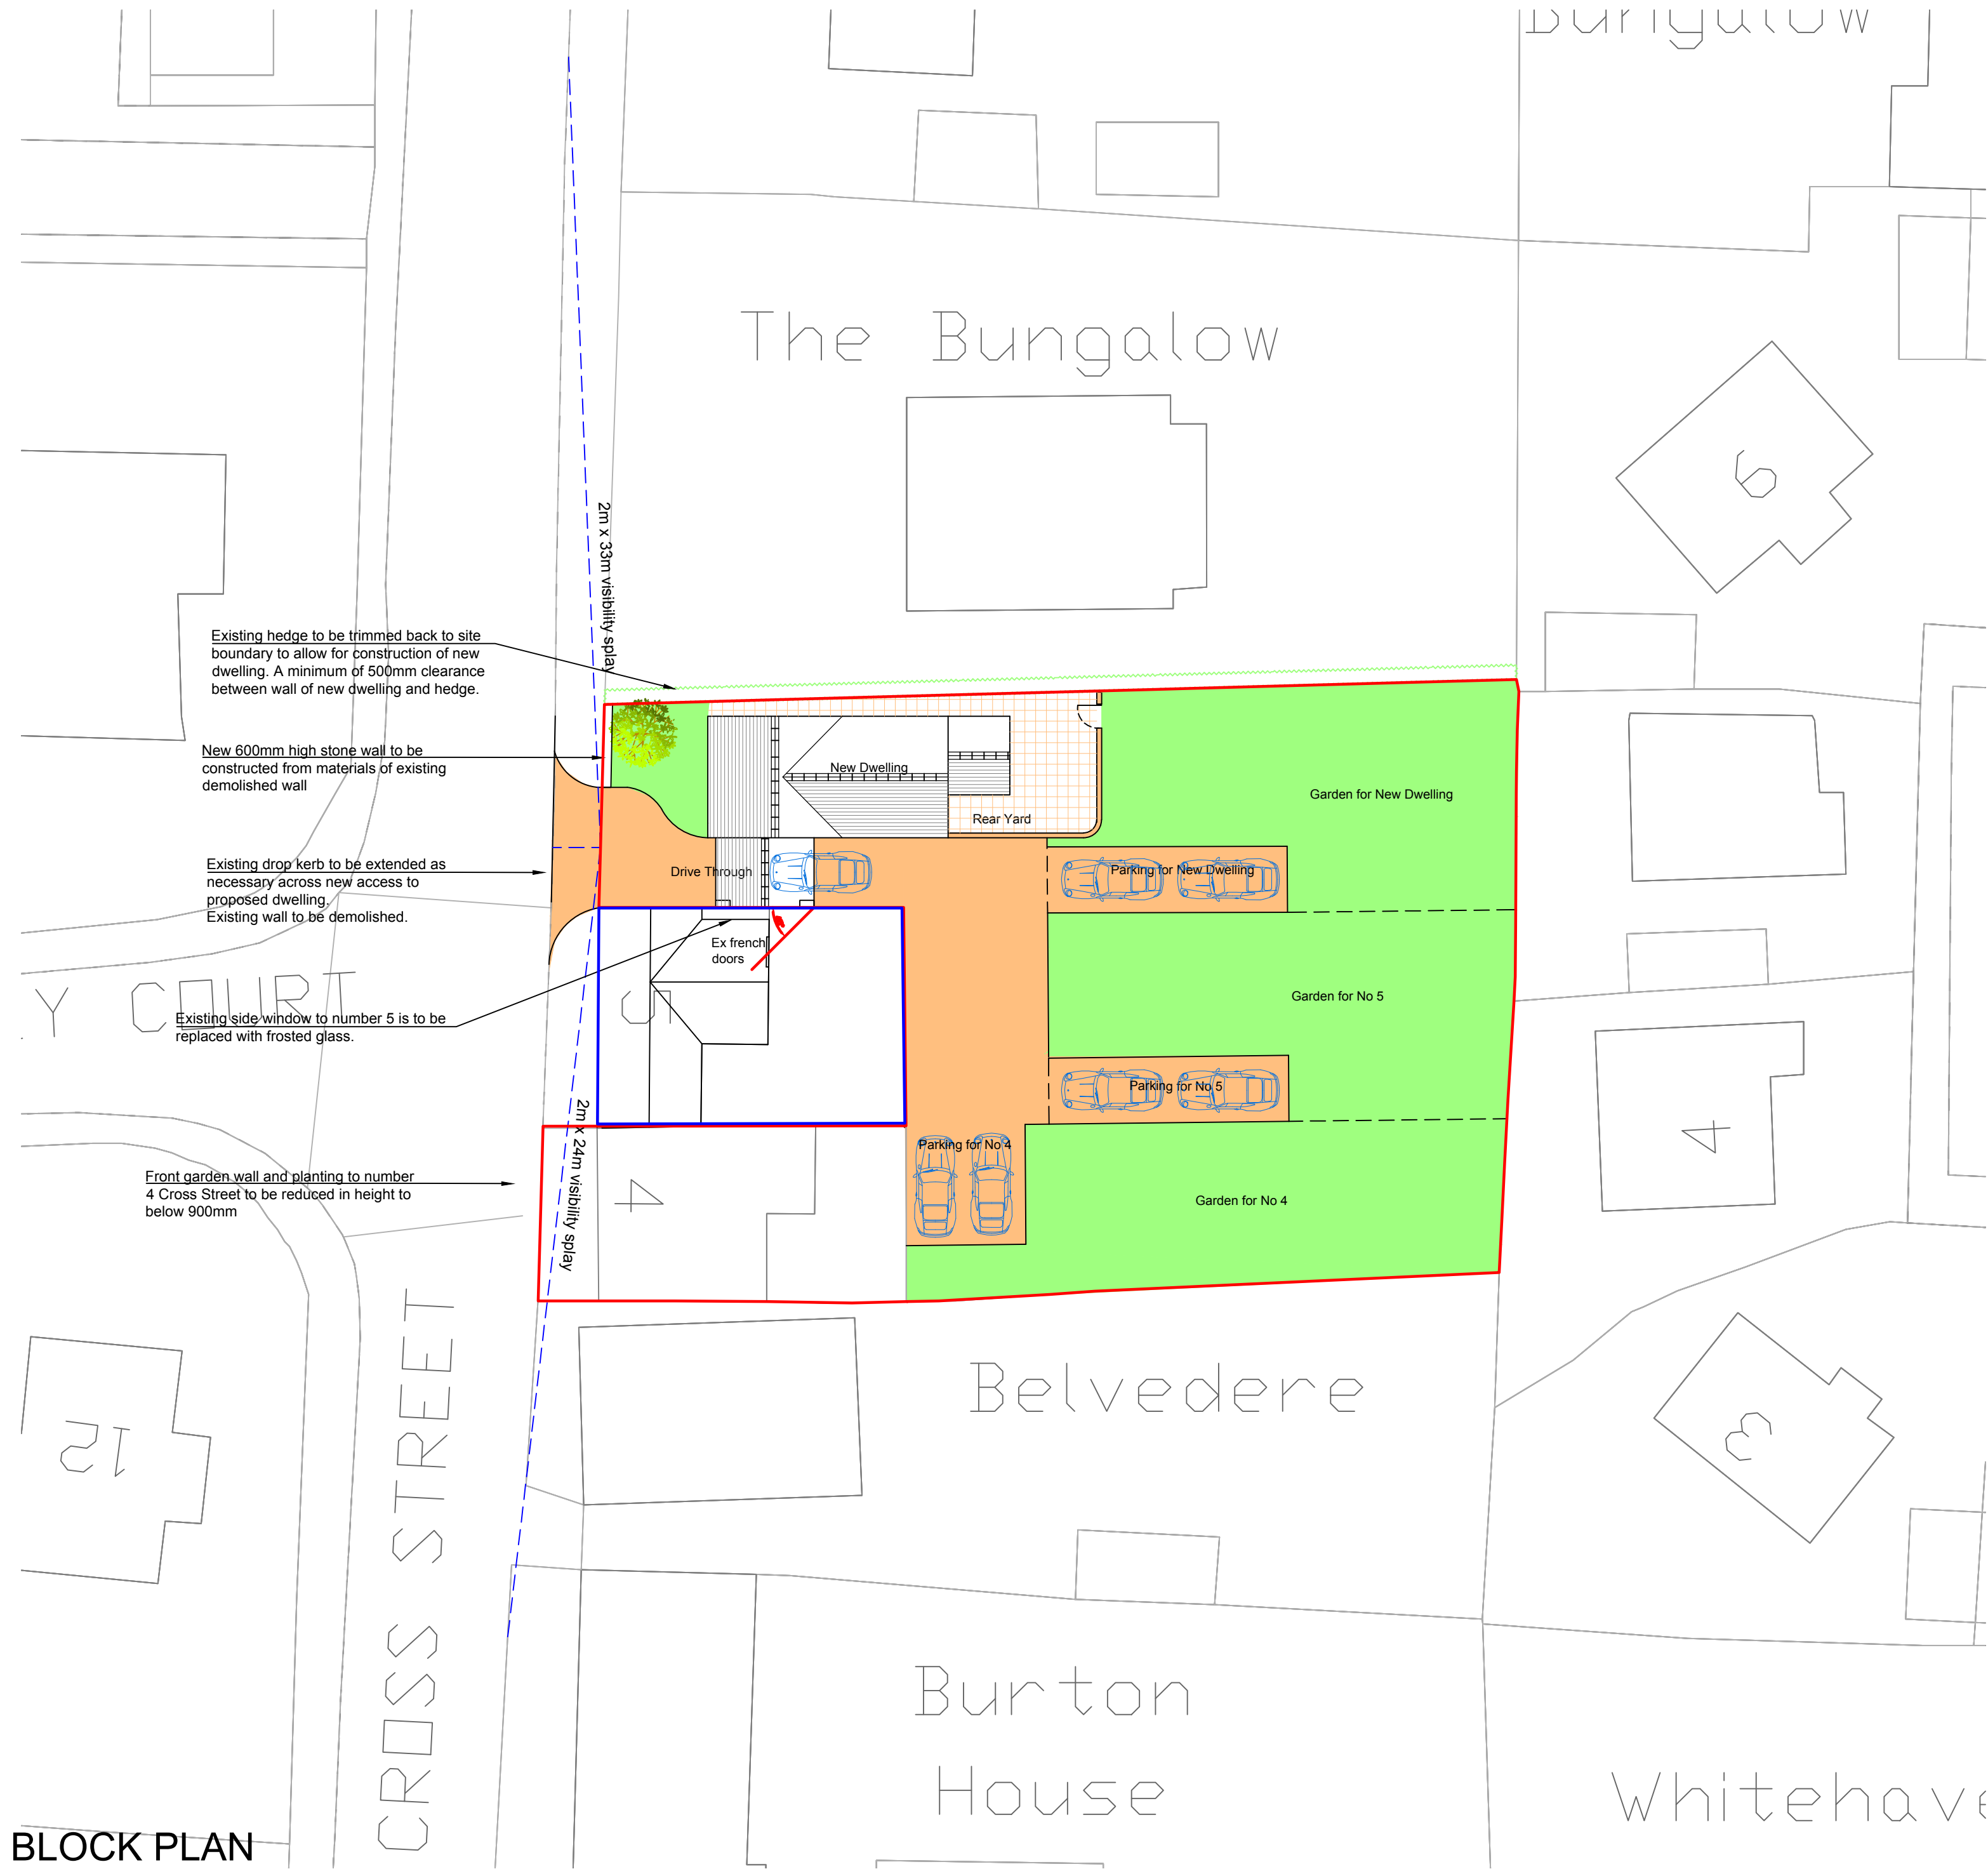


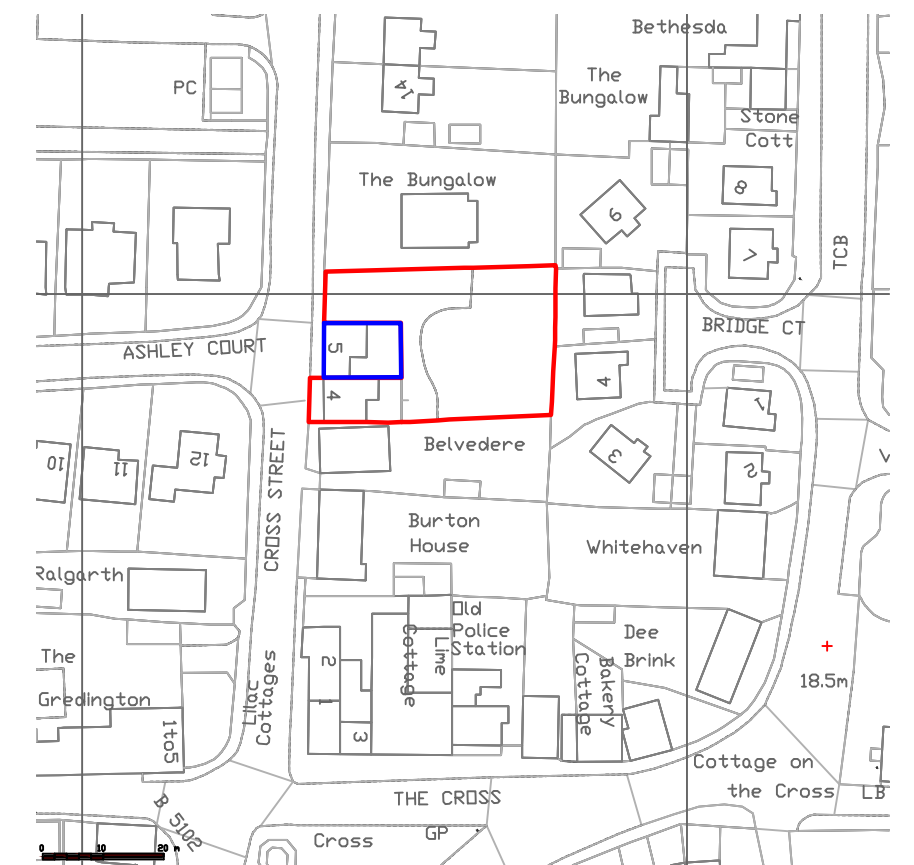

BLOCK PLAN  
SCALE - 1:200

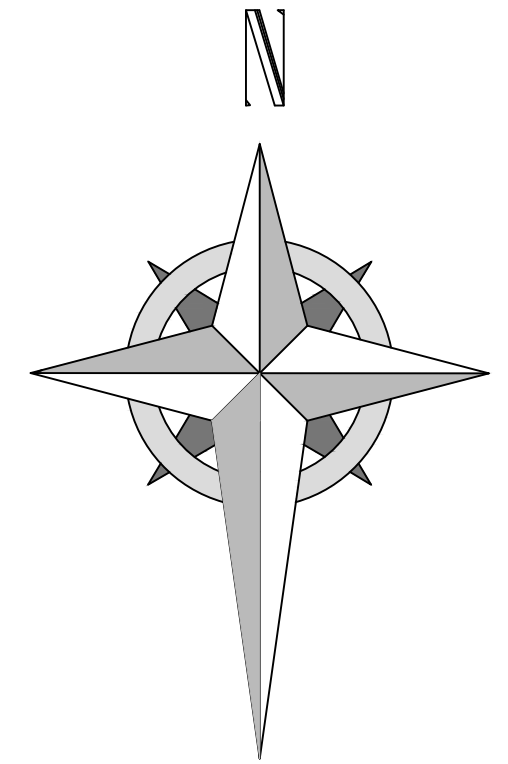

LOCATION PLAN  
SCALE - 1:1250

**HDS ARCHITECTURAL SERVICES**

Ferndale Villa, 25 Manley Road,  
Wrexham, LL13 8HD  
Tel (01978) 353445  
www.hdsarchitectural.co.uk

|   |                                      |
|---|--------------------------------------|
| <b>Project;</b><br>Proposed 3 Bed Bungalow to land to rear of 4 & 5 Cross Street, Holt, Wrexham.                                                                 |                                      |
| <b>Title;</b><br>Block Plan and Location Plan   | <b>Scale (A2);</b><br>1:200 & 1:1250 |
| <b>Dwg No;</b><br>RB/PD/00   | <b>Date;</b><br>October 2016         |
| <b>Revision;</b><br>Rev A; Amend scheme as comments from conservation officer - 17-02-17<br>Rev B; Amend scheme as comments from conservation officer - 28-04-17 |                                      |