


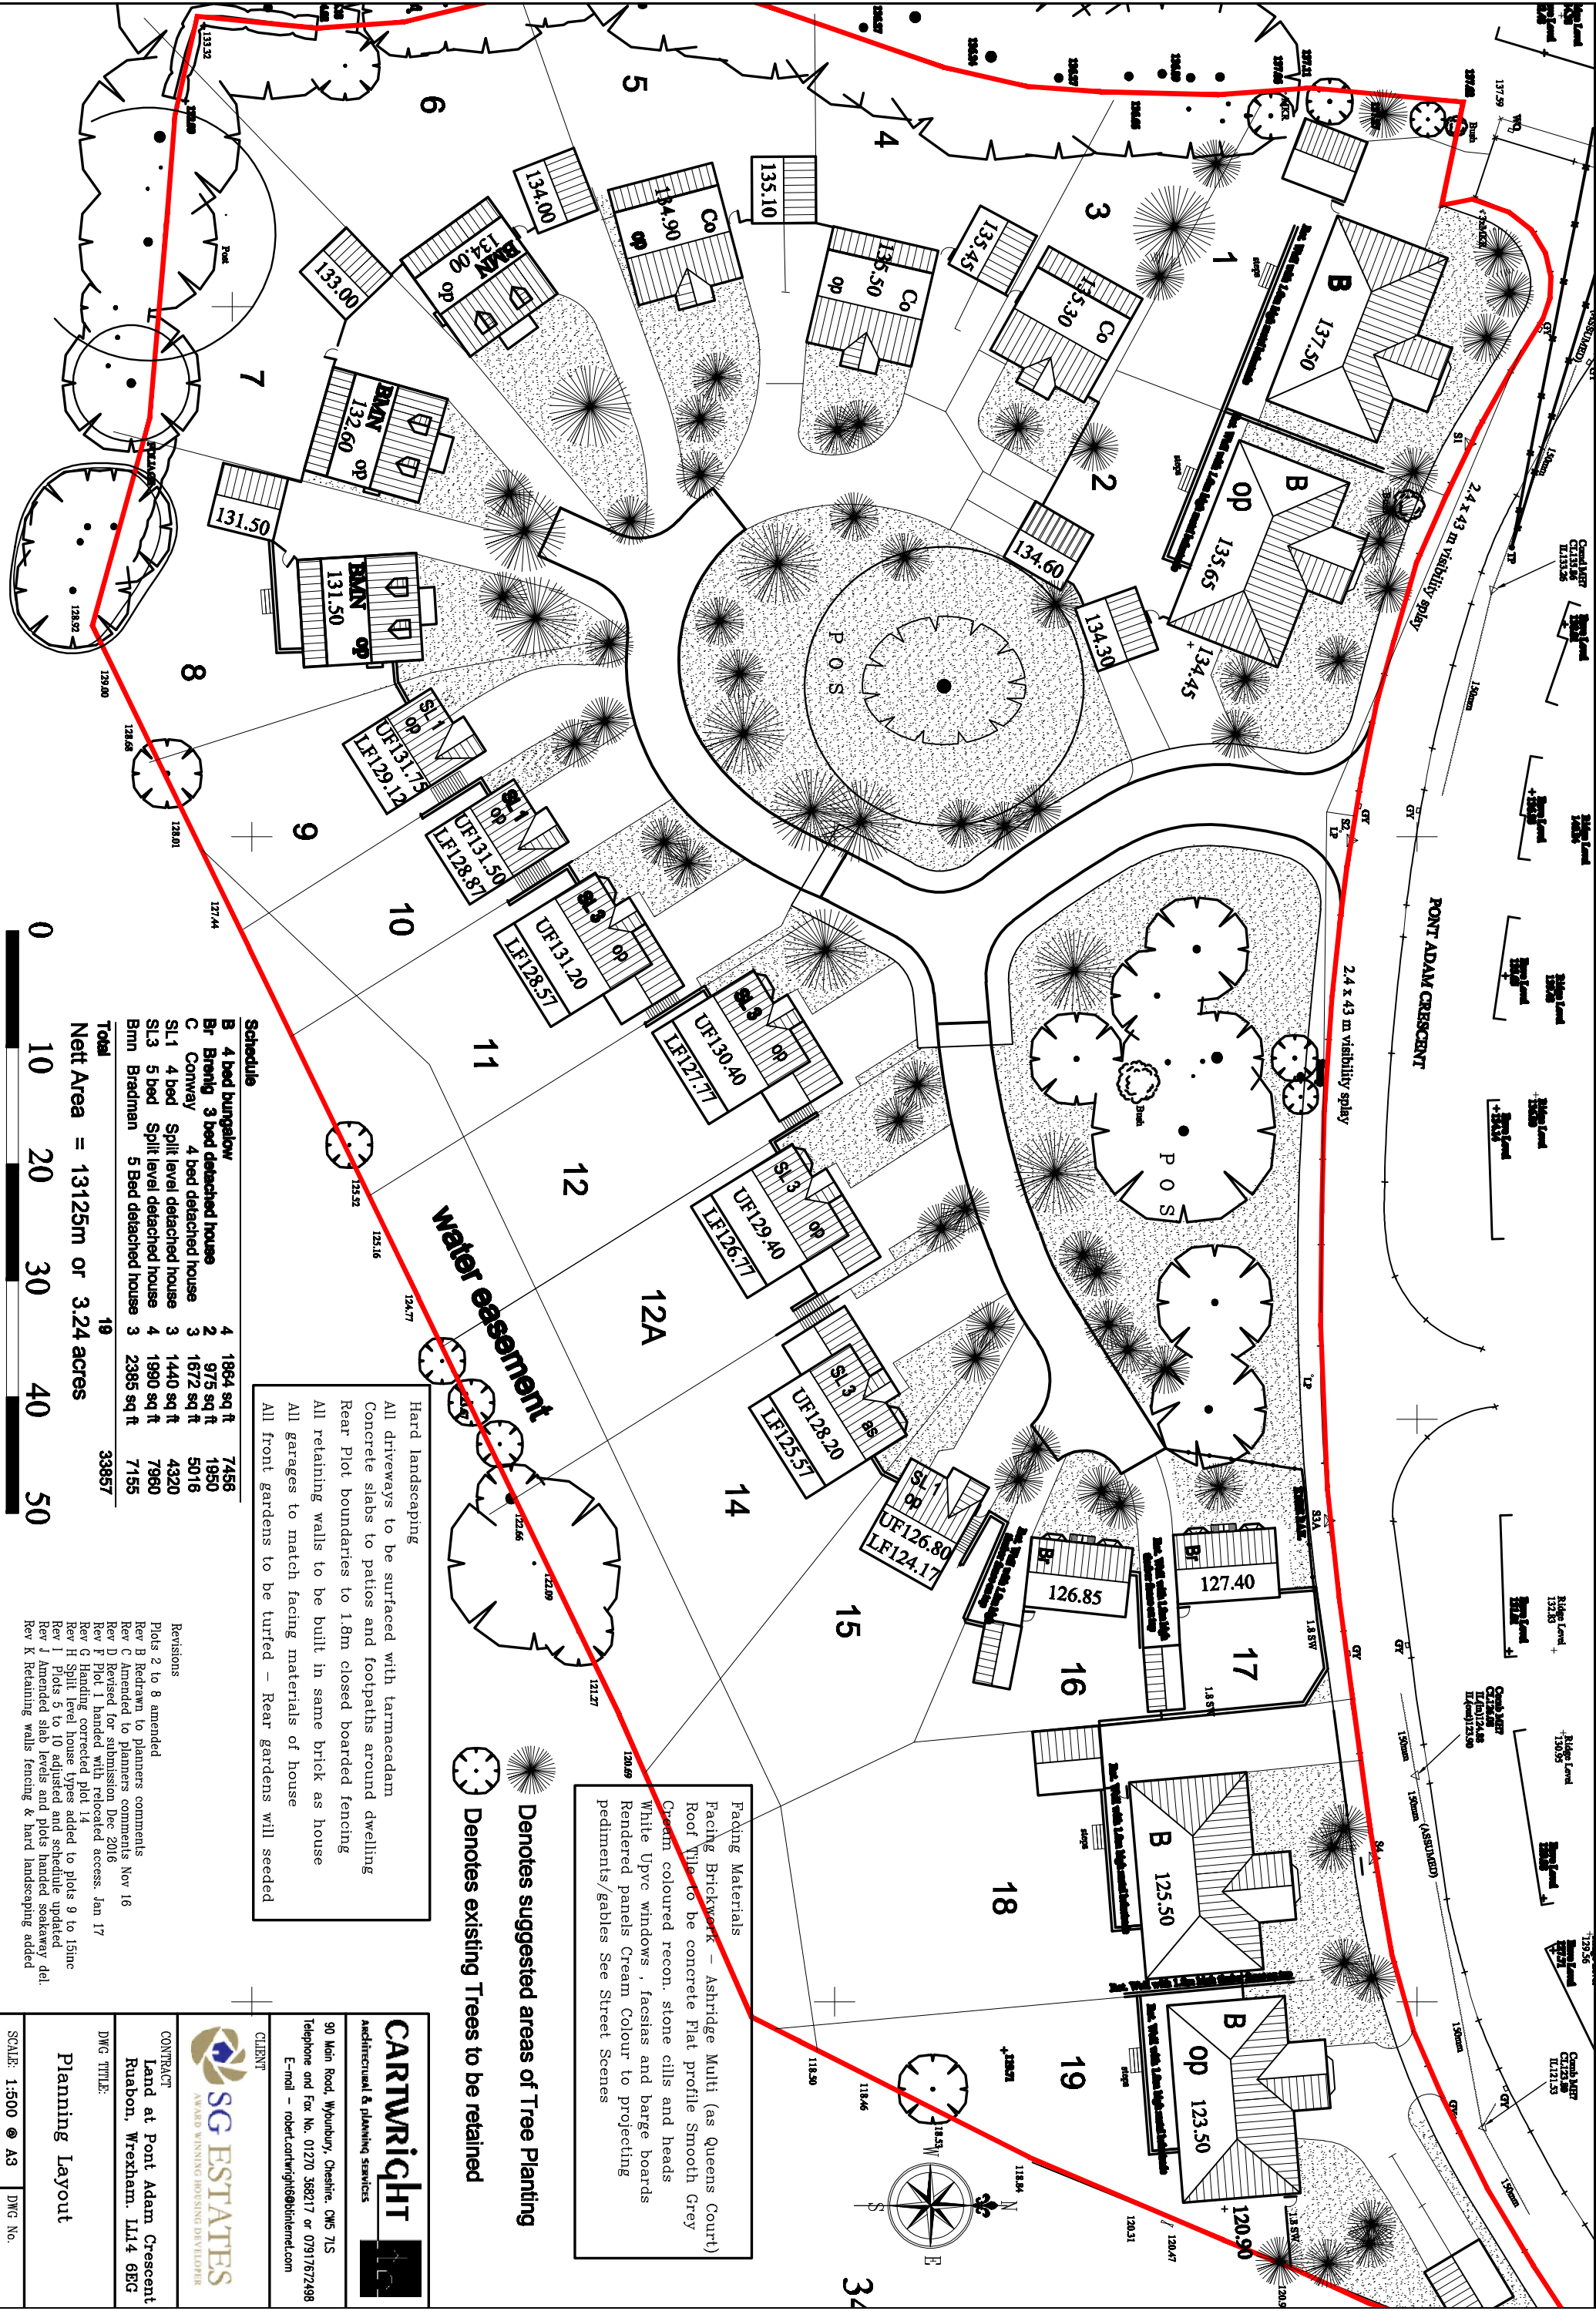

Facing Materials
Facing Brickwork – Ashridge Multi (as Queens Court)
Roof Tile to be concrete Flat profile Smooth Grey
Cream coloured recon. stone cills and heads
White Uprc windows , fascias and barge boards
Rendered panels Cream Colour to projecting
pediments/gables See Street Scenes

Denotes suggested areas of Tree Planting
Denotes existing Trees to be retained

Hard landscaping
All driveways to be surfaced with tarmacadam
Concrete slabs to patios and footpaths around dwelling
Rear Plot boundaries to 1.8m closed boarded fencing
All retaining walls to be built in same brick as house
All garages to match facing materials of house
All front gardens to be turfed – Rear gardens will seeded

Schedule	
B 4 bed bungalow	4 1864 sq ft 7456
Br Birming 3 bed detached house	2 975 sq ft 1950
C Conway 4 bed detached house	3 1672 sq ft 5016
SL1 4 bed Split level detached house	3 1440 sq ft 4320
SL3 5 bed Split level detached house	4 1990 sq ft 7960
Brm Bradmen 5 Bed detached house	3 2385 sq ft 7155
Total	19 33857

Nett Area = 13125m or 3.24 acres



Scale in Metres

CARTWRIGHT

Architectural & planning services

90 Main Road, Wymunbury, Cheshire, CH5 7LS

Telephone and Fax No. 01270 368217 or 0791672498

E-mail – robert.cartwright@btinternet.com

SG ESTATES

AWARD WINNING HOUSING DEVELOPER

CLIENT

CONTRACT

Land at Pont Adam Crescent
Rudbun, Wrexham, LL14 6EG

DWG TITLE:

Planning Layout

SCALE: 1:500 @ A3

DWG No.

DATE: Sept 2016

PL 1 Rev K