


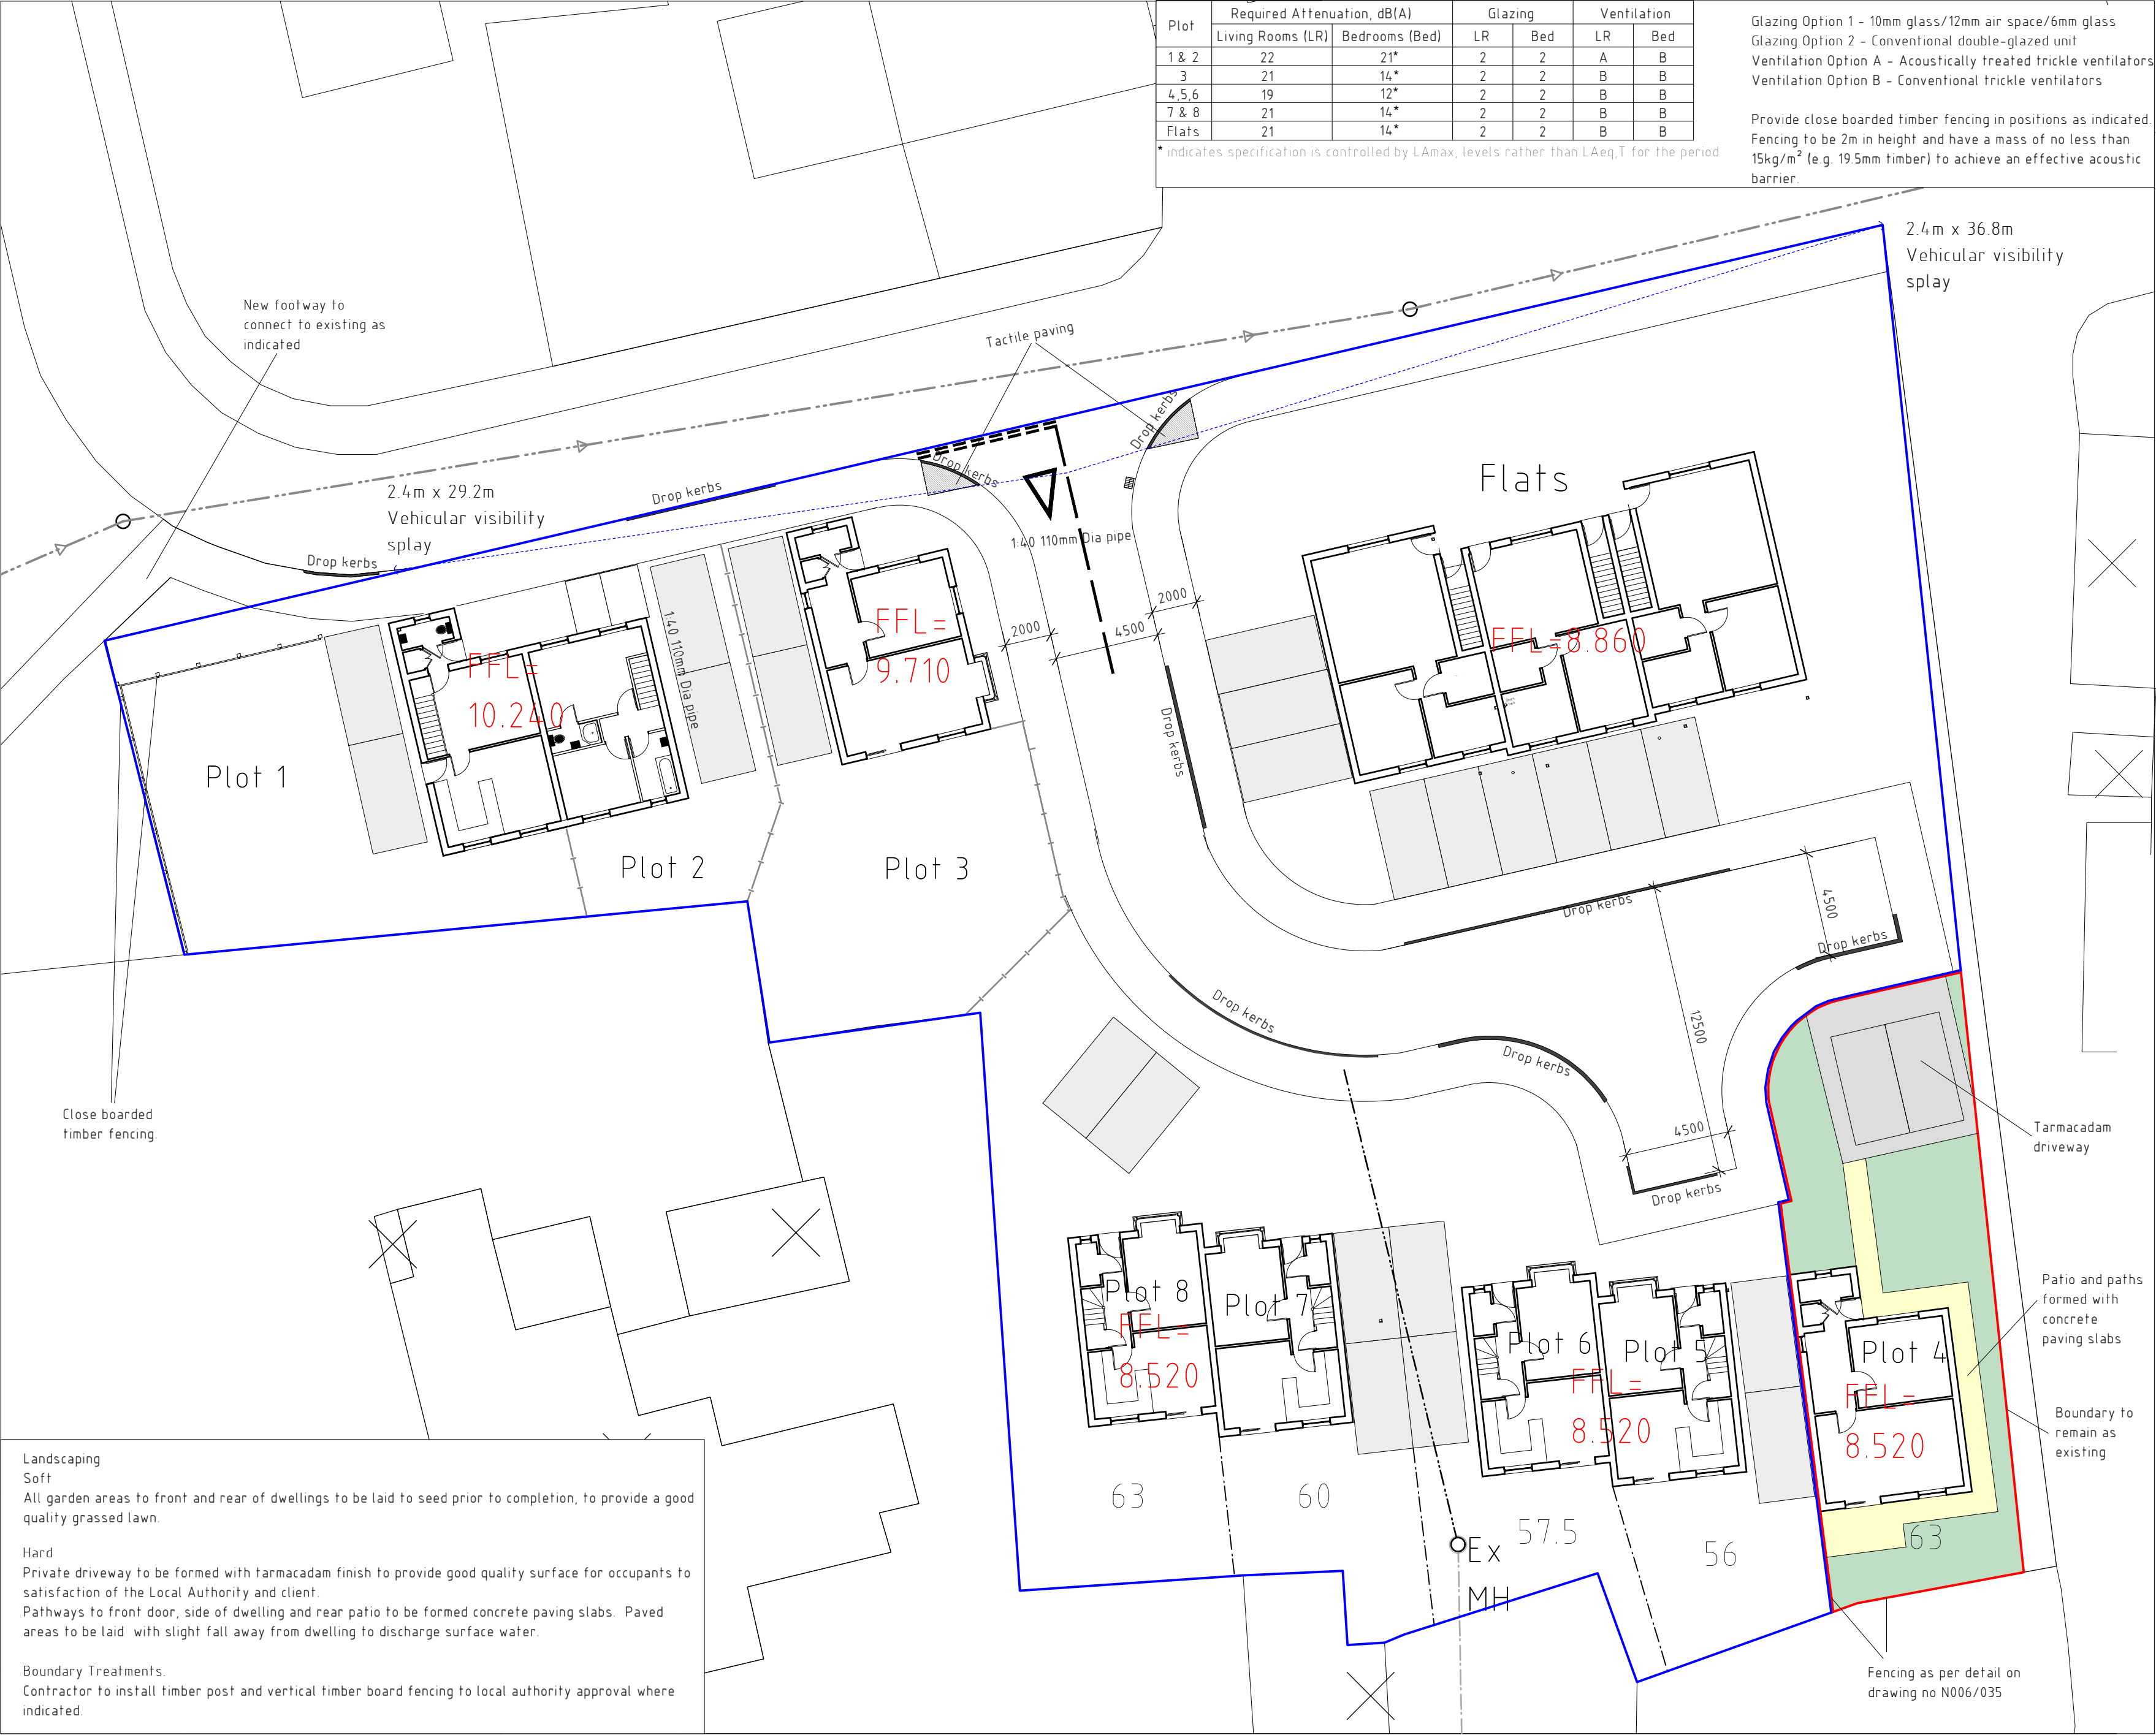

Location Plan 1:1250

N

Key

- Surrounding Buildings
- Proposed Site

Rev	Date	Detail	Initial
E	05/17	Landscaping information	D.J.E.
D	05/17	Landscaping information	D.J.E.
C	04/17	Planning Amends	D.J.E.
B	04/17	Additional Information	D.J.E.
A	04/17	Additional Information	D.J.E.

Project:

Proposed residential Development on Land at Moreton Avenue Johnstown

Title:	Scale: (A2)
Site & Location Plan	1:200 & 1:1250

Drawn By:	Date:
J. Felgate	Mar 2017

Drawing No:	Sheet:
N006/037	1 of 1

blueprint architectural services

Redwither Business Centre, Redwither Business Park, Wrexham. LL13 9XR
Tel: 01978 356500
www.blueprintarchitectural.com