

END JUN
WITH ALL OTHER RELEVANT ARCHITECTS,
ENGINEERS AND SPECIALISTS DRAWINGS
TOGETHER WITH THE APPROPRIATE
SPECIFICATION.

SPECIFICATION


WRITING

UNLESS NOTED OTHERWISE

AREA UNLESS NOTED OTHERWISE

PROPOSED KERB LINE

- | | | |
|---|----|--------------------|
| 1 | RG | TRAPPED ROAD GULLY |
|---|----|--------------------|

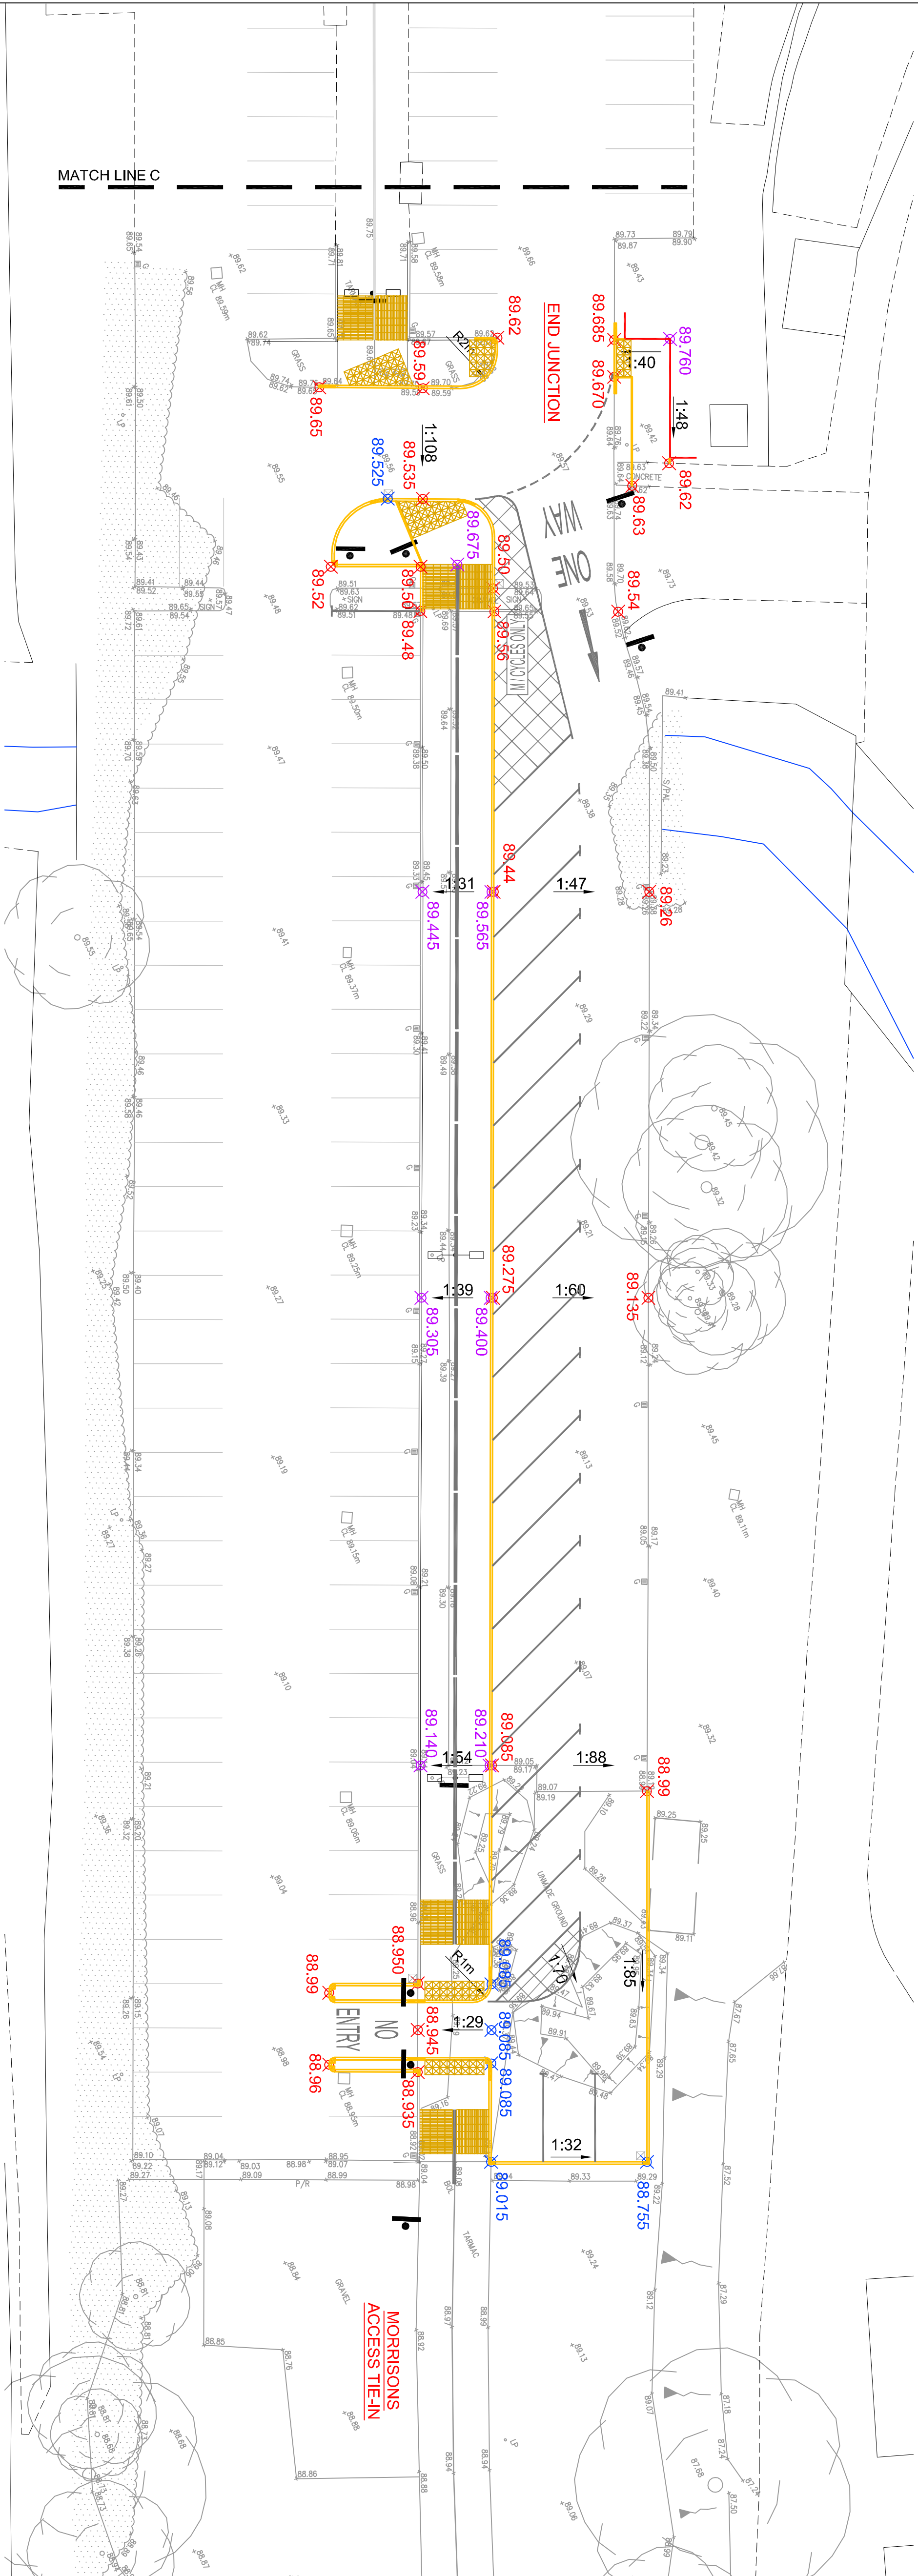

PRELIMINARY

[illegible]