


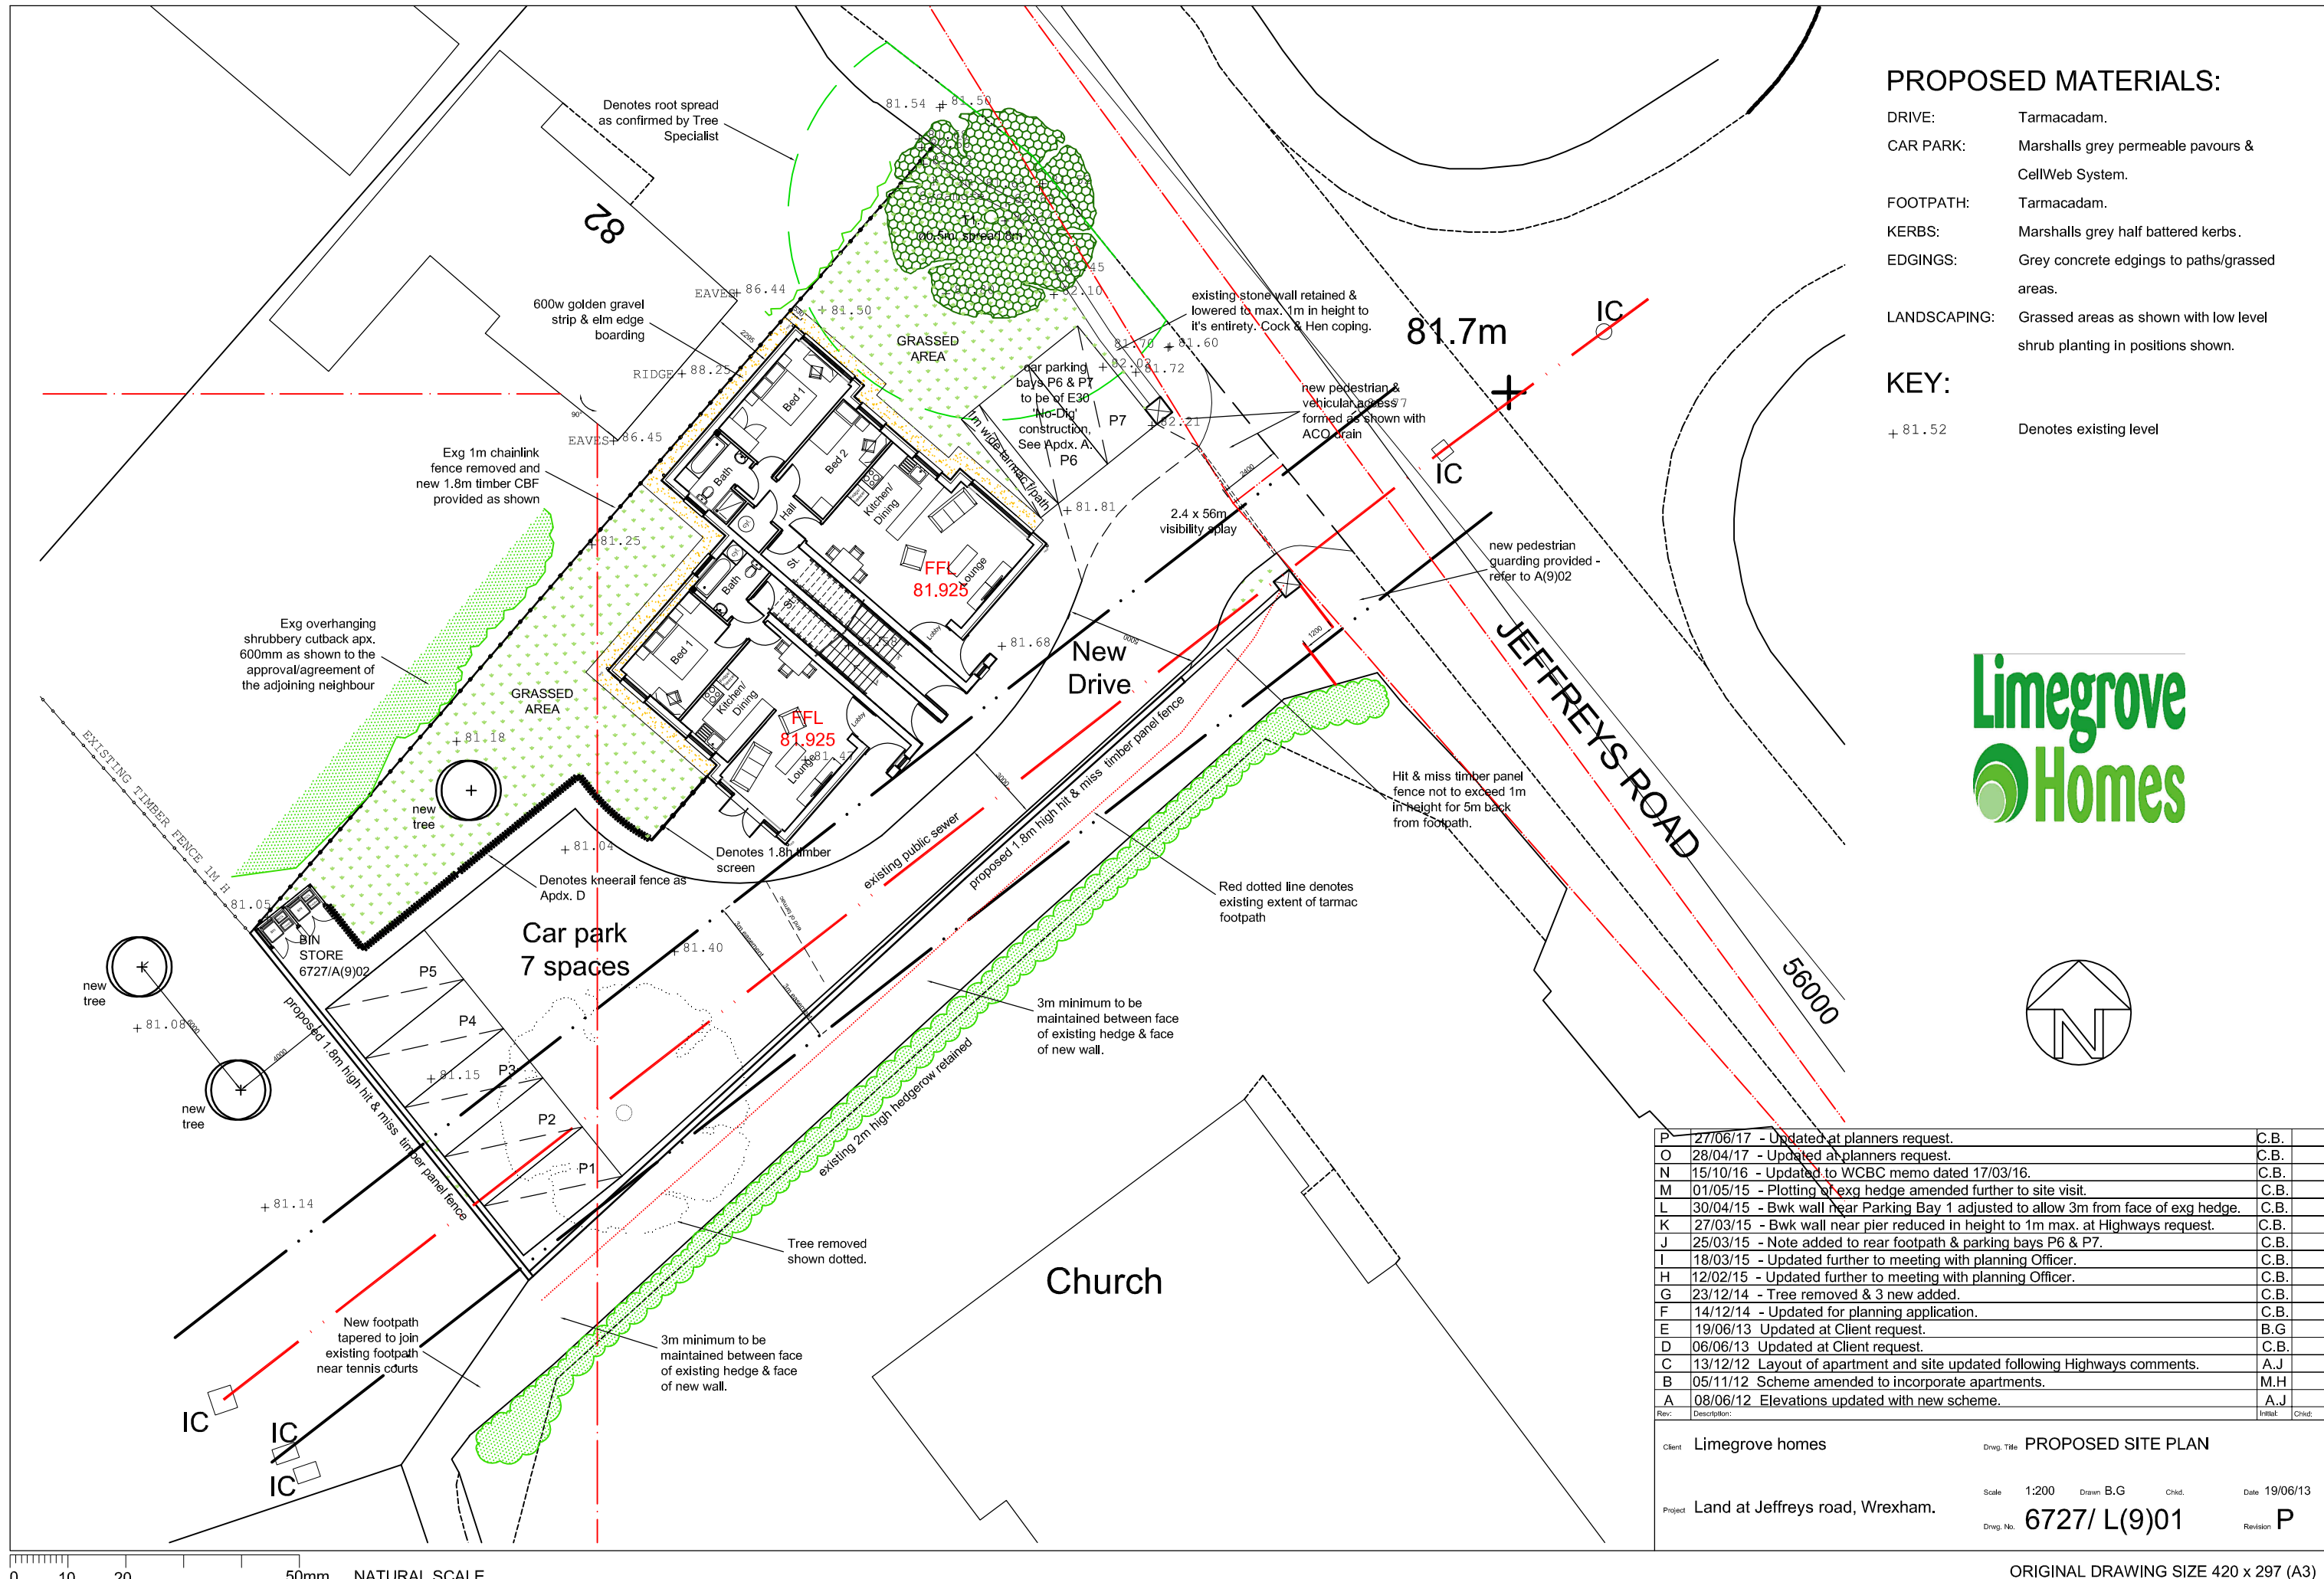

P	27/06/17 - Updated at planners request.	C.B.
O	28/04/17 - Updated at planners request.	C.B.
N	15/10/16 - Updated to WCBC memo dated 17/03/16.	C.B.
M	01/05/15 - Plotting of exg hedge amended further to site visit.	C.B.
L	30/04/15 - Bwk wall near Parking Bay 1 adjusted to allow 3m from face of exg hedge.	C.B.
K	27/03/15 - Bwk wall near pier reduced in height to 1m max. at Highways request.	C.B.
J	25/03/15 - Note added to rear footpath & parking bays P6 & P7.	C.B.
I	18/03/15 - Updated further to meeting with planning Officer.	C.B.
H	12/02/15 - Updated further to meeting with planning Officer.	C.B.
G	23/12/14 - Tree removed & 3 new added.	C.B.
F	14/12/14 - Updated for planning application.	C.B.
E	19/06/13 Updated at Client request.	B.G
D	06/06/13 Updated at Client request.	C.B.
C	13/12/12 Layout of apartment and site updated following Highways comments.	A.J
B	05/11/12 Scheme amended to incorporate apartments.	M.H
A	08/06/12 Elevations updated with new scheme.	A.J
Rev:	Description:	Initial: Chkd:

Client	Limegrove homes	Drawg. Title	PROPOSED SITE PLAN
Project	Land at Jeffreys road, Wrexham.	Scale	1:200
Drawn	B.G	Chkd.	
Date	19/06/13	Drawg. No.	6727/ L(9)01
Revision	P		