



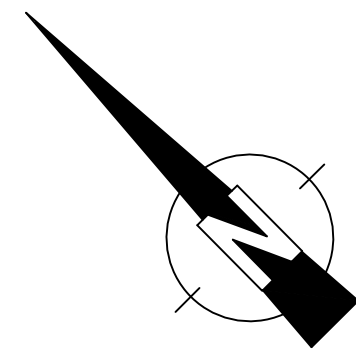

POST CODE: LL13 7AF
GRID REF: 333683, 349746
PLANNING REF: **xxx**

NOTES
THIS DRAWING IS TO BE READ IN CONJUNCTION WITH ALL RELEVANT ARCHITECTS, ENGINEERS AND SPECIALIST SUPPLIERS' DRAWINGS AND SPECIFICATIONS.
THE CONTRACTOR IS TO ENSURE THAT ALL WORK IS CARRIED OUT IN ACCORDANCE WITH ANY SPECIFICATIONS.
ANY DISCREPANCIES BETWEEN THIS DRAWING AND THE RELEVANT SCHEDULES SHOULD BE REPORTED TO THE ENGINEER.
THIS DRAWING SHOULD NOT BE SCALED.
SETTING OUT IS TO BE IN CHECKED AGAINST THE ARCHITECTS' DRAWINGS.
ALL WORK TO BE IN ACCORDANCE WITH BUILDING REGULATIONS.

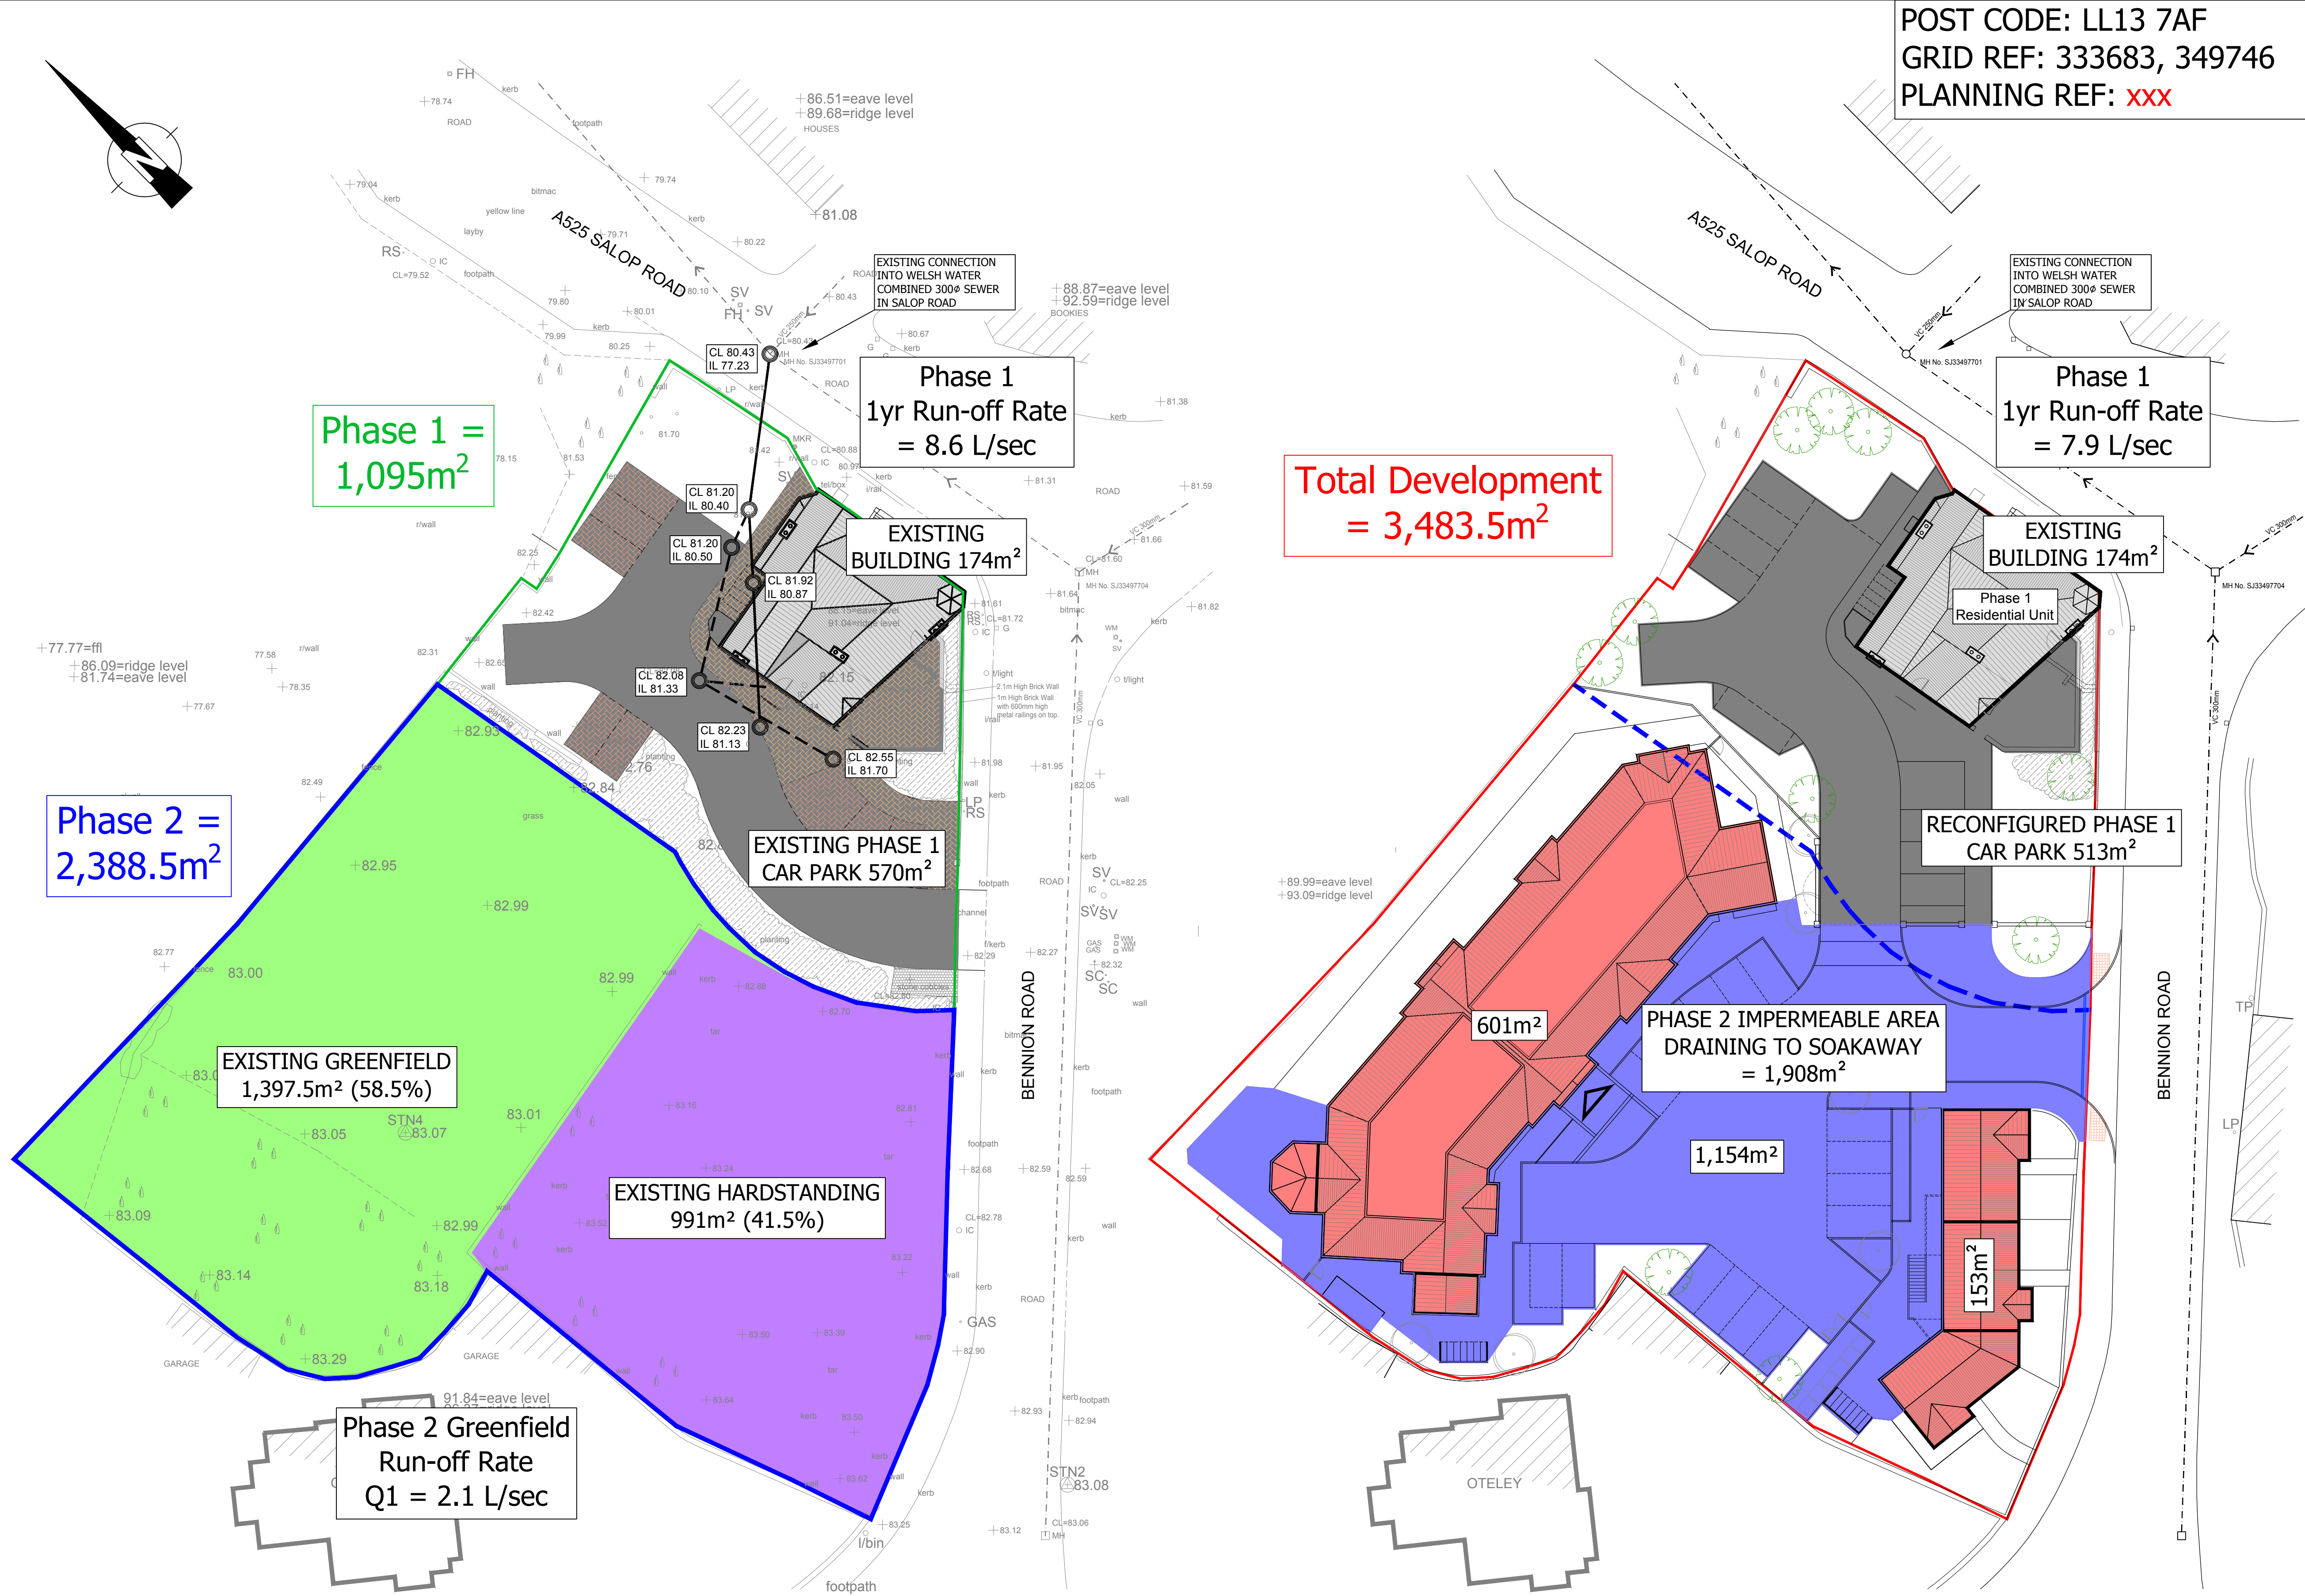

Rev	Description	Date	Checked	Approved
 West Lancs Investment Centre Maple View White Moss Business Park Steinerdale WNS 9TG 0845 4989416				
Status	PRELIMINARY			
Project	Project Number		170205	
BENNION ROAD, WREXHAM - PHASE 2				
Drawing Details				
PRE & POST DEVELOPMENT IMPERMEABLE AREAS & RUN-OFF RATES				
Drawn by	WW	Scale @A1	1:200	
Checked by	WW	Date	JAN 2017	
Approved by	GJ			
Drawing Number	01-001			Revision
				-