


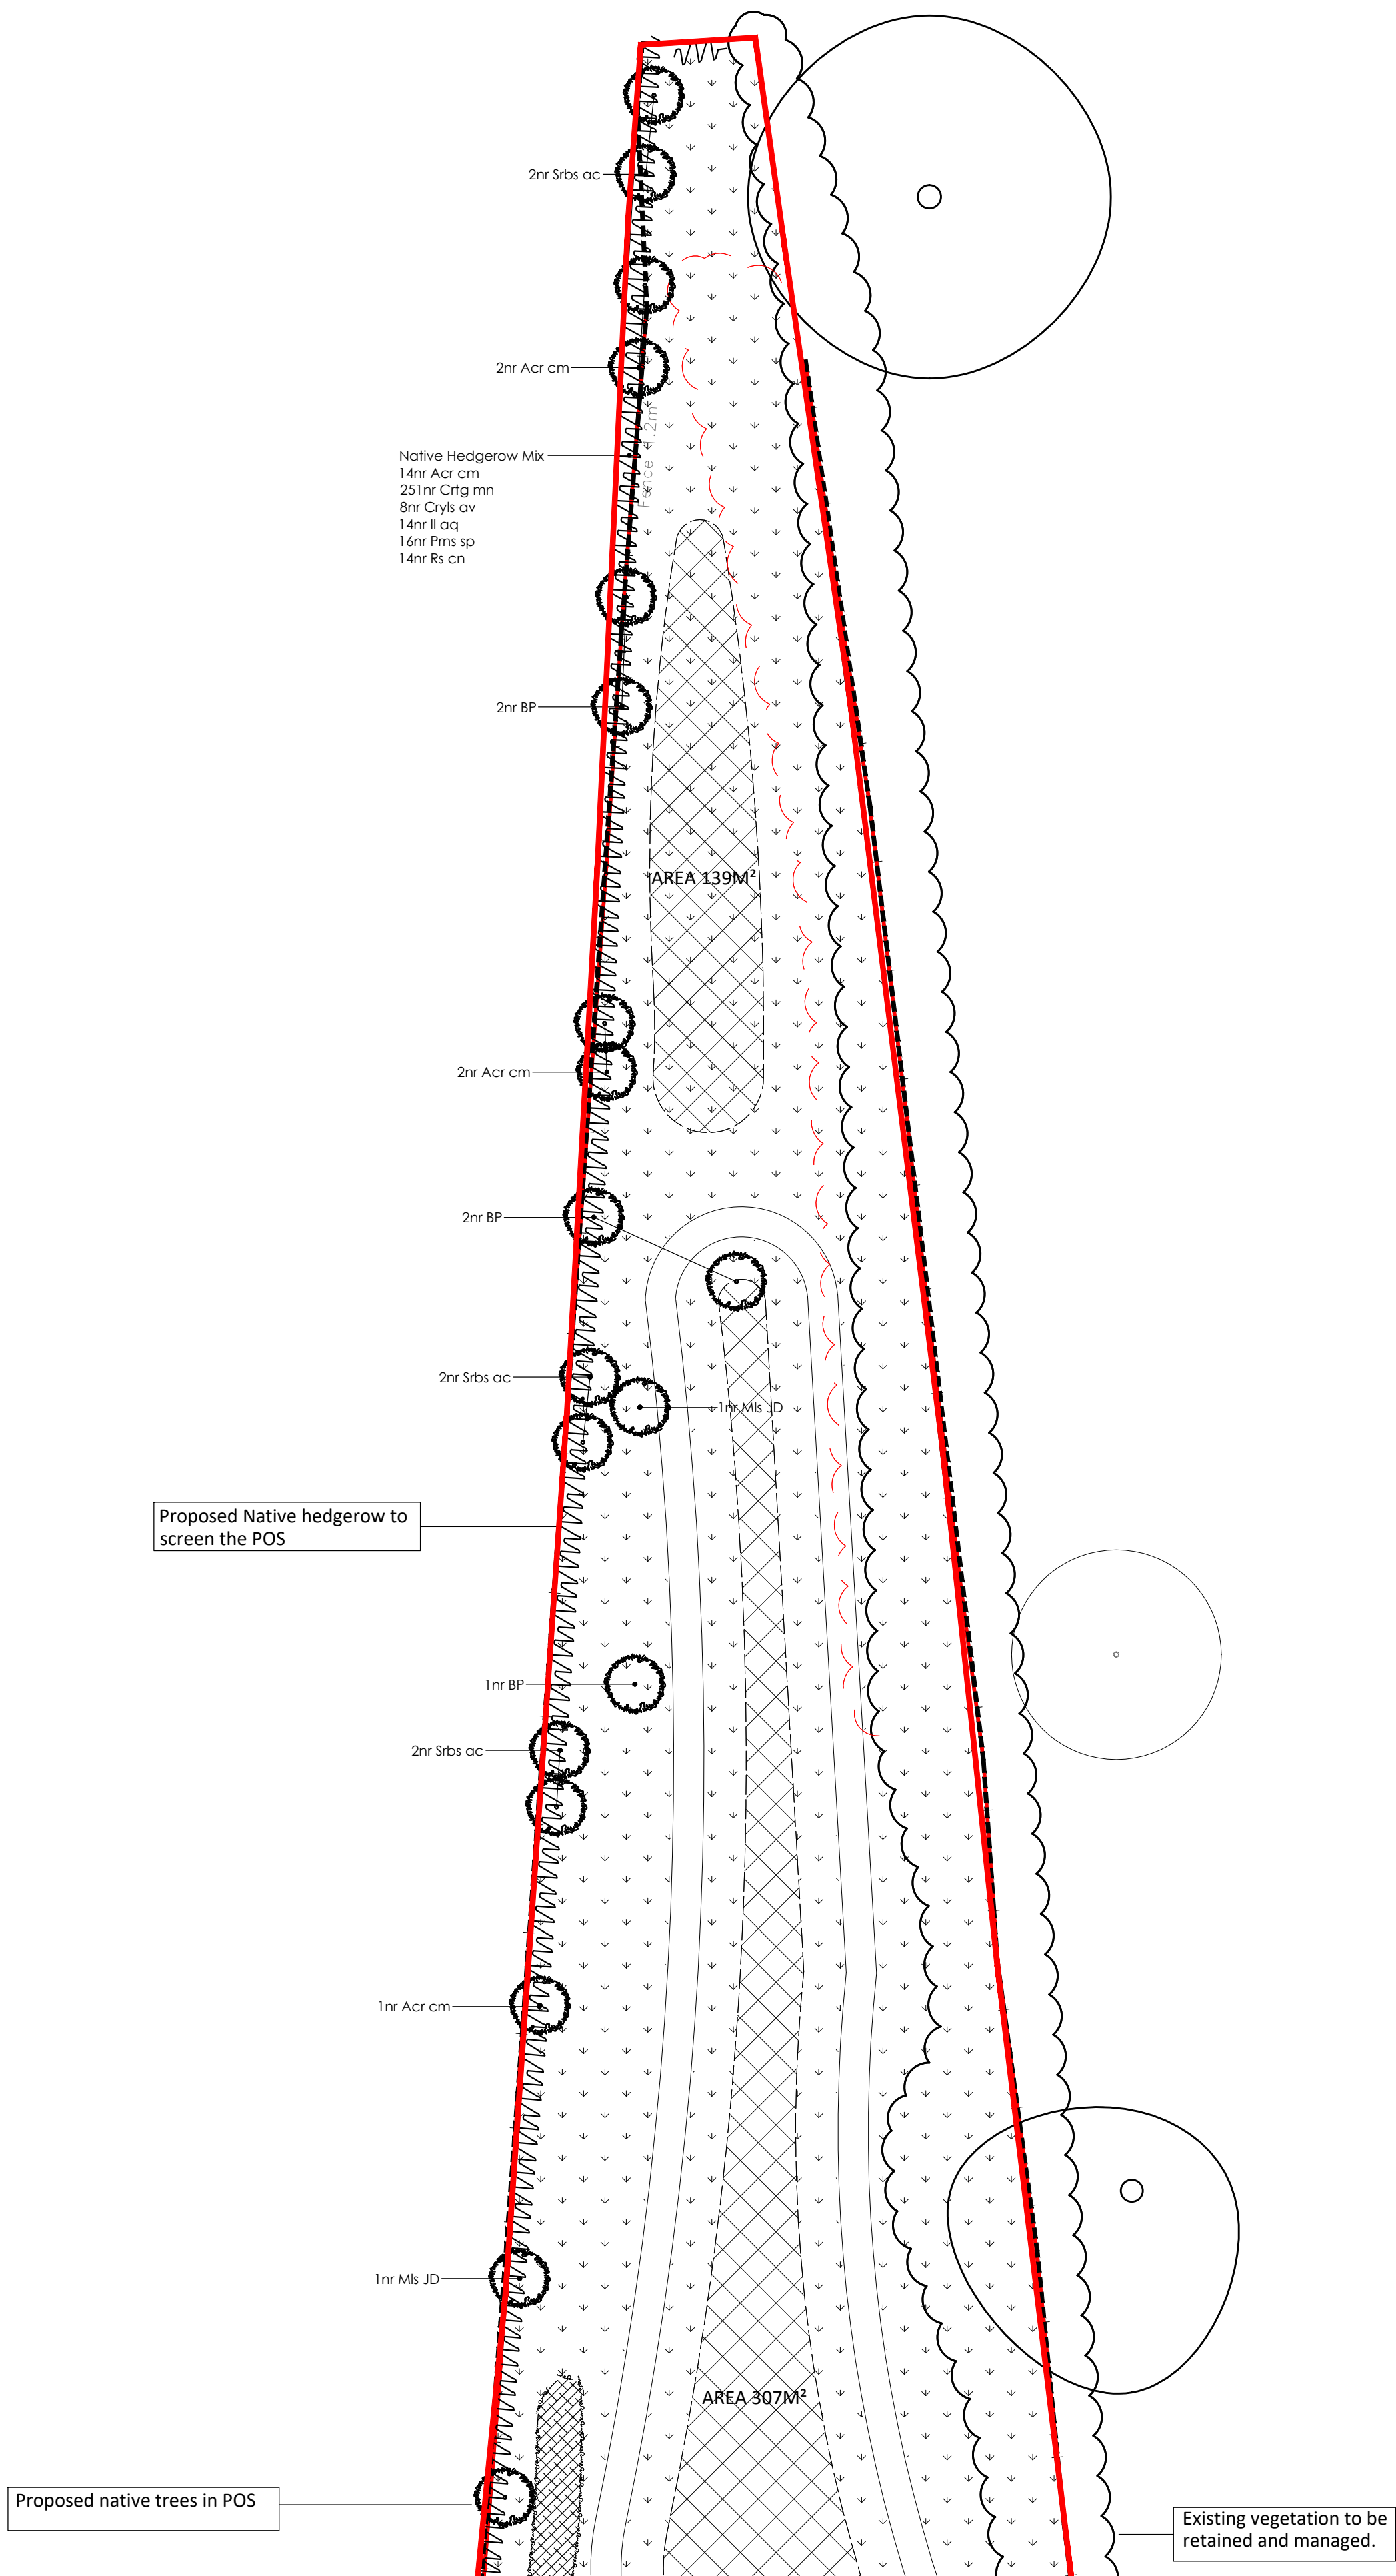

Planting Schedule (Individual)										
Shrub										
Nr	Code	Plant Name	Height/Spread/Grade	Girth	Age	Root	Container	Habit	Form	Density/m2
37	BDGS	Brachyglottis Dunedin Group 'Sunshine'	30-40			C	3L	Branched		4.00
39	CoA	Cornus alba 'Aurea'	40-60cm			C	3L			3.00
26	CoMF	Cornus sanguinea 'Mid-Winter Red'	40-60cm			C	3L			3.00
9	Dm	Daphne mezereum	30-40cm			C	3L	Branched		0.00
96	EEG	Eunymus fortunei 'Emerald 'N' Gold'	30-40cm			C	3L	Bushy		4.00
128	Gris ly	Geranium lydia	30-40cm			C	3L	Bushy		4.00
88	HaRE	Hebe obtusifolia 'Red Edge'	30-40cm			C	3L			4.00
44	Hb AG	Hebe 'Autumn Glory'	30-40cm			C	3L			4.00
17	HGO	Hebe 'Great Orme'	30-40			C	3L	Bushy		4.00
38	HnBW	Hydrangea macrophylla 'Blue Wave'	30-40cm			C	3L			4.00
74	HP	Hebe pinguifolia 'Prage'	30-40cm			C	3L	Bushy		4.00
55	HWG	Hebe 'White Gem'	30-40cm			C	3L	Bushy		4.00
45	Hyp and	Hypericum androsaemum	30-40cm			C	3L			4.00
57	Lsh	Lovandula angustifolia 'Hidcote'	30-40cm			C	3L		Bushy	4.00
5	Mg st	Magnolia stellata	100-125cm			C	30-50L			0.00
173	PI	Prunus laurocerasus	100-125cm			C	5-7.5L	Bushy		4.00
149	PL	Prunus lusitanica	100-125cm			C	5L	Bushy		4.00
89	POCL	Prunus laurocerasus 'Otto Luyken'	40-60cm			C	3L	Bushy		4.00
10	PRR	Prunella x fraseri 'Red Robin'	80-100cm		3x	C	10-12L			0.00
10	PBB	Prunum tenax 'Bronze Baby'	60-80cm		2x	C	10-12L			0.00
11	PPW	Prunum 'Yellow Wave'	30-40cm			C	3L			0.00
8	Rhy	Rhus typhina	125-150cm			C	10-12L	Several shoots		0.00
69	SG	Spiraea japonica 'Goldflame'	30-40cm			C	5L	Bushy		4.00
35	SR	Siermija japonica 'Rubella'	30-40			C	3L	Bushy		4.00
117	Sk KG	Skimmia confusa 'Kew Green'	30-40cm			C	3L	Bushy		4.00
37	Srs	Spiraea nipponica 'Snowmound'	40-60cm			C	3L	Branched		3.00
95	Vd	Viburnum davidii	30-40cm			C	3L	Bushy		4.00
11	WVF	Weigela florida 'Variegata'	40-60cm			C	3L	Branched		4.00
Tree										
Nr	Code	Plant Name	Height/Spread/Grade	Girth	Age	Root	Container	Habit	Form	Density/m2
7	AC	Amelanchier canadensis	175-200cm			C	20L			0.00
6	Acr cm	Acer campestre	min 450cm	16-18cm	3x	RB			Standard (extra-heavy)	0.00
5	Al (M-S)	Amelanchier lamarckii (multi-stem)	125-150			C	3L		Multi-stem	0.00
7	BP	Betula pendula	min 450cm	16-18cm	3x	RB			Standard (extra-heavy)	0.00
12	Mls JD	Malus 'John Downie'	350-425cm	12-14cm	3x	C			Heavy Standard	0.00
9	Sfts ac	Sorbus aucuparia	min 450cm	16-18cm	3x	RB			Standard (extra-heavy)	0.00
1	Tee	Tilia x euchlora	400-650cm	30-35cm	4x	RB			Semi-mature	0.00

Planting Schedule											
Native Shrub Mix											
Nr	Code	Plant Name	Mix%	Height/Spread/Grade	Girth	Age	Root	Container	Habit	Form	Density/m2
147	Cms sn	Cornus sanguinea	25.00	60-80cm			B		Branched		4.00
88	Il aq	Ilex aquifolium	15.00	60-80cm			C	3L	Leader/Laterals		4.00
118	Rs cn	Rosa canina	20.00	60-80cm			B				4.00
118	Vo	Viburnum opulus	20.00	60-80cm			BR		Branched		4.00
118	Wg fl v	Weigela florida 'Variegata'	20.00	60-80cm		2x	C				4.00
Native Hedgerow Mix											
Nr	Code	Plant Name	Mix%	Height/Spread/Grade	Girth	Age	Root	Container	Habit	Form	Density/m2
27	Acr cm	Acer campestre	3.33	40-50cm		1+1 or 1/1	B			Transplant	3.00
480	Crlg mn	Crataegus monogyna	60.00	40-60cm		1+0 or 1/0	B			Seedling	3.00
16	Crys av	Corylus avellana	10.00	60-80cm			C	3L	Branched		1.00
27	Il aq	Ilex aquifolium	3.33	60-80cm			C	3-4L	Leader/Laterals		3.00
32	Pms sp	Prunus spinosa	20.00	60-80cm		1+1	B		Branched		1.00
27	Rs cn	Rosa canina	3.33	30-40cm			B				3.00
TPM Woodland Shrub (Low) Mix											
Nr	Code	Plant Name	Mix%	Height/Spread/Grade	Girth	Age	Root	Container	Habit	Form	Density/m2
78	CBP	Calliarga bodinieri 'Profusion'	10.00	60-80cm		1u1	B			Seedling - undercut	12.00
78	Lnf	Lonicera nitida fertilis	10.00	60-80cm			B				12.00
117	Ma	Mahonia aquifolium	15.00	60-80cm		1u1	B		Branched		12.00
78	Ru fr	Rubus fruticosus	10.00	60-80		0/1	B				12.00
156	Sc	Sarcococca confusa	20.00	60-80cm		1u1	B		Branched		12.00
273	Ue	Ulex europaeus	35.00	60-80cm		1+1 or 1/1	B		Branched		12.00

NOTES ON PLANTING

1 Topsoil shall be spread to min 450mm depth over planting beds and 150mm depth over turf areas and graded to fall.

2 Herbicide and Cultivation: Topsoil to be treated with an application of herbicide prior to planting, where necessary, strictly in accordance with the Control of Pesticides Regulations 1986 (or otherwise updated/ superceded legislation), and following manufacturer's instructions by qualified staff. The topsoil shall then be cultivated to 150mm depth.

3 Container Grown Shrubs, Transplants and Whips: Shrubs and transplants shall comply with the National Plant Specification and shall be planted in pits 300 x 300 x 200mm depth, and the backfill shall include 3 litres Peat Free Tree and Shrub Compost. Specimen plants to be planted in a pit 400 x 400 x 250mm depth with 5 litres Tree and Shrub Compost. Hedgerow planting to be planted in a double staggered row at 300mm centres.

4 Herbicide: Spot treat with herbicide throughout the maintenance period in accordance with the manufacturer's instructions.

5 Bark Mulch: On completion of all planting works all shrub areas are to be spread with 50mm depth of 10-35mm grade ornamental maritime bark mulch.


6 Position of Plants: Final position of trees and shrubs subject to confirmation of service location and approval of statutory undertakers.

7 TREES - SELECTED STANDARDS Tree pits for selected standards to be 600x600x600mm backfilled with good quality topsoil. Stakes to be 65mm diameter treated softwood driven firmly into the ground. Stakes to be 600mm above ground level and fixed to tree with suitable rubber tree tie.


TREES - HEAVY, EXTRA HEAVY STANDARD: Tree pit 1000x1000x900mm depth with a 150mm depth of clean stone to the base and 750mm depth good quality topsoil. Stakes to be 2nr 100mm diameter with cross bar, treated softwood driven firmly into the ground. Stakes to be 1000mm above ground and fixed to tree with suitable rubber tree tie.

8 Watering: Plant only into moist soil and water thoroughly to the full depth of soil immediately after planting. Water regularly through the establishment period (minimum 3 months) to prevent dehydration.


LEGEND

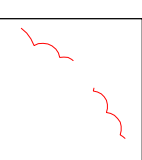


Existing Trees and Hedges to be Removed

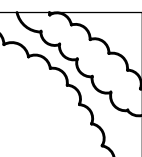


Existing Trees and Hedges to be Retained

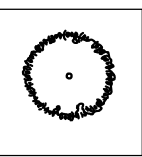


Proposed Native Trees in POS
Advanced Nursery Stock, 16-18cm girth, 4.5-6.25m high to be planted with a double timber stake secured with a rubber tree tie. Species Include: Betula pendula, Quercus robur, Alnus glutinosa.

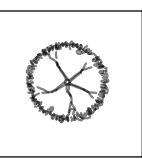


Proposed Ornamental Trees in Front Gardens and Back Gardens
Heavy Standard, 12-14cm girth, 3.5- 4.25m high to be planted with a double timber stakes secured with a rubber tree tie. Species Include: Sorbus aria 'Magnifica', Acer campestre 'Elegans', Malus trilobata.

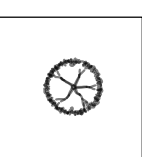


Small Ornamental Tree/Large Shrub
Select Standard trees, 10-12cm girth, 3-3.5m high or large shrub 30-50L to be planted with a single timber stake secured with a rubber tree tie. Species Include: Amelanchier lamarckii, Pyrus salicifolia 'Pendula'.

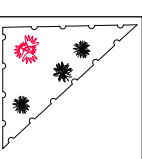


Ornamental Shrub Planting
Proposed shrubs and flowering herbaceous plants to be planted as 3-5L pots at 3-5 per sq.m. planted with feature specimen, 10-12L pots Species include: Hebe 'Red Edge', Choisya ternata, Potentilla fruticosa, Photinia x fraseri 'Red Robin'.

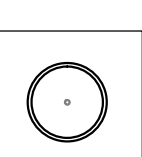


Proposed Feature Tree
To be Tilia x euchlora Semi- mature 30-35cm girth, 600-650cm Root balled 70cm

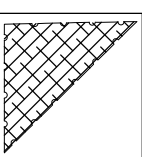


Proposed Native Plant Mix
To be whip planting, 60-80cm height at 2 plants per sq.m. Species include: Viburnum opulus, Crataegus monogyna, Rosa canina, Cornus sanguinea.

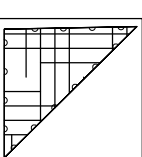


Proposed Native Understory Mix
To be whip planting, 60-80cm height at 2 plants per sq.m. Species include: Viburnum opulus, Crataegus monogyna, Rosa canina, Cornus sanguinea.

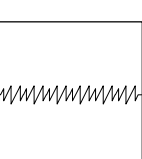


Proposed Ornamental Hedge to Gardens
Proposed ornamental hedge to be planted as 80-100cm height RB or 10L pots (depending on time of year planting) at 4 per lin.m to provide an instant impact. Species Include: Prunus lusitanica, Fagus sylvatica, Carpinus betulus.

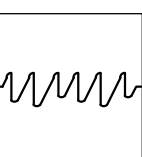


Proposed Native Hedgerow
Proposed native hedge to be 100-125cm height planted in a double row 300mm apart. Species include: Crataegus monogyna, Corylus avallana, Malus sylvestris, Sambucus nigra.

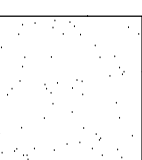

Proposed Grass - Gardens
Front gardens to be turfed with a general amenity grass from a local supplier. Back gardens to be seeded.

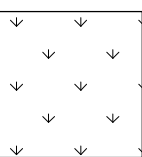

Grass - POS
Grass within POS to be seeded.

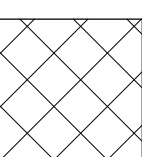


Proposed Wildflower Meadow Mix
To be WF2 Flowering Meadow, supply by Germinal GB or similar approved. Including 80% of ornamental grasses and 20% of flowering perennials. Sowing rate 5/gm2.

GENERAL NOTES

- This drawing is the copyright of tpm landscape Ltd and cannot be reproduced in any form without the consent of the company.
- This drawing is to be read in conjunction with detail landscape drawings, details and specification.
- This drawing is to be read in conjunction with all relevant Architects', Engineer's, Specialists, Bills of Quantities and Specifications.
- The insertion of any firm or proprietary brand on this drawing is an indication of the class or quality required and does not exclude the use of alternative materials that are equal in performance, quality and appearance, provided that they have been approved in writing by the Landscape Architect.
- The Contractor is responsible for accurately ascertaining the position of underground services and responding to all relevant service easement requirements.
- All dimensions are in millimetres unless stated otherwise, for the purposes of construction this drawing must not be scaled and only written dimensions used. Written and scaled dimensions to be checked on site, any discrepancies reported prior to work commencing. IF IN DOUBT PLEASE ASK.
- All work and materials are to be in accordance with the relevant British Standards and Code of Practice.
- All Proprietary products are to be used strictly in accordance with the manufacturer's instructions and details.

Location Plan (NTS)

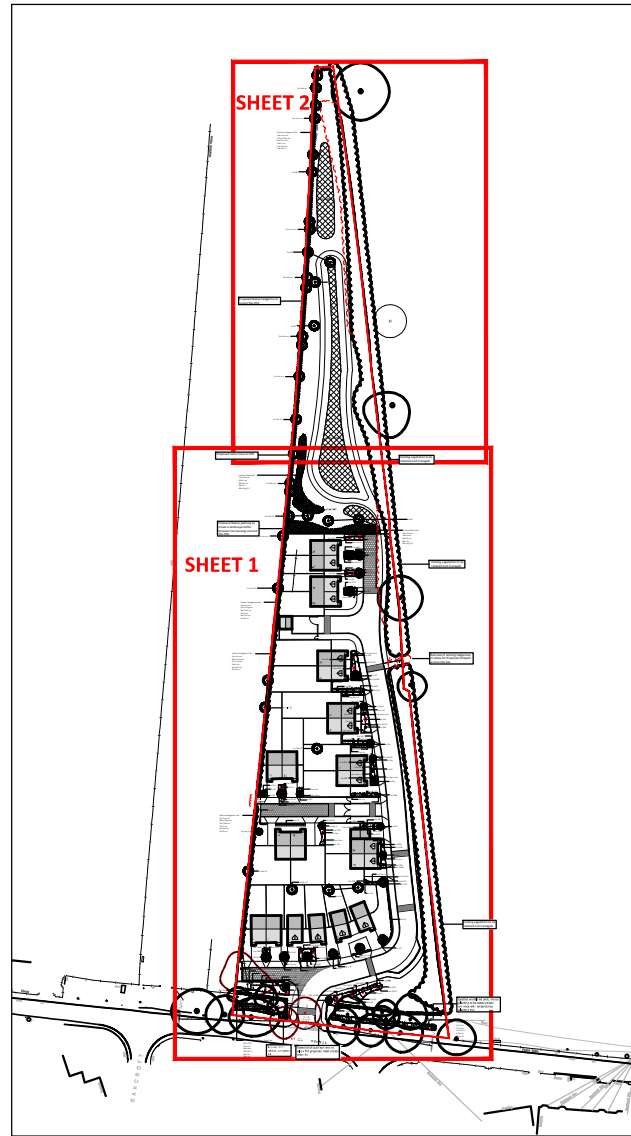

REVISION NOTES

Rev	By	Description	Date
B	KD	Updated in line with architects revised layout	16.06 17
A	AS	Changes made following comments	09.06 17

Client
The Co-operative Group

Project
Chirk Avenue Station

Description
Planting Plan Sheet 2 of 2

Status
For Approval

Scale @ A1 1:250	Drawn AS	Checked CT	Date 10.03.17
Job number 2745	Drawn number 202	Revision B	