




Appendix E2

Landscaping – Landscaping Works Progress

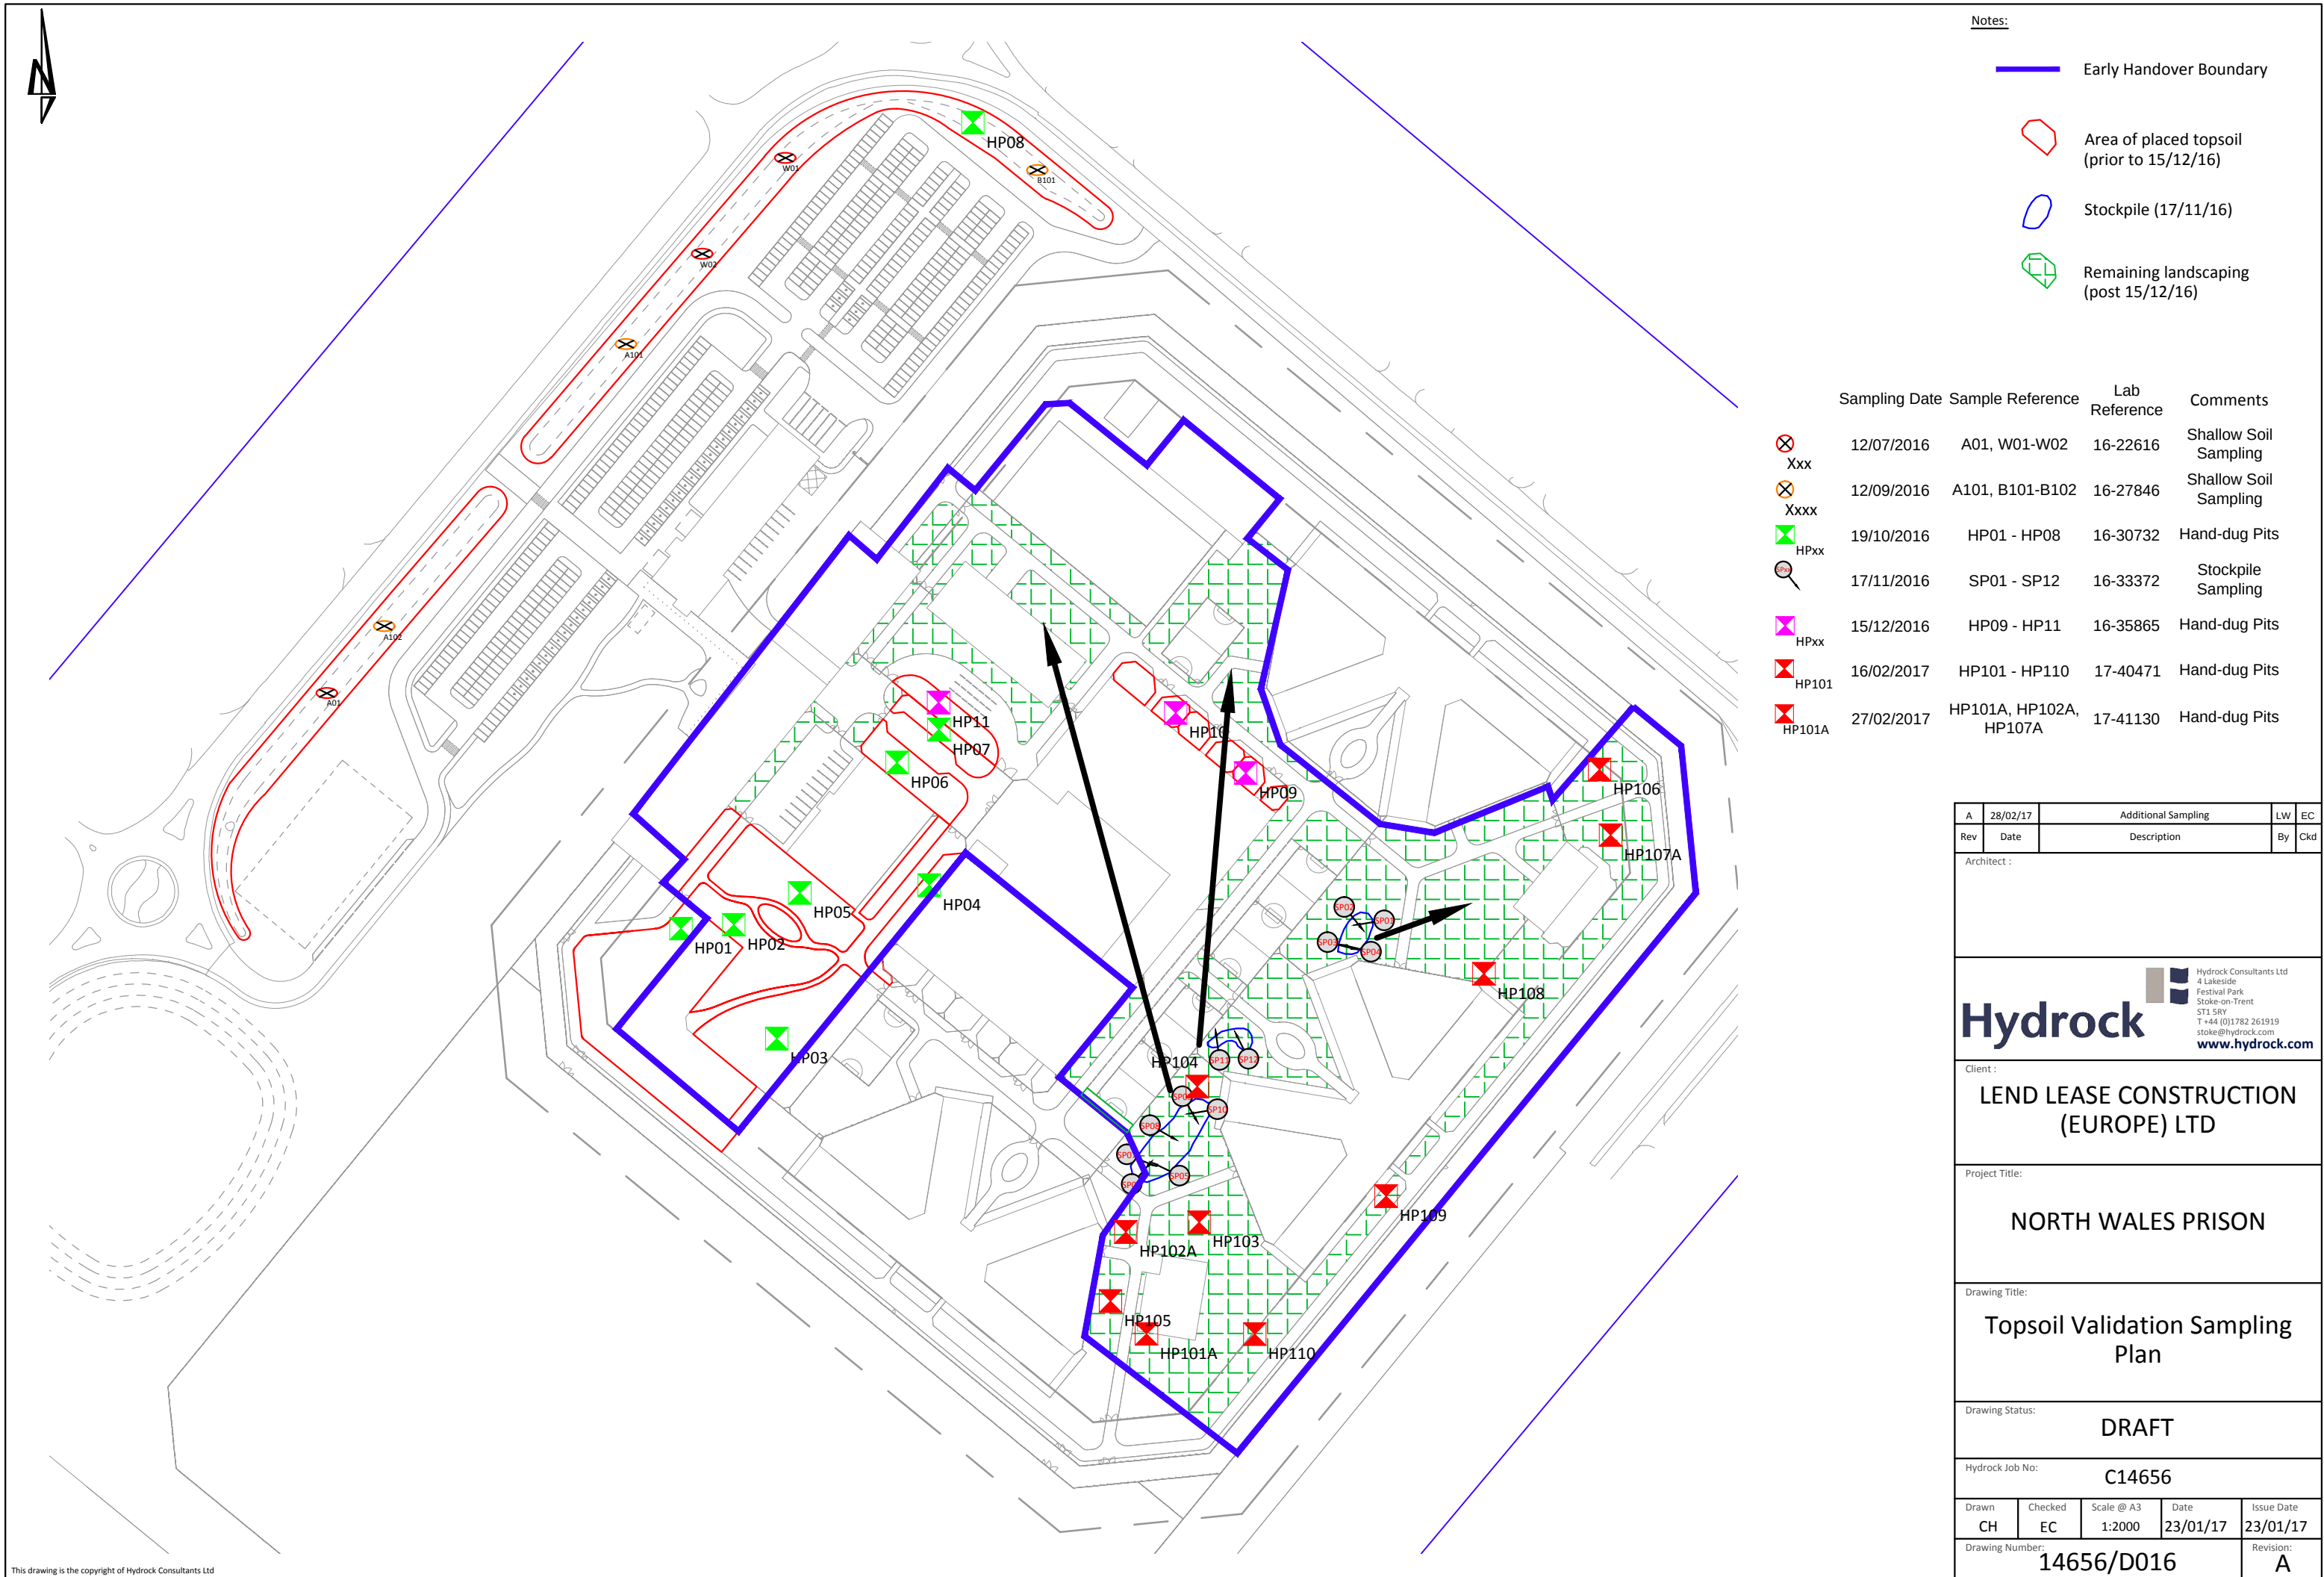

	Sampling Date	Sample Reference	Lab Reference	Comments
 Xxx	12/07/2016	A01, W01-W02	16-22616	Shallow Soil Sampling
 Xxxx	12/09/2016	A101, B101-B102	16-27846	Shallow Soil Sampling
 HPxx	19/10/2016	HP01 - HP08	16-30732	Hand-dug Pits
	17/11/2016	SP01 - SP12	16-33372	Stockpile Sampling
 HPxx	15/12/2016	HP09 - HP11	16-35865	Hand-dug Pits
 HP101	16/02/2017	HP101 - HP110	17-40471	Hand-dug Pits
 HP101A	27/02/2017	HP101A, HP102A, HP107A	17-41130	Hand-dug Pits

A	28/02/17	Additional Sampling		LW	EC
Rev	Date	Description			By Ckd
Architect :					
  Hydrock Consultants Ltd 4 Lakeside Festival Park Stoke-on-Trent ST1 5RY T +44 (0)1782 261919 stoke@hydrock.com www.hydrock.com					
Client :					
LEND LEASE CONSTRUCTION (EUROPE) LTD					
Project Title:					
NORTH WALES PRISON					
Drawing Title:					
Topsoil Validation Sampling Plan					
Drawing Status:					
DRAFT					
Hydrock Job No:					
C14656					
Drawn	Checked	Scale @ A3	Date	Issue Date	
CH	EC	1:2000	23/01/17	23/01/17	
Drawing Number:				Revision:	
14656/D016				A	