
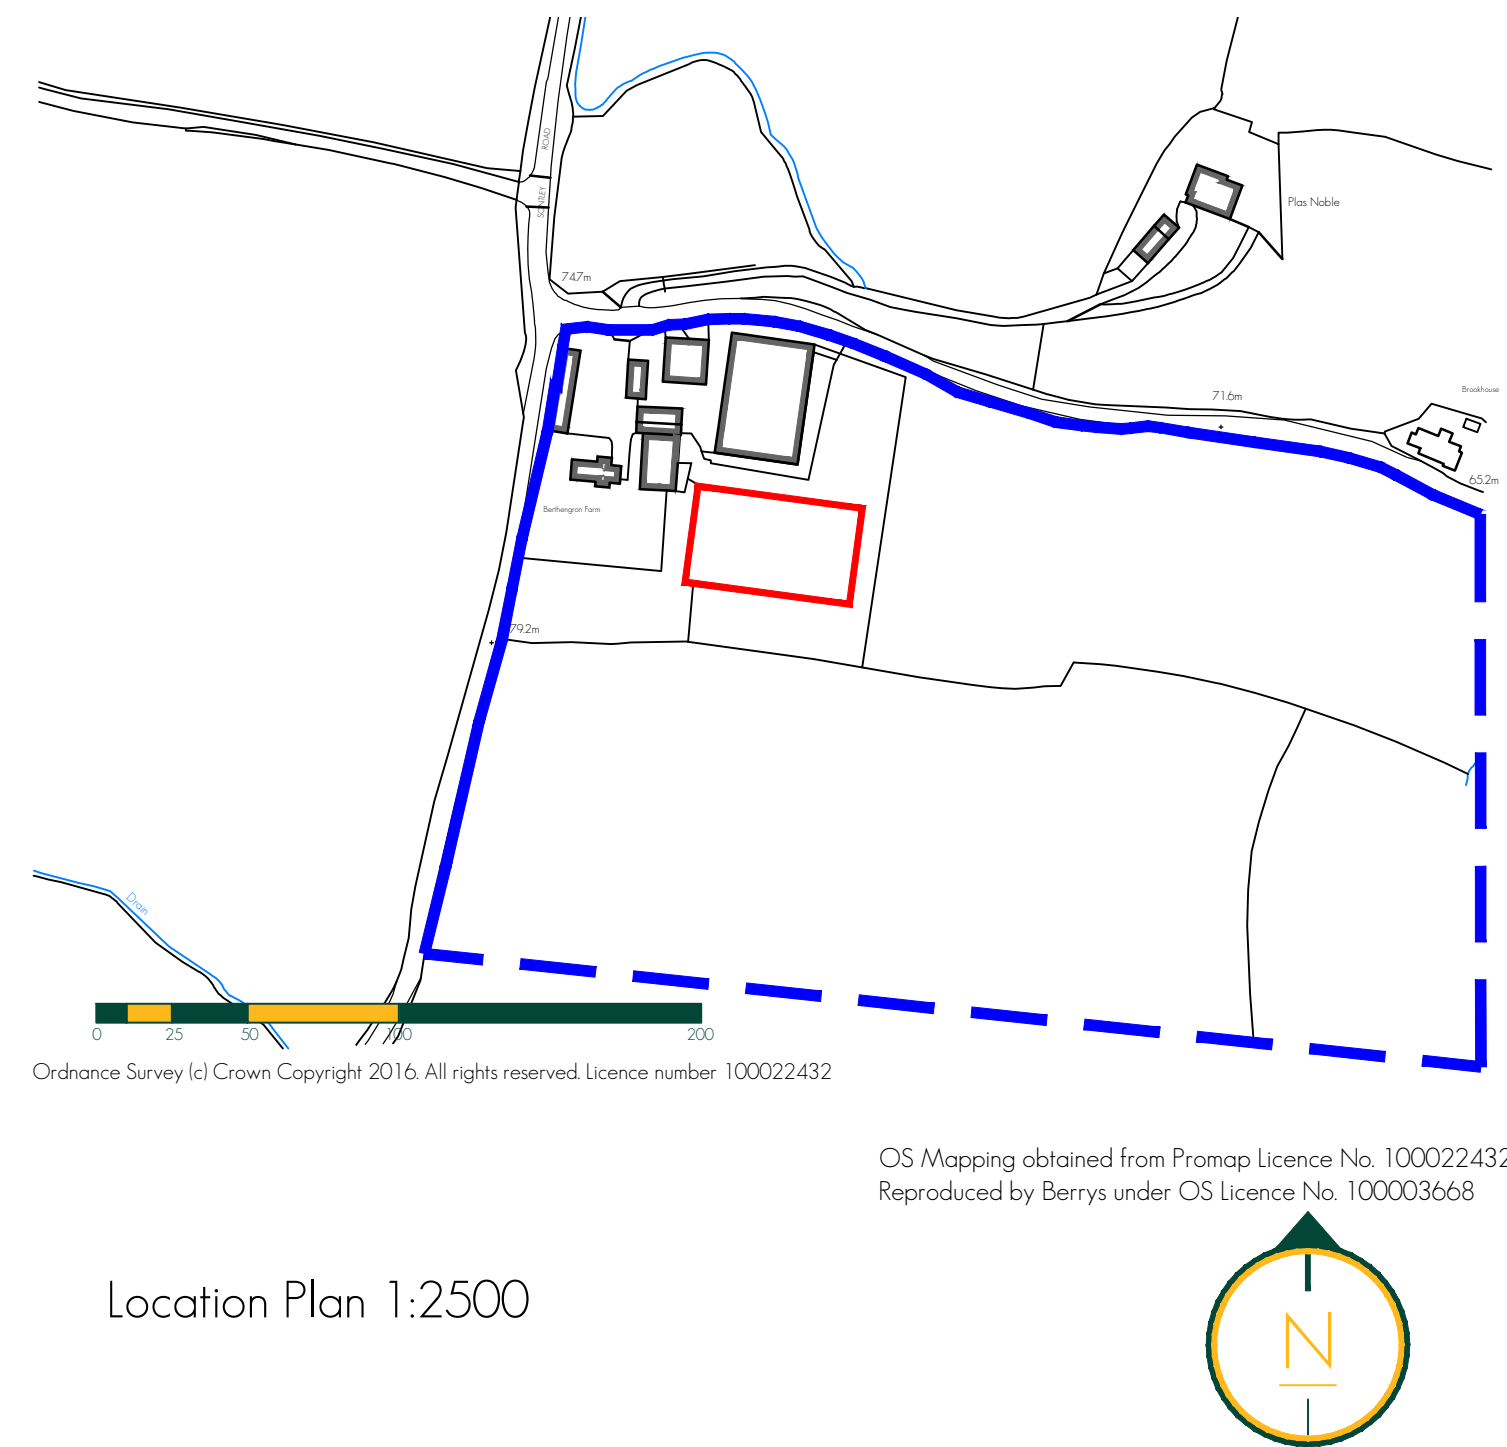


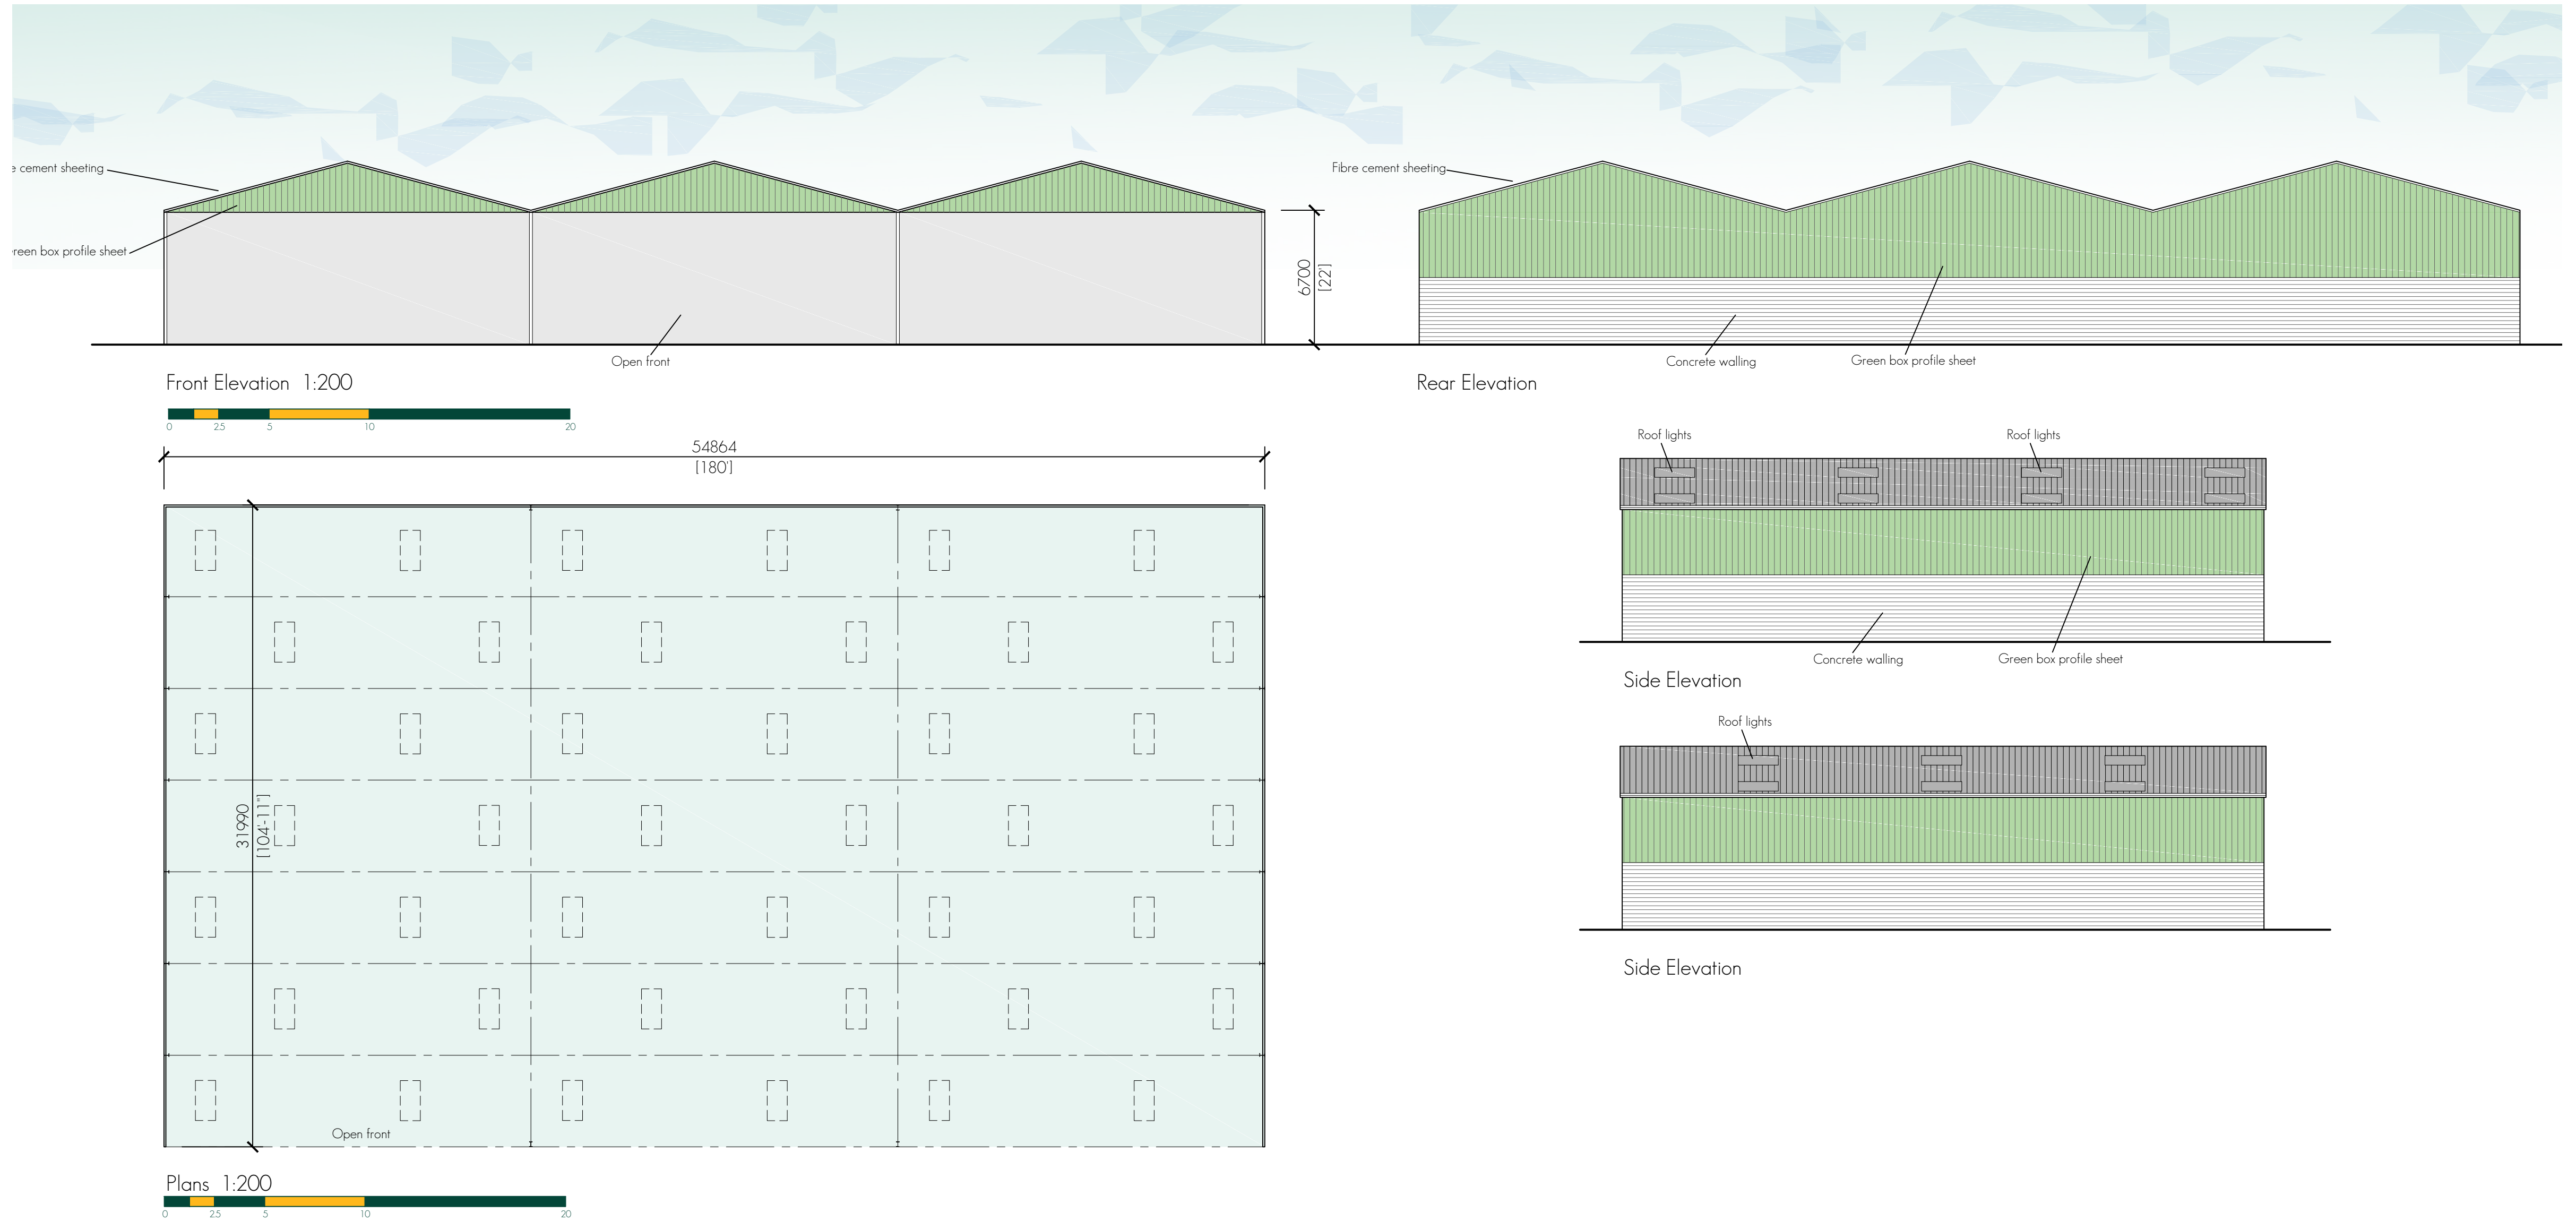

Amendments:
A: Drainage details added

09/02/17

BERRYS
PROPERTY | BUSINESS | PLANNING
01743 271967 | SY2 6LG
www.berrys.uk.com

Client:
GN & MEM Morris

Project:
Agricultural store at Berthengron Farm, New
Santley, Wrexham LL13 0UU

Drawing:
Location, Block, Plan and Elevations

Drawing Number: SA25032/01
Rev: A
Scale: As Noted
Paper: A1
Drawn By: SD
Date: Sept 2016