


SITE CLEARANCE NOTES

THIS DRAWING IS TO BE READ IN CONJUNCTION WITH ALL OTHER RELEVANT ARCHITECTS, ENGINEERS AND SPECIALISTS DRAWINGS TOGETHER WITH THE APPROPRIATE SPECIFICATION.

IT IS THE CONTRACTOR'S RESPONSIBILITY TO CHECK ALL DIMENSIONS ON SITE. DIMENSIONS MUST NOT BE SCALED FROM THIS DRAWING. ANY DISCREPANCIES TO BE BROUGHT TO THE IMMEDIATE ATTENTION OF THE ARCHITECT IN WRITING.

KEY

- | PROPOSED KERB LINES | |
|---------------------|--|
| | EXISTING FOOTWAY TO BE PLANNED OFF FOR RESURFACING |
| | EXISTING CARRIAGEWAY TO BE EXCAVATED OFF FOR KERBING WORKS |
| | EXISTING LANDSCAPE AREA TO BE EXCAVATED FOR CAR PARK CONSTRUCTION |
| | EXISTING LANDSCAPE AREA TO BE EXCAVATED FOR FOOTWAY CONSTRUCTION |
| | EXISTING CARRIAGEWAY TO BE PLANNED OFF FOR RESURFACING |
| | GRAVEL TO BE EXCAVATED |
| | FOOTWAY TO BE EXCAVATED FOR CAR PARK CONSTRUCTION |
| | HARD PAVED AREAS TO BE BROKEN OUT AND REMOVED |
| | CONCRETE KERB, BED AND BACKING TO BE BROKEN OUT |
| | EXISTING GULLY TO BE BROKEN OUT TO FORMATION AND BACK FILLED WITH ST4 CONCRETE |
| | EXISTING TRAFFIC SIGN TO BE REMOVED |
| | EXISTING LIGHTING COLUMN TO BE TAKEN DOWN FOR RE-USE |
| | ROAD MARKINGS TO BE REMOVED BY THERMAL LANCE |

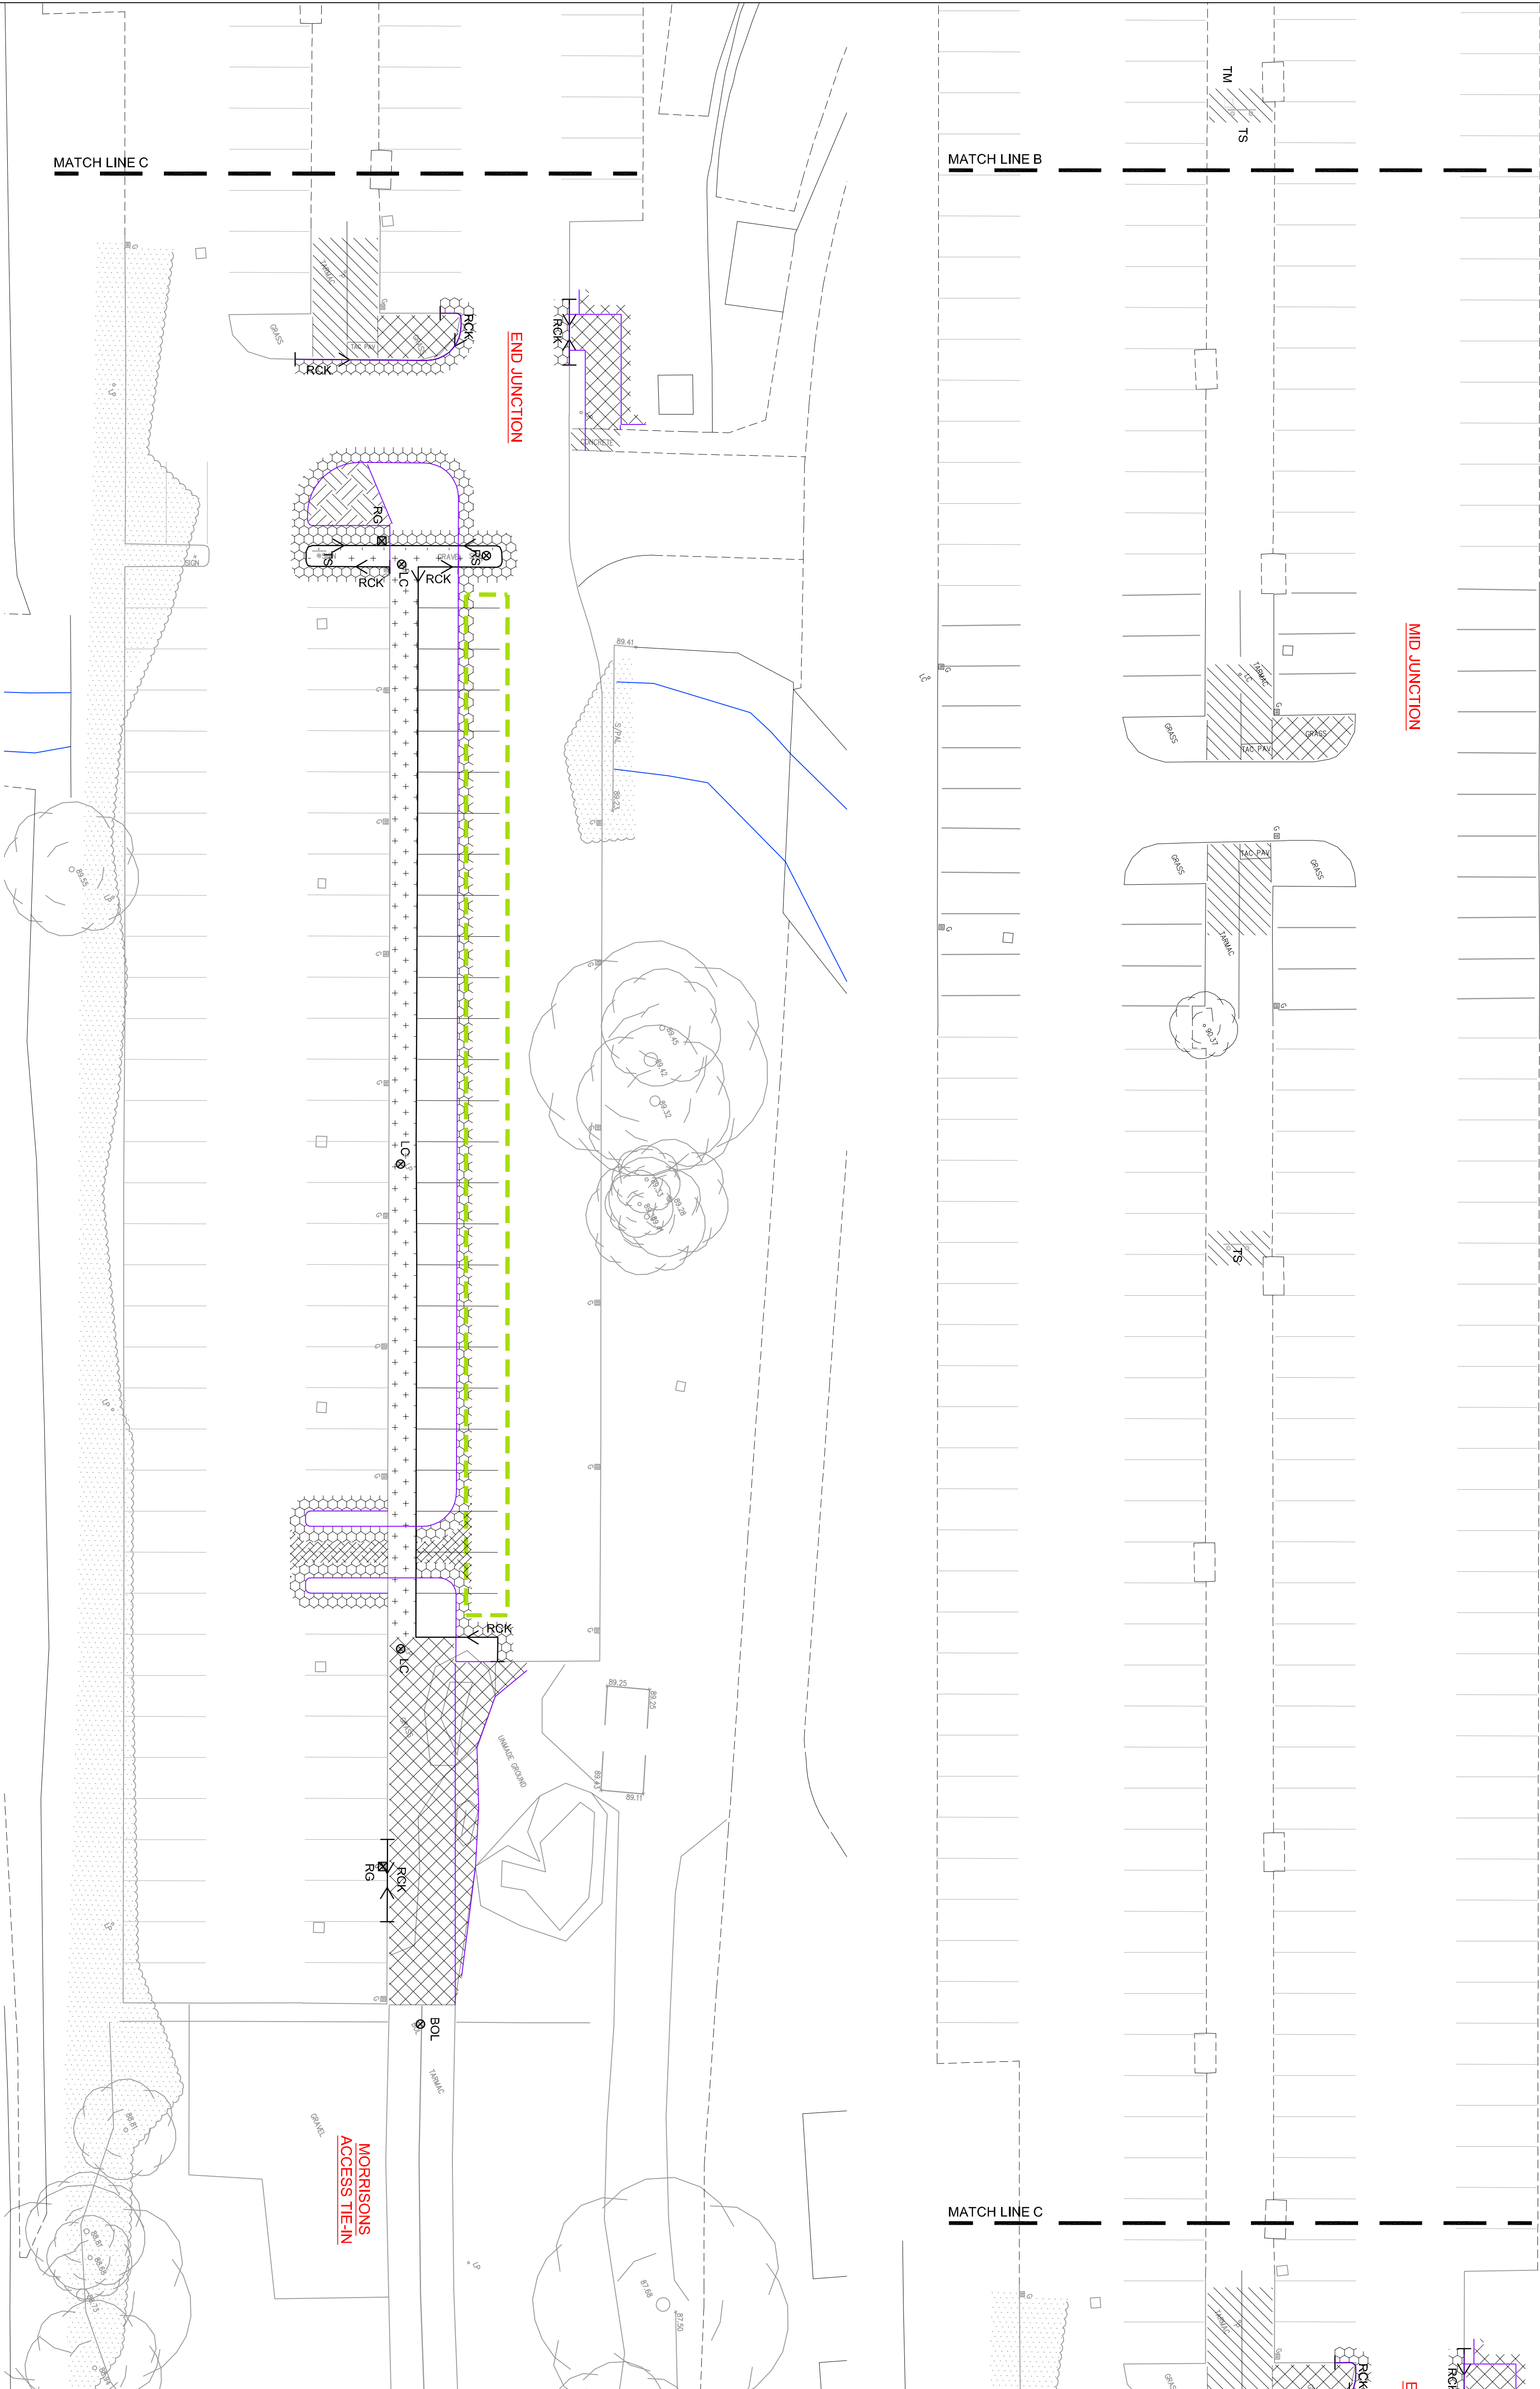

PRELIMINARY


Revision	Approval	Revision Date
A1	Additional Markings to be burnt off	RAH 16/01/17
CAR PARK EXTENSION OMITTED FROM WORKS		



Wrexham
COUNCIL
wrecam



GIG CHAIRMAN NHS WALES
Baird Medical Physio
Beth Cadwaladr
University Health Board

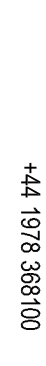

Opus

Wrexham Office
+44 1978 386700

Opus House, Yale Business Village, Wrexham Ind.,
Park, Wrexham LL13 7YL

DRAWN	DESIGNED	APPROVED
RAH	RAH	GNT

Project No.	Scale
V-R&R417.00	1:200

Project:

WREXHAM MAELOR HOSPITAL REAR CAR PARK / WAST ACCESS CYCLEWAY IMPROVEMENTS

Sheet:

SITE CLEARANCE SHEET 2 OF 2

Project No.	Scale
V-R&R417.00	1:200

Drawing No.	Sheet No.	Revision
700	06	A1