



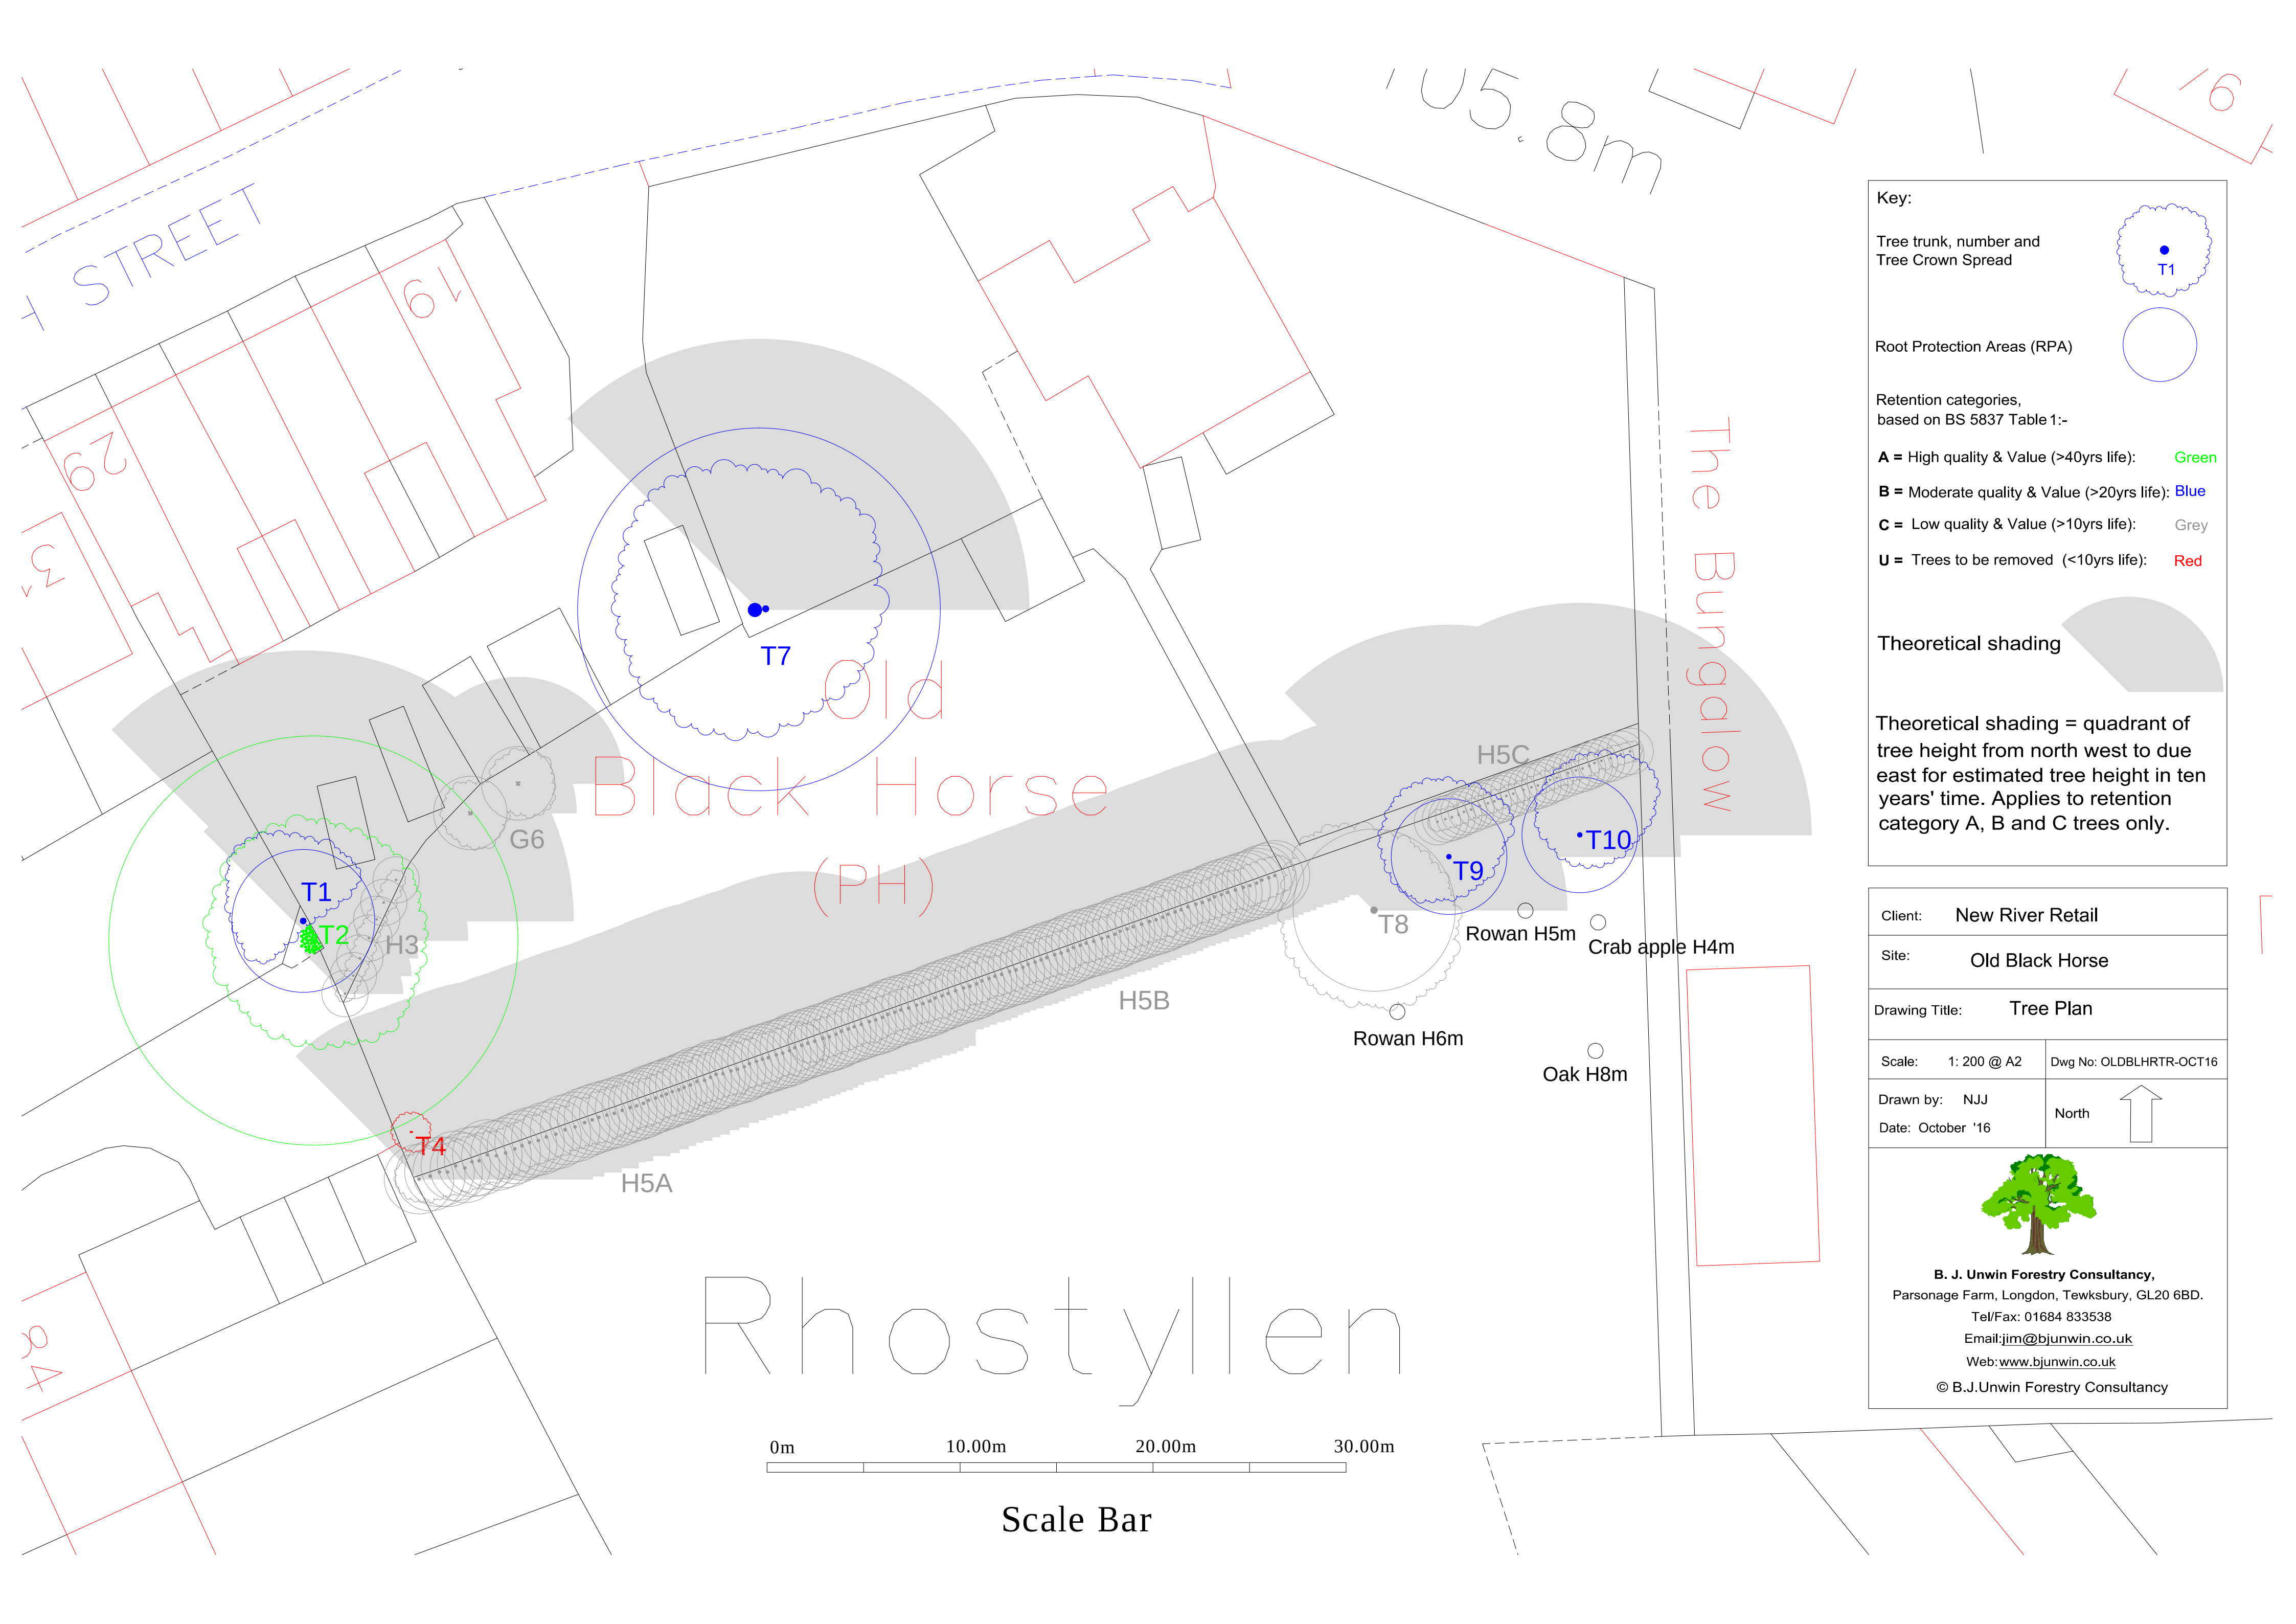


Key:

Tree trunk, number and Tree Crown Spread

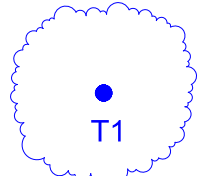

Root Protection Areas (RPA)

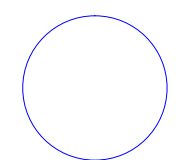

Retention categories, based on BS 5837 Table 1:-

A = High quality & Value (>40yrs life):

Green

B = Moderate quality & Value (>20yrs life):

Blue

C = Low quality & Value (>10yrs life):

Grey



U = Trees to be removed (<10yrs life):

Red

Theoretical shading



Theoretical shading = quadrant of tree height from north west to due east for estimated tree height in ten years' time. Applies to retention category A, B and C trees only.

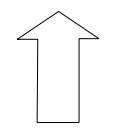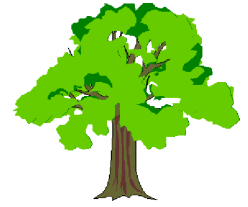Client:	New River Retail	
Site:	Old Black Horse	
Drawing Title:	Tree Plan	
Scale:	1: 200 @ A2	Dwg No: OLDBLHTR-OCT16
Drawn by:	NJJ	North 
Date:	October '16	
 B. J. Unwin Forestry Consultancy, Parsonage Farm, Longdon, Tewksbury, GL20 6BD. Tel/Fax: 01684 833538 Email: jim@bjunwin.co.uk Web: www.bjunwin.co.uk © B.J.Unwin Forestry Consultancy		