


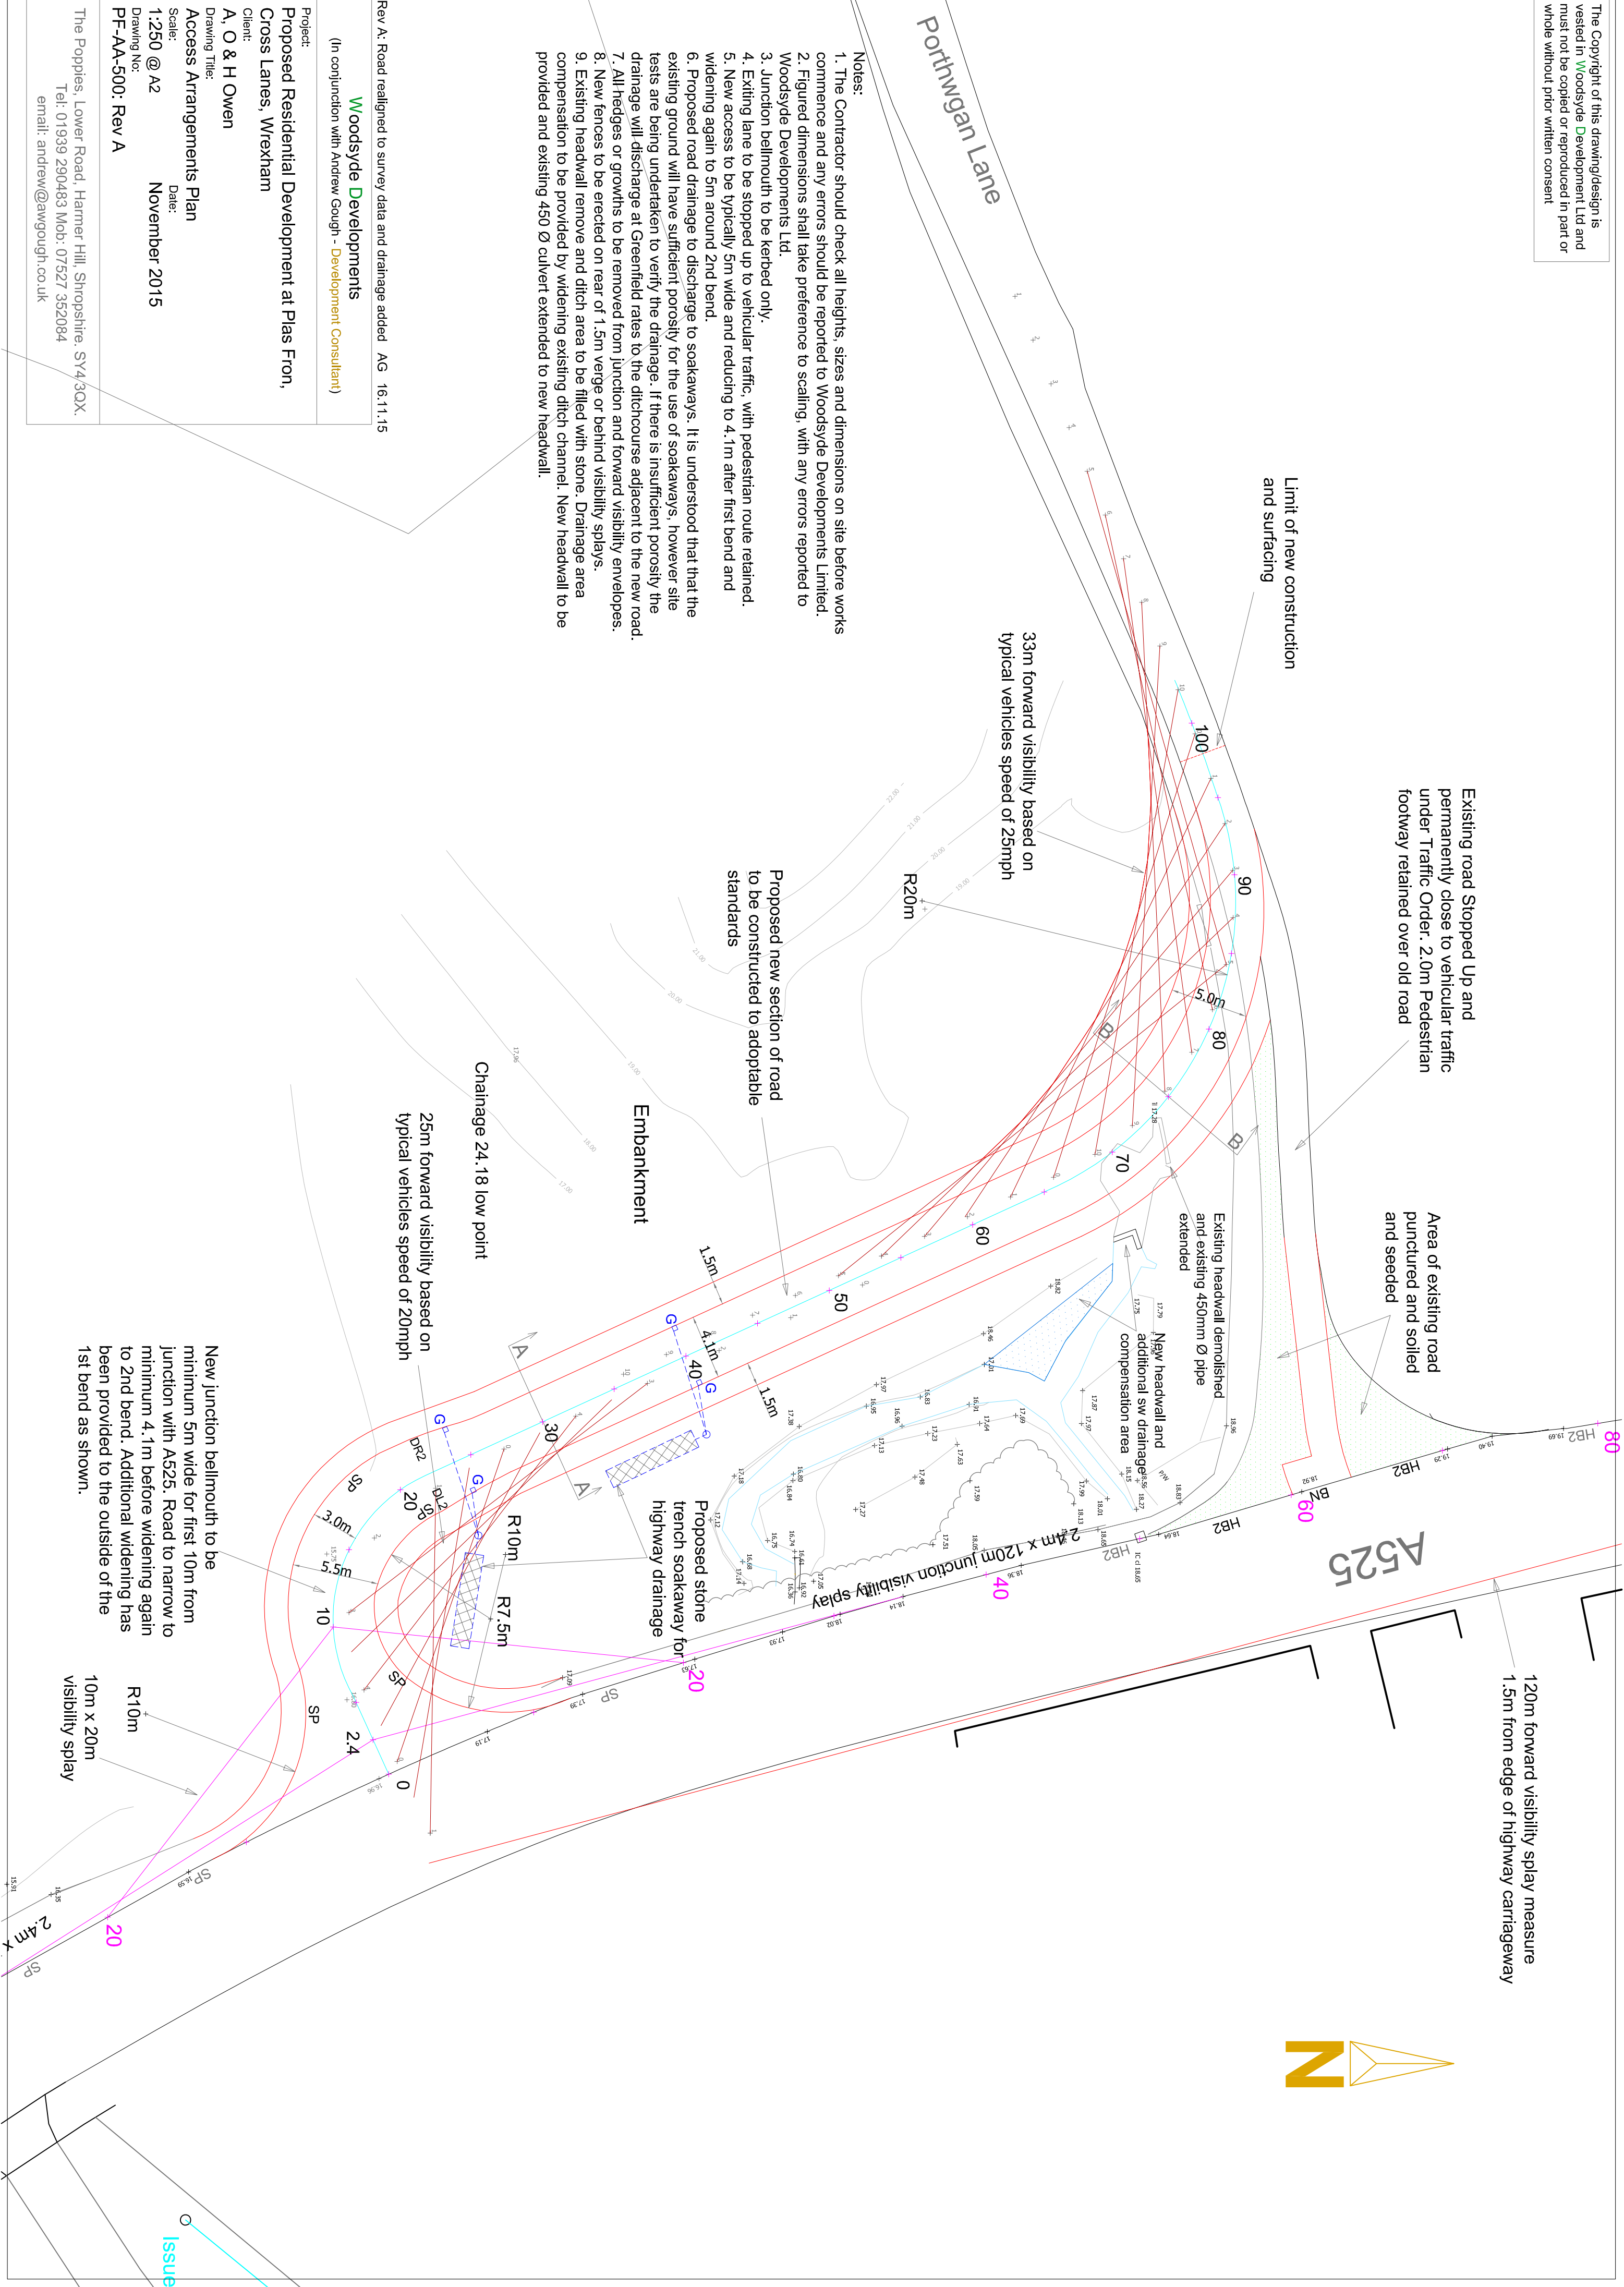

- Notes:
1. The Contractor should check all heights, sizes and dimensions on site before works commence and any errors should be reported to Woodsyde Developments Limited.
  2. Figured dimensions shall take preference to scaling, with any errors reported to Woodsyde Developments Ltd.
  3. Junction bellmouth to be kerbed only.
  4. Exiting lane to be stopped up to vehicular traffic, with pedestrian route retained.
  5. New access to be typically 5m wide and reducing to 4.1m after first bend and widening again to 5m around 2nd bend.
  6. Proposed road drainage to discharge to soakaways. It is understood that that the existing ground will have sufficient porosity for the use of soakaways, however site tests are being undertaken to verify the drainage. If there is insufficient porosity the drainage will discharge at Greenfield rates to the ditchcourse adjacent to the new road.
  7. All hedges or growths to be removed from junction and forward visibility envelopes.
  8. New fences to be erected on rear of 1.5m verge or behind visibility splays.
  9. Existing headwall remove and ditch area to be filled with stone. Drainage area compensation to be provided by widening existing ditch channel. New headwall to be provided and existing 450 Ø culvert extended to new headwall.

|   |                        |
|---|------------------------|
| Rev A: Road realigned to survey data and drainage added AG 16.11.15                                                              |                        |
| Woodsyde Developments<br>(in conjunction with Andrew Gough - Development Consultant)                                             |                        |
| Project:<br>Proposed Residential Development at Plas Fron,<br>Cross Lanes, Wrexham                                               |                        |
| Client:<br>A. O & H Owen   |                        |
| Drawing Title:<br>Access Arrangements Plan                                                                                       |                        |
| Scale:<br>1:250 @ A2   | Date:<br>November 2015 |
| Drawing No:<br>PF-AA-500: Rev A                                                                                                  |                        |
| The Poppies, Lower Road, Harmer Hill, Shropshire, SY4 3QX.<br>Tel: 01939 290483 Mob: 07527 352084<br>email: andrew@awgough.co.uk |                        |