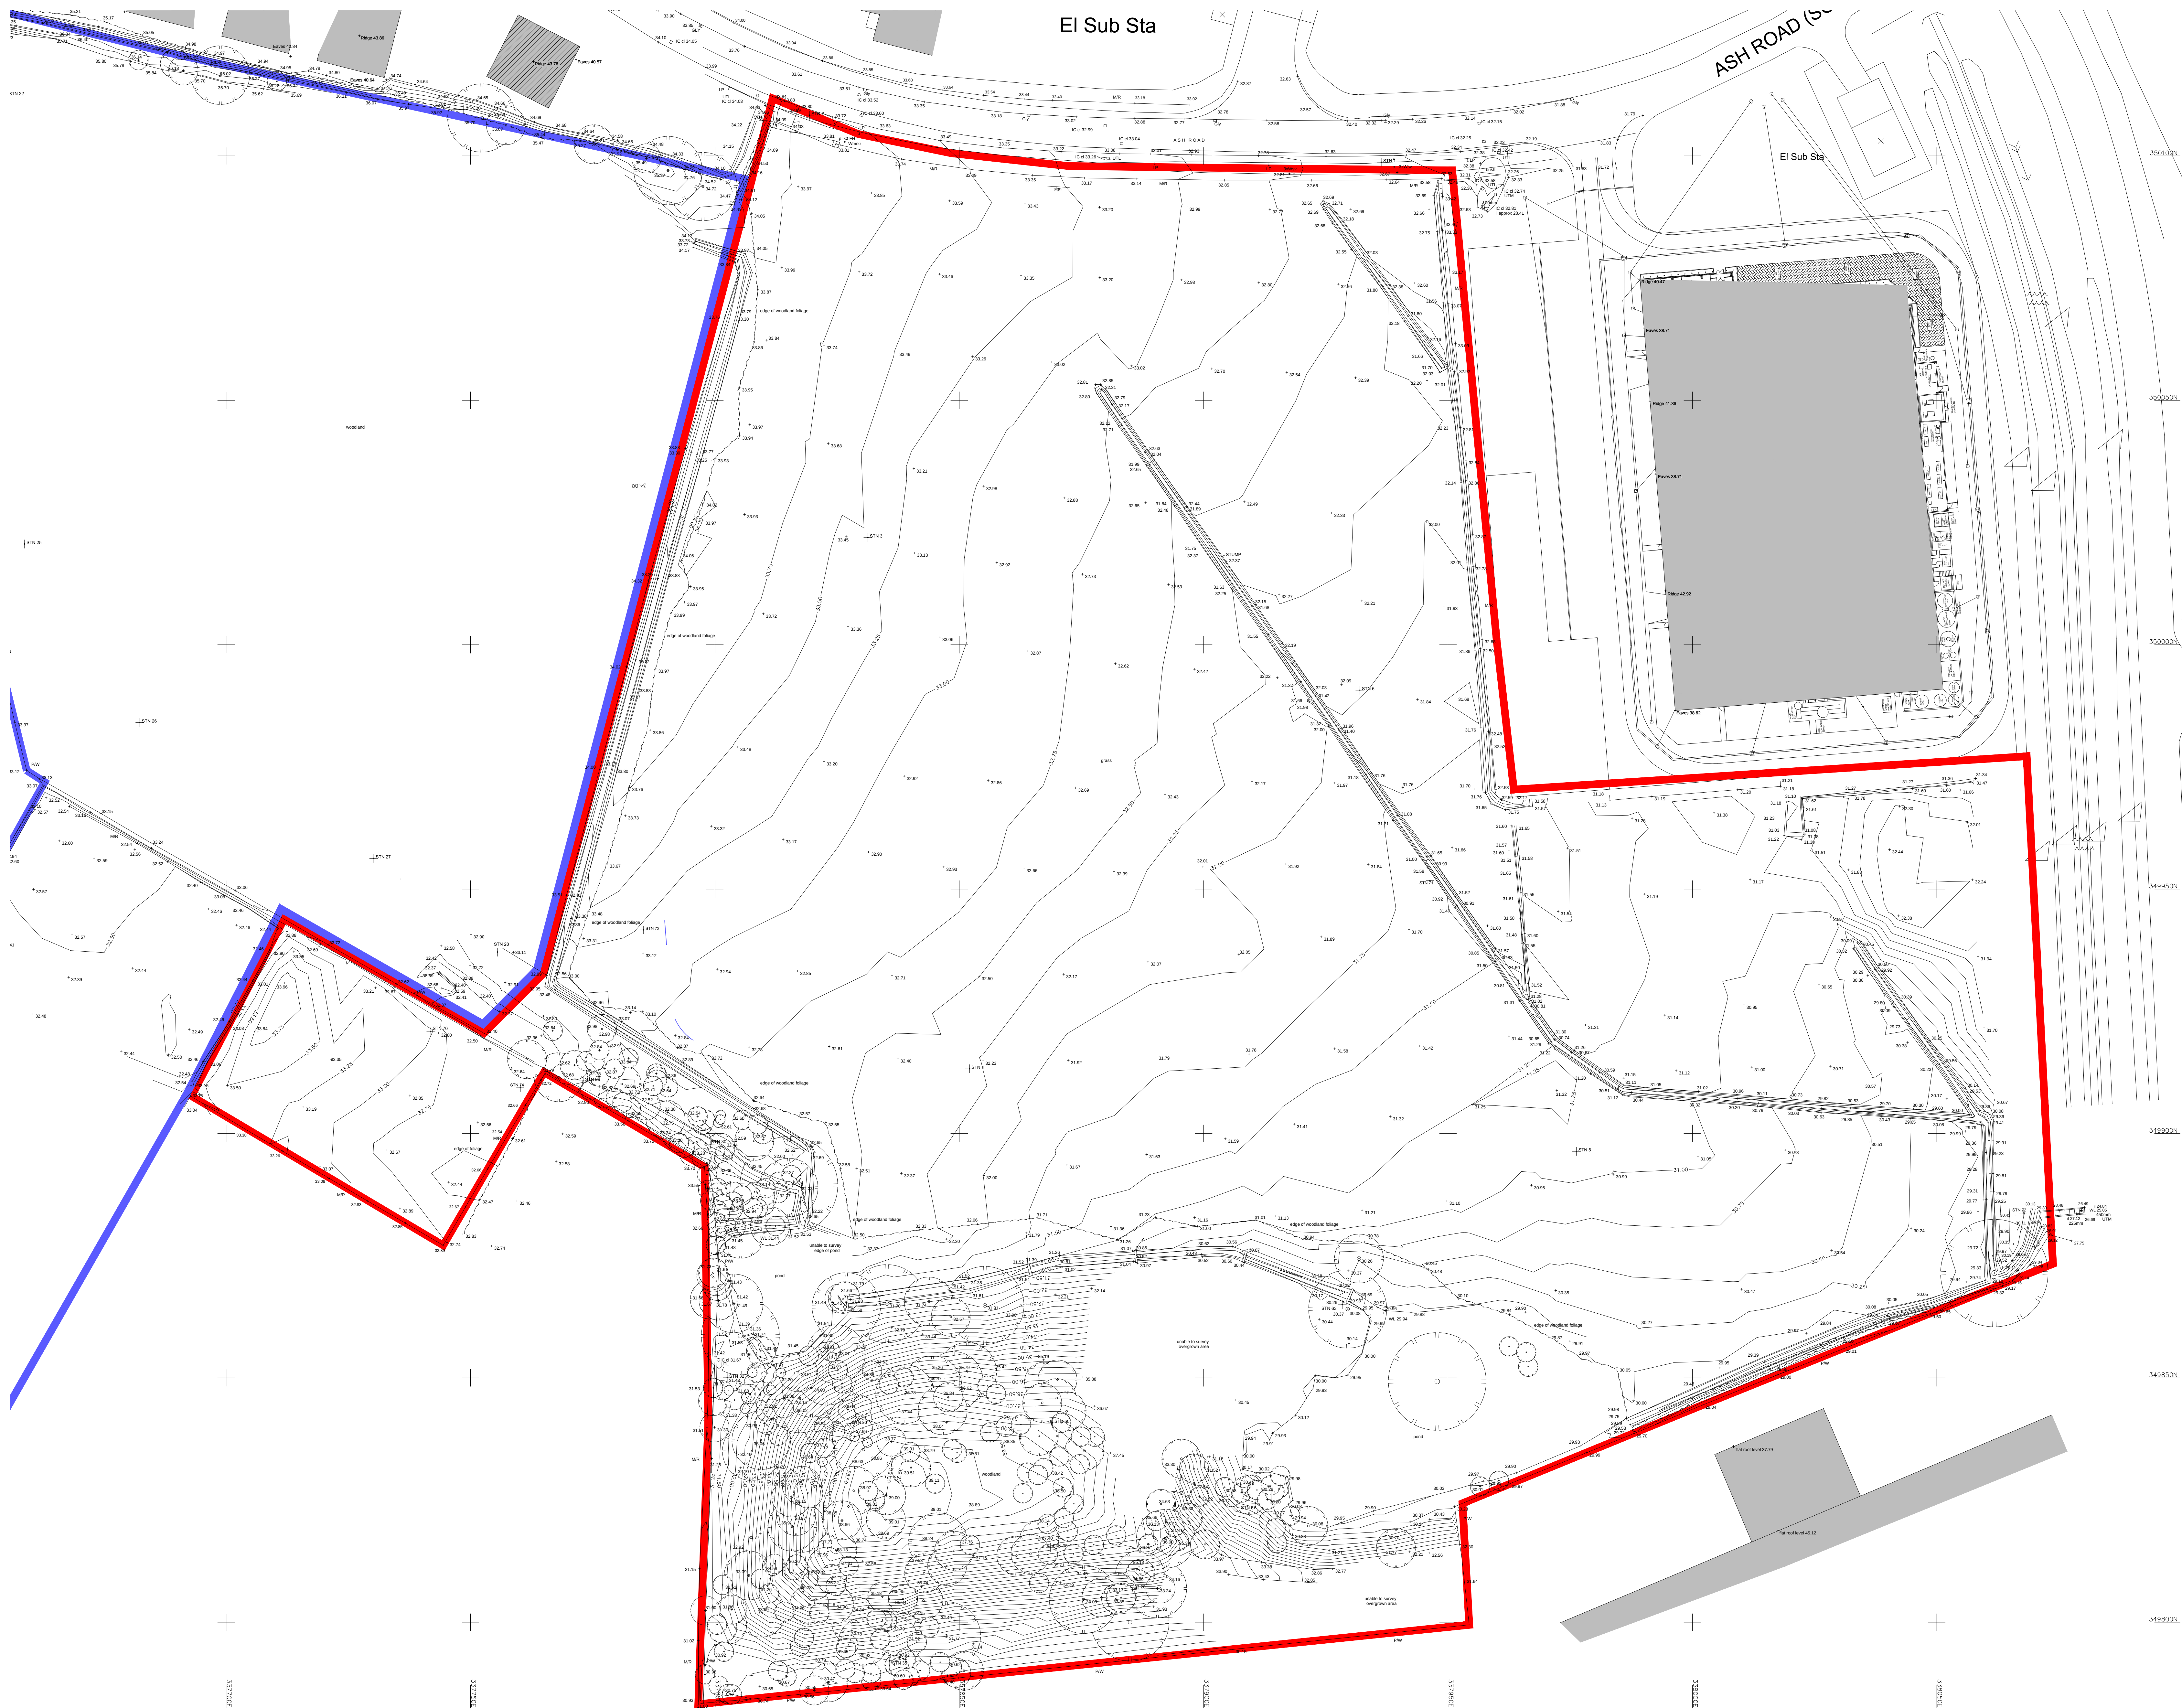


- Legend
- BL BOLLARD
 - BS BUS STOP
 - CATV CABLE TV COVER
 - CL COVER LEVEL
 - CPS CONCRETE PAVING SLAB
 - DP DRAIN PIPE
 - DS DOOR STOP
 - EL ELECTRICITY COVER
 - EP ELECTRICITY POLE
 - ER EARTH ROD
 - FL FIRE HYDRANT
 - FL FLOOR LEVEL
 - FS FLAG STAFF
 - G GAS COVER
 - GL GULLY
 - GSV GAS STOP VALVE
 - IC INSPECTION COVER
 - IL INVERT LEVEL
 - LB LITTER BIN
 - LP LAMP POST
 - MKR MARKER
 - NB NOTICE BOARD
 - P POST
 - PH POST HOLE
 - PUP PEDESTRIAN LAMP POST
 - RE RODDING EYE
 - RS ROAD SIGN
 - STN SURVEY STATION
 - STY STAY WIRE
 - T TELECOMMUNICATIONS COVER
 - TL TRAFFIC LIGHT
 - TP TELEGRAPH POLE
 - UTL UNABLE TO LIFT
 - UTM UNABLE TO MEASURE
 - VP VENT PIPE
 - WL WATER LEVEL
 - WP WASTE PIPE
 - WSV WATER STOP VALVE
- FENCE TYPES
- B/W BARBED WIRE
 - C/B CLOSE BOARD
 - P/W POST AND WIRE
 - P/R POST AND RAIL
 - C/L CHAIN LINK
 - C/P CHESTNUT PALE
 - C/W CHOKEN WIRE
 - M/R METAL RAIL (SECURITY TYPE)
 - P/P PANEL FENCE
 - C/I CORRUGATED IRON
 - I/R IRON RAILING
 - RWL RETAINING WALL

Notes

COPYRIGHT FOR DRAWING REMAINS WITH BARRY LOWE SURVEYS LTD. AND MAY NOT BE COPIED WITHOUT THEIR WRITTEN CONSENT.

ANY SERVICES SHOWN ARE AS LOCATED BY EITHER GROUND PENETRATING RADAR (GPR) OR BY RADIO DETECTION SCANNER IN EITHER ACTIVE (A) OR PASSIVE MODE (P). DUE TO SUBSOL CONDITIONS AND OTHER FACTORS THE UNDERGROUND SERVICE INFORMATION SHOWN MAY NOT REPRESENT A COMPREHENSIVE RECORD AND ALL CONTRACTORS SHOULD PROCEED WITH CAUTION BEFORE EXCAVATION

--- DENOTES OVERHEAD CABLES
--- DENOTES UNDERGROUND SERVICES
LEVELS AT ROAD KERBS ARE TAKEN AT CHANNEL LEVELS UNLESS OTHERWISE REQUESTED

STATION CO-ORDINATES			
STN	1	E 33798.345 N 35008.714 H	32.755
STN	2	E 33789.340 N 350108.333 H	33.958
STN	3	E 337831.303 N 350021.925 H	33.480
STN	4	E 337852.097 N 35993.220 H	32.381
STN	5	E 337976.278 N 349896.330 H	31.192
STN	6	E 337931.982 N 349990.692 H	32.110
STN	20	E 337748.601 N 350109.453 H	35.786
STN	21	E 337690.944 N 350119.754 H	36.491
STN	22	E 337655.144 N 350112.445 H	35.223
STN	23	E 337640.053 N 350092.590 H	35.035
STN	24	E 337651.457 N 350058.858 H	34.649
STN	25	E 337658.143 N 350020.596 H	34.019
STN	26	E 337682.334 N 349984.069 H	33.148
STN	27	E 337730.199 N 349956.279 H	32.695
STN	28	E 337755.512 N 349937.096 H	32.964
STN	29	E 337773.045 N 349910.751 H	32.762
STN	30	E 337799.031 N 349897.664 H	32.705
STN	31	E 337802.660 N 349884.368 H	33.279
STN	32	E 337802.529 N 349850.034 H	31.581
STN	33	E 337827.648 N 349840.597 H	31.387
STN	34	E 337819.167 N 349809.825 H	36.609
STN	70	E 337809.804 N 350107.220 H	34.690
STN	71	E 337846.314 N 349851.720 H	31.732
STN	72	E 338067.700 N 349883.729 H	30.501
STN	73	E 337785.402 N 349941.647 H	33.321
STN	74	E 337760.187 N 349909.342 H	32.787



NOT APPROVED FOR CONSTRUCTION

PLANNING	
Rev	description
A	Planning Application
date	22/1/21
author	GE

client
VILLAGE BAKERY WREXHAM LTD
project
NEW BAKERY & OFFICES, ASH ROAD,
WREXHAM INDUSTRIAL ESTATE

drawing no.	1501	project no.	12115	scale	1/2000 & A2
TOPOGRAPHICAL SURVEY		date	1/2/15	drawn	GE

drawing no.	1501	project no.	12115	scale	1/2000 & A2
TOPOGRAPHICAL SURVEY		date	1/2/15	drawn	GE

revision
A

The copyright of this drawing is vested in Village & Planning Associates and must not be copied or reproduced without written consent. This drawing is for planning purposes only and is not to be used for any other purpose. Village & Planning Associates shall not be held responsible for any errors or omissions in this drawing.

TOPOGRAPHICAL SURVEY

(based on Battlefield Land Surveys drawing 10139 01)