


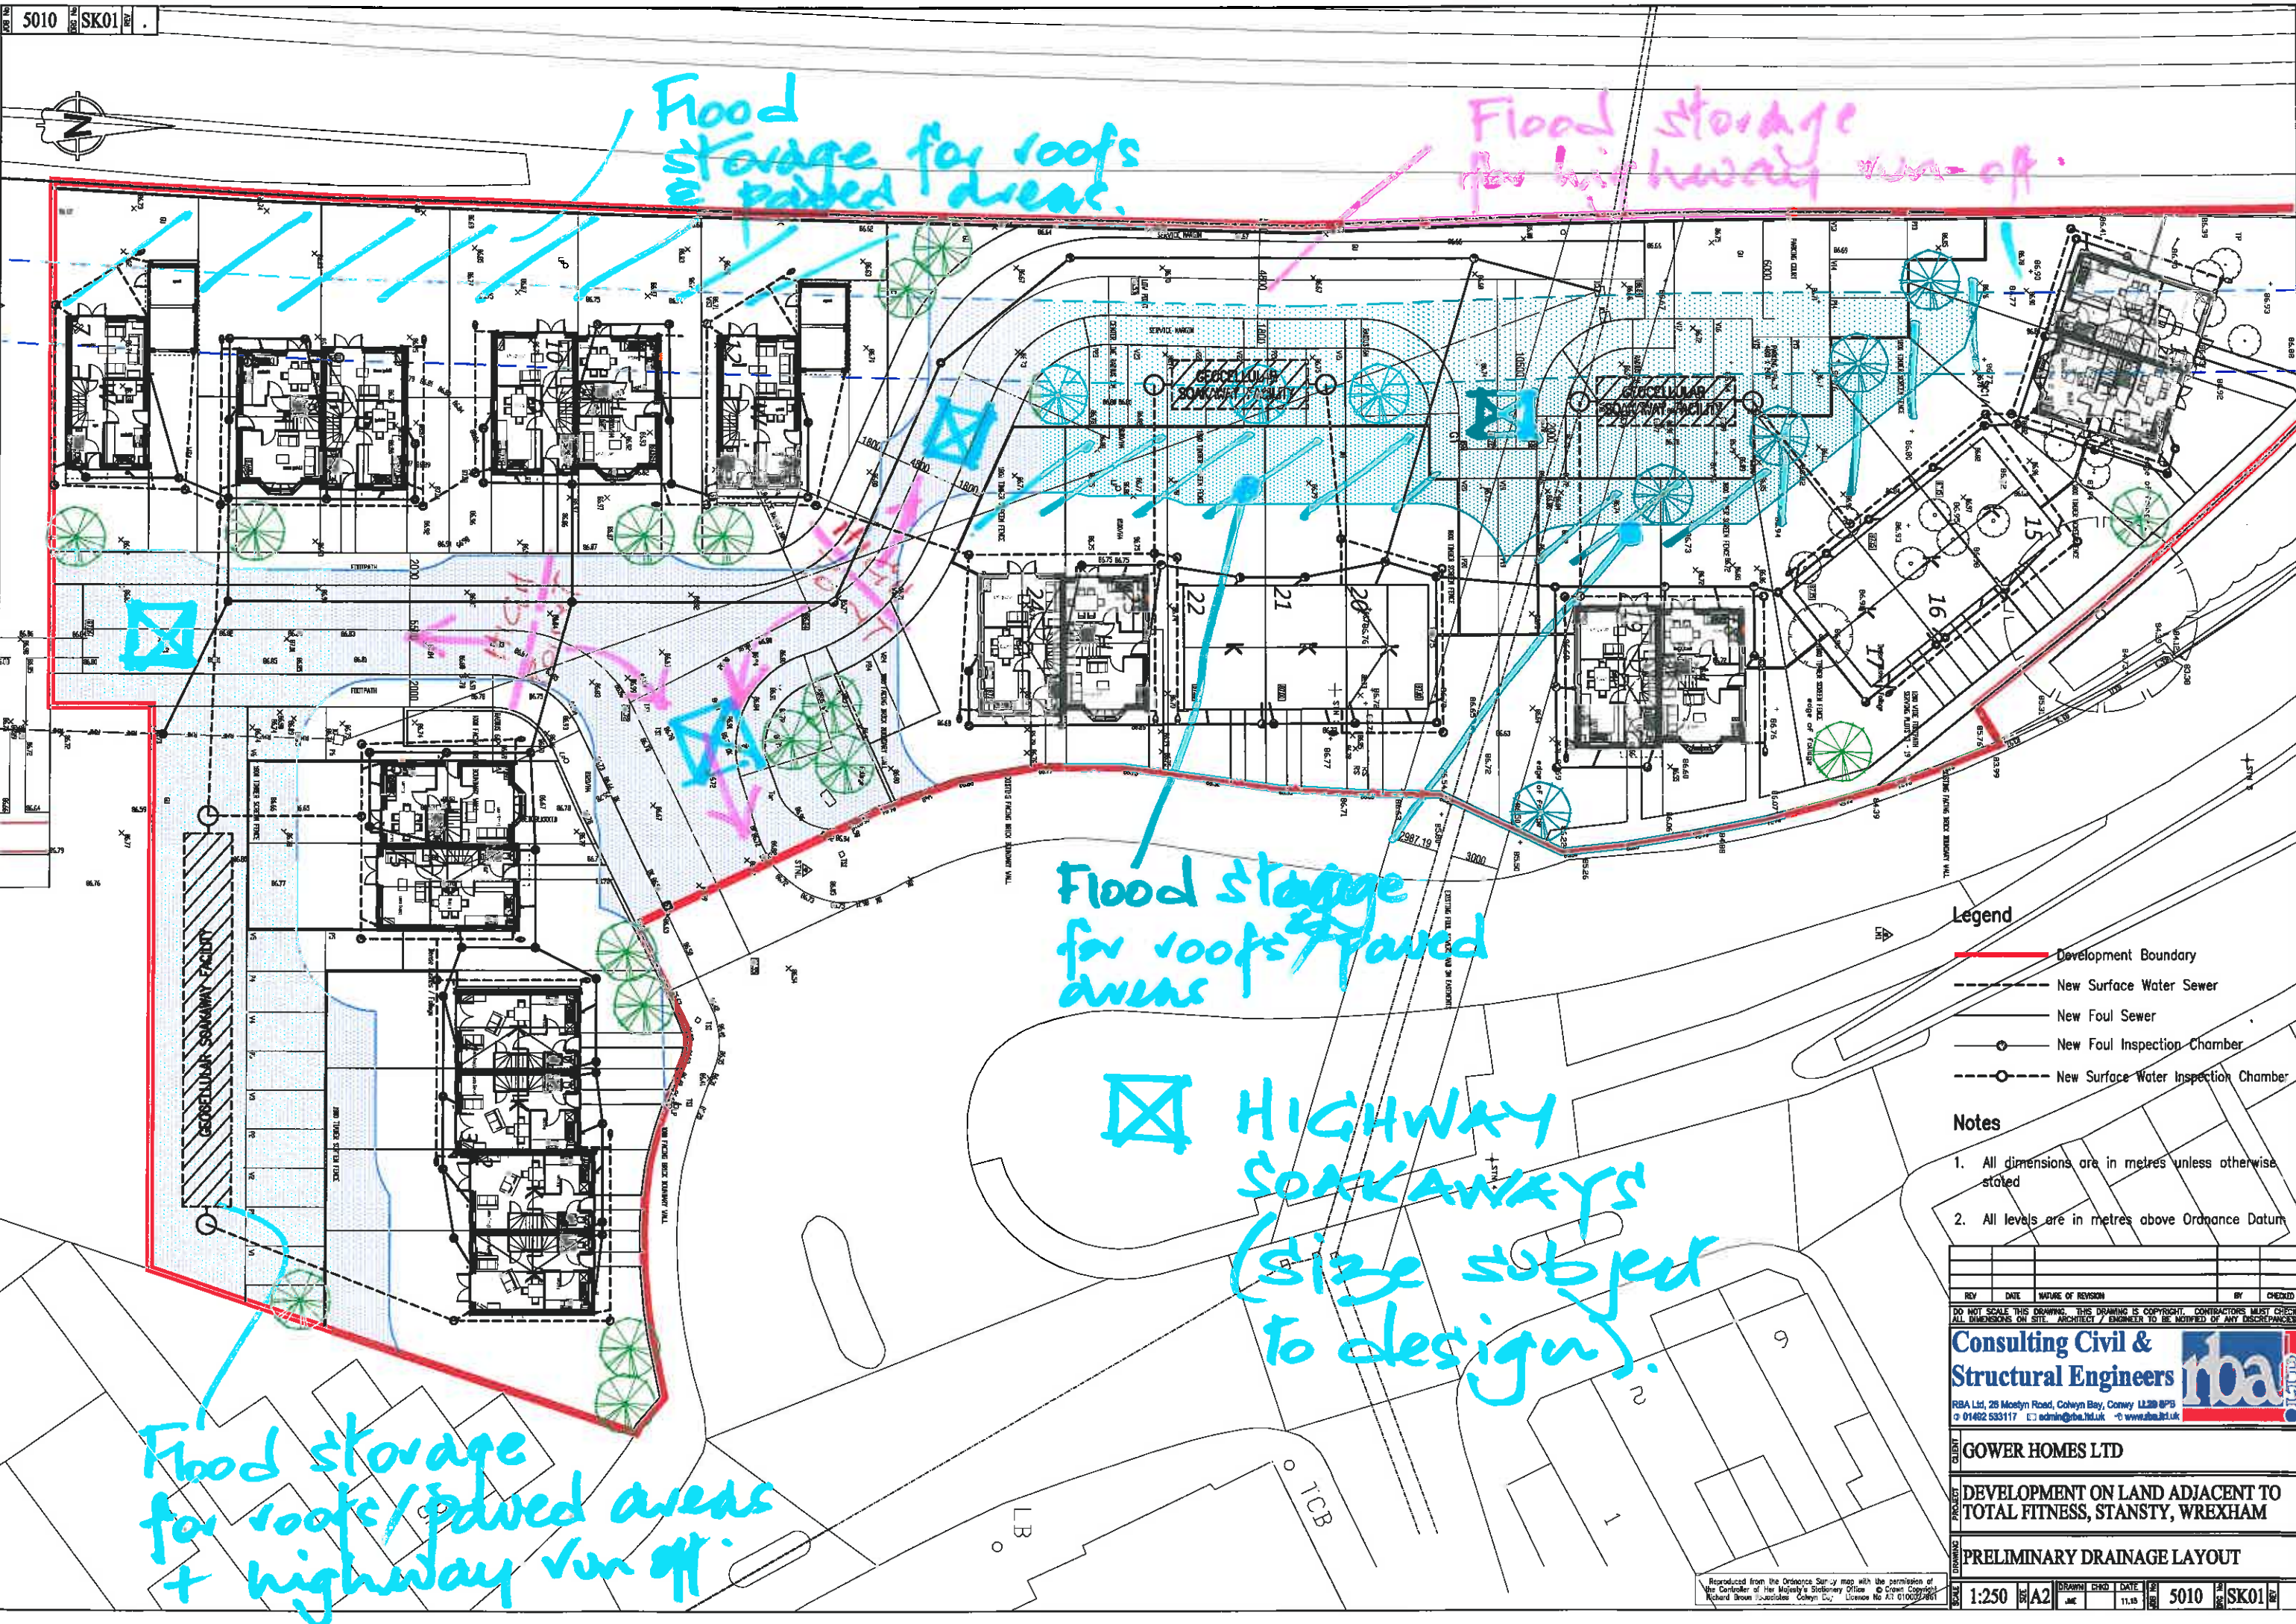

REV	DATE	NATURE OF REVISION	BY	CHECKED

DO NOT SCALE THIS DRAWING. THIS DRAWING IS COPYRIGHT. CONTRACTORS MUST CHECK ALL DIMENSIONS ON SITE. ARCHITECTS / ENGINEERS TO BE NOTIFIED OF ANY DISCREPANCIES.

Consulting Civil & Structural Engineers



RBA Ltd, 26 Mostyn Road, Colwyn Bay, Conwy LL30 8PB

01492 533117 admin@rba.ltd.uk www.rba.ltd.uk

CLIENT

GOWER HOMES LTD

PROJECT

DEVELOPMENT ON LAND ADJACENT TO TOTAL FITNESS, STANSTY, WREXHAM

DRAWING

PRELIMINARY DRAINAGE LAYOUT

SCALE

1:250

DATE

11.15

5010

SK01