
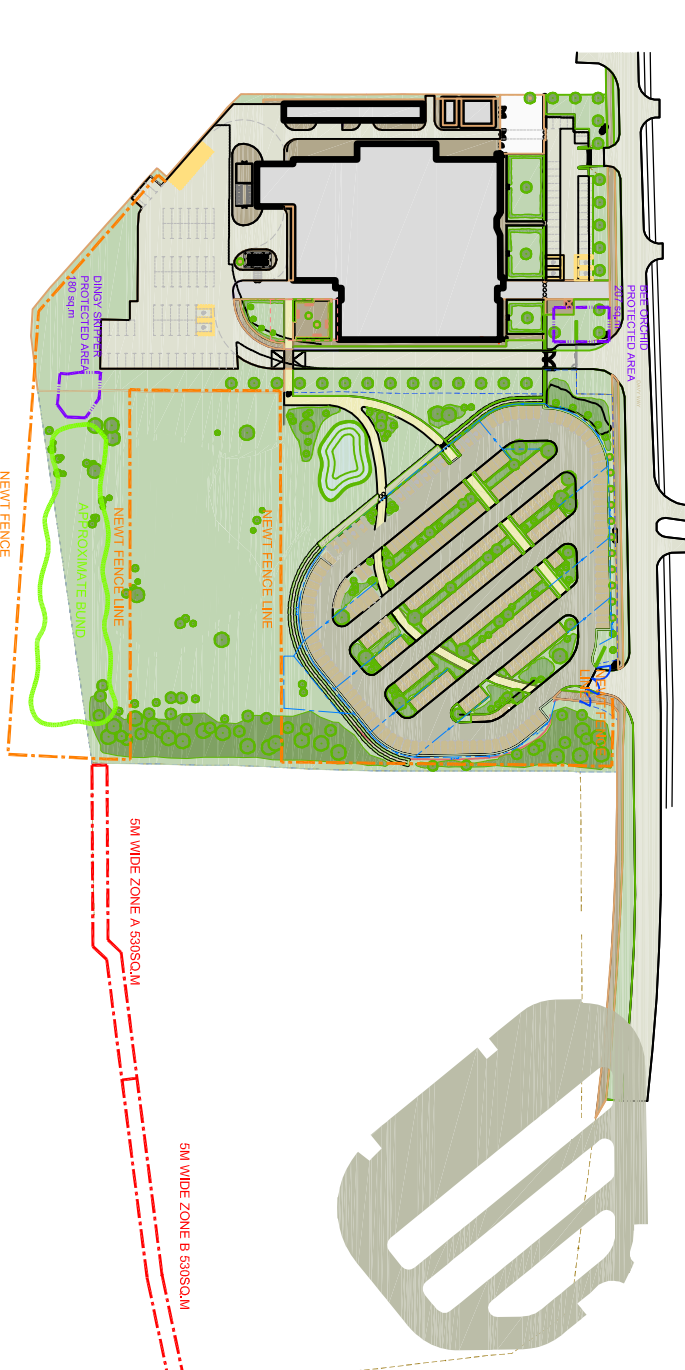


- NOTES:**
1. All dimensions are to be checked on site prior to preparing any working or shop drawings or commencing work on site.
  2. This drawing is to be read in conjunction with all relevant Architects, M&E and Structural Engineers' drawings and specifications.

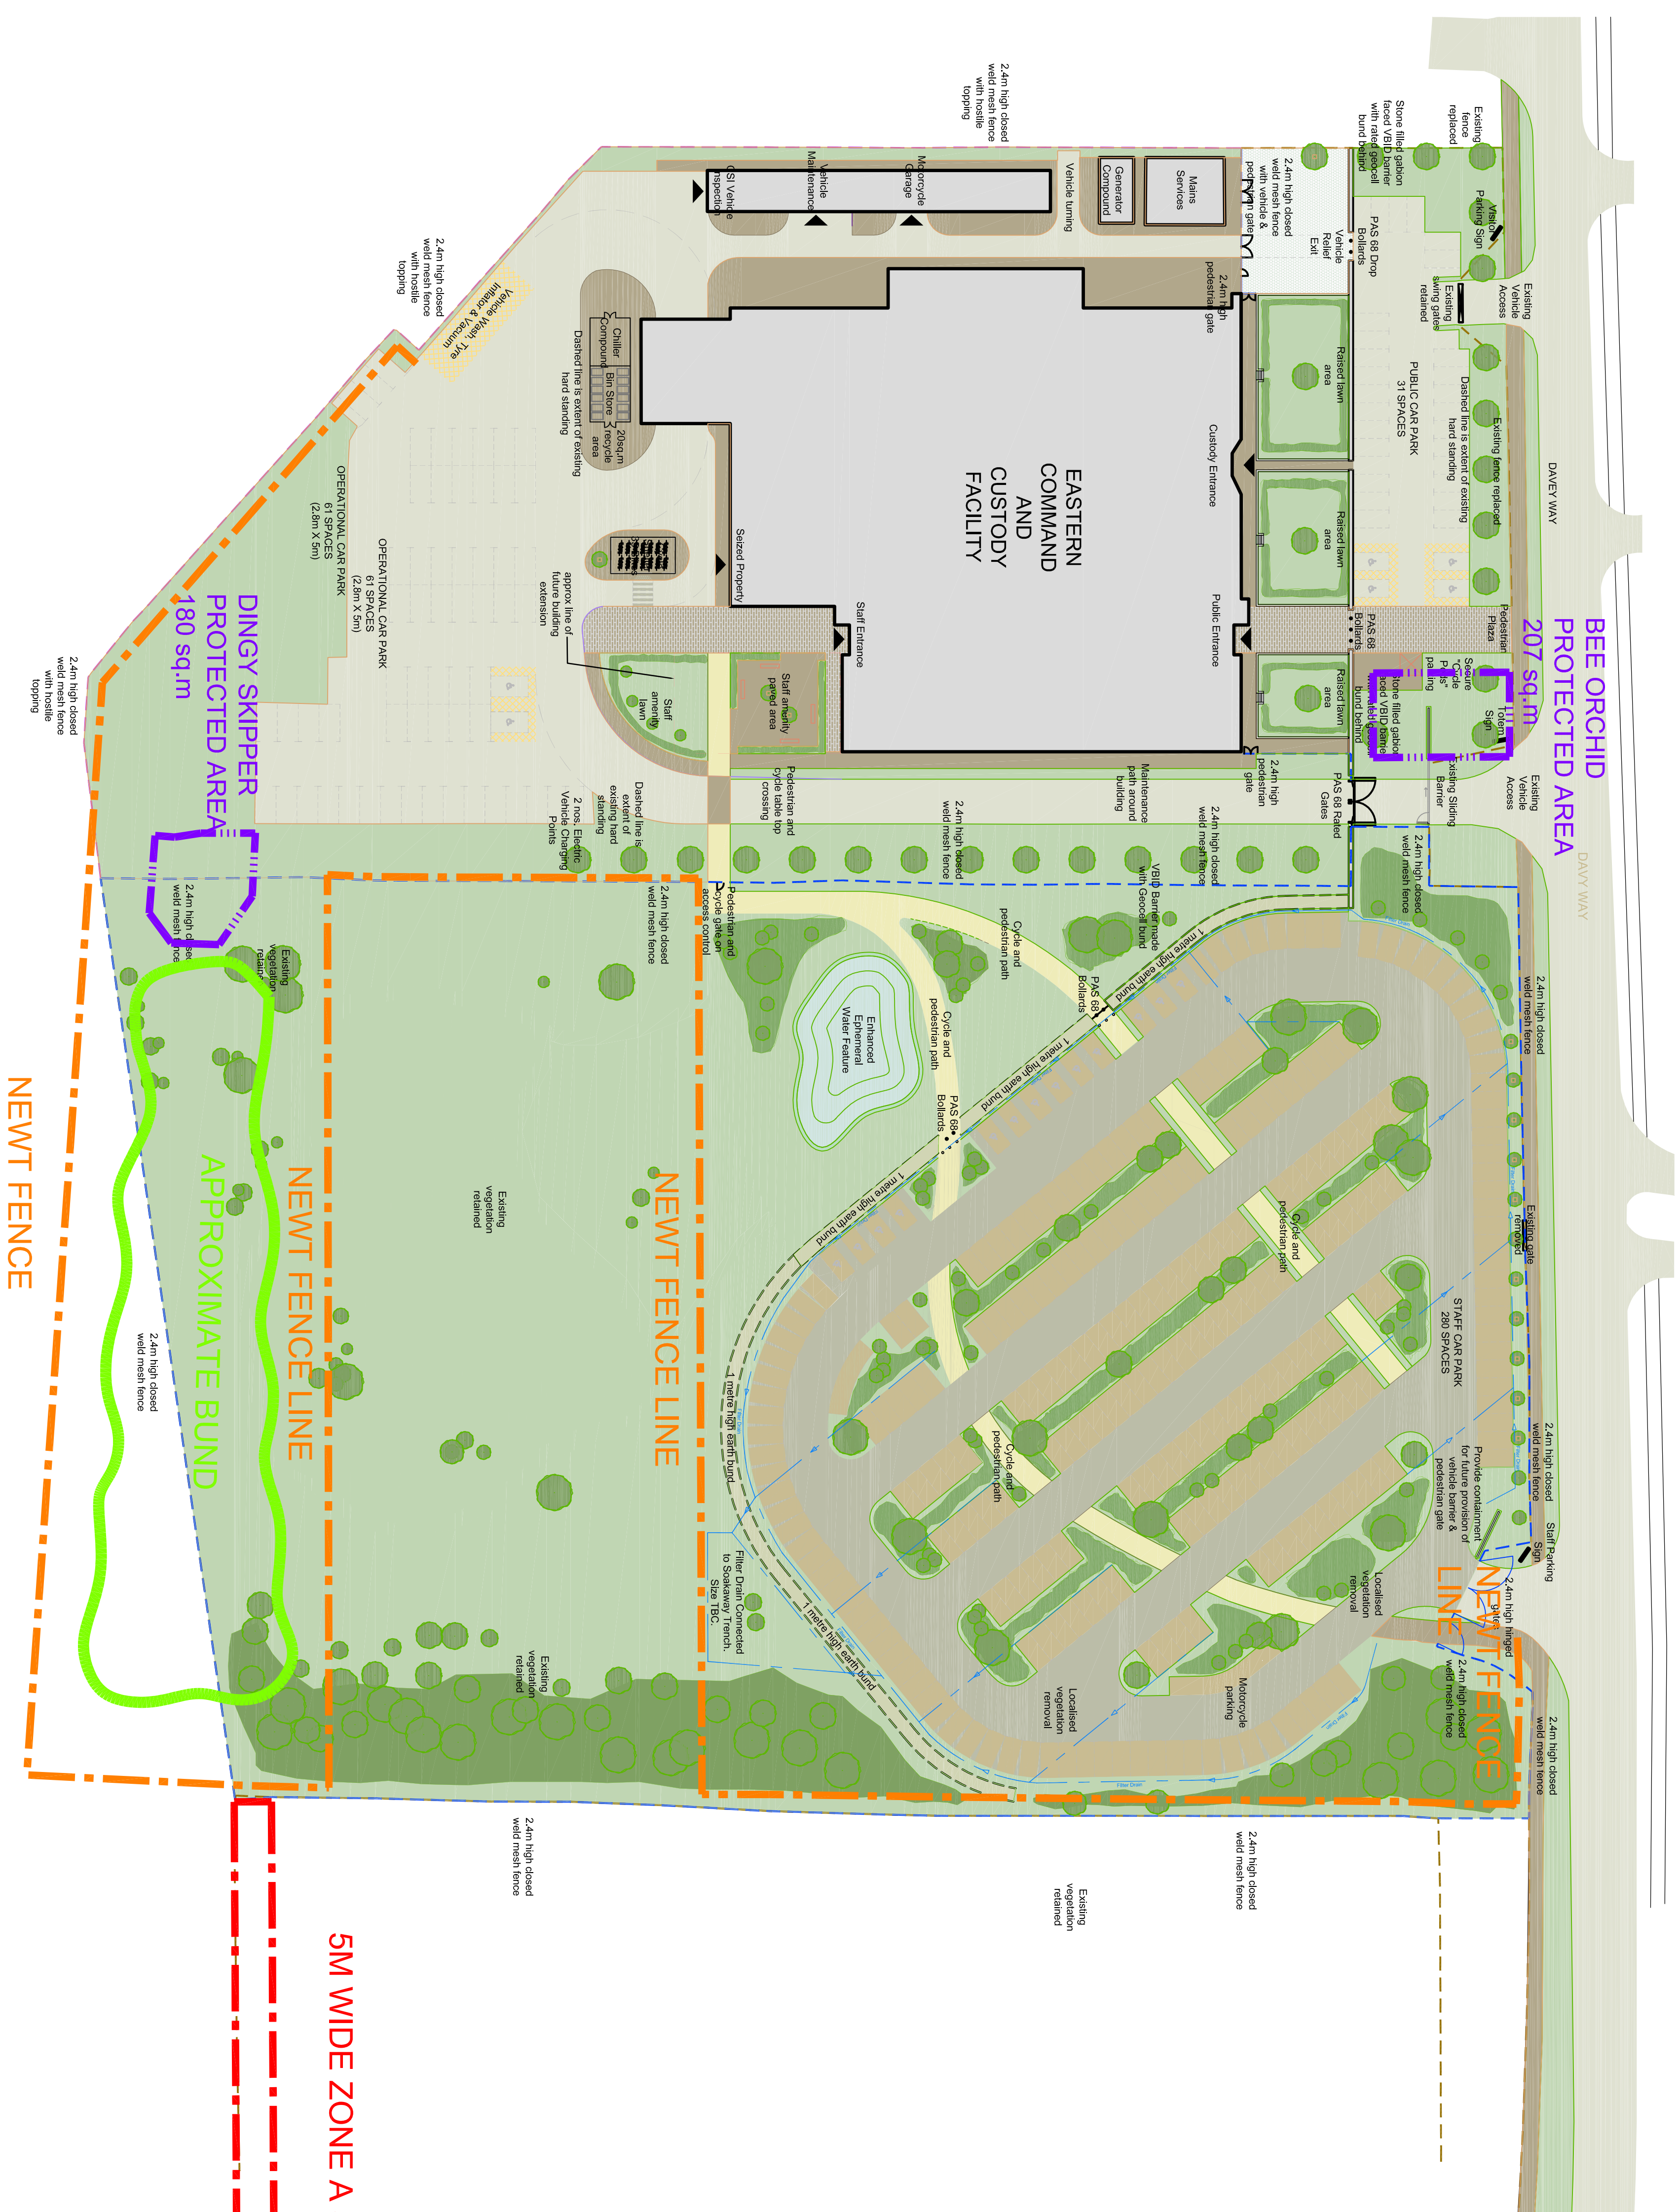

## ① Full Site Plan<sup>NTS</sup>

[illegible]