


Copyright of this drawing is vested in the Architect and it must not be copied or reproduced without consent. Figures and dimensions only are to be taken from this drawing. For contractors' use this site is not responsible for taking and checking all dimensions relating to their work. ALL L1s are to be advised of any variation between drawings and site conditions. DO NOT SCALE OFF THIS DRAWING. IF IN DOUBT ASK

Rev Drawn Comments Date

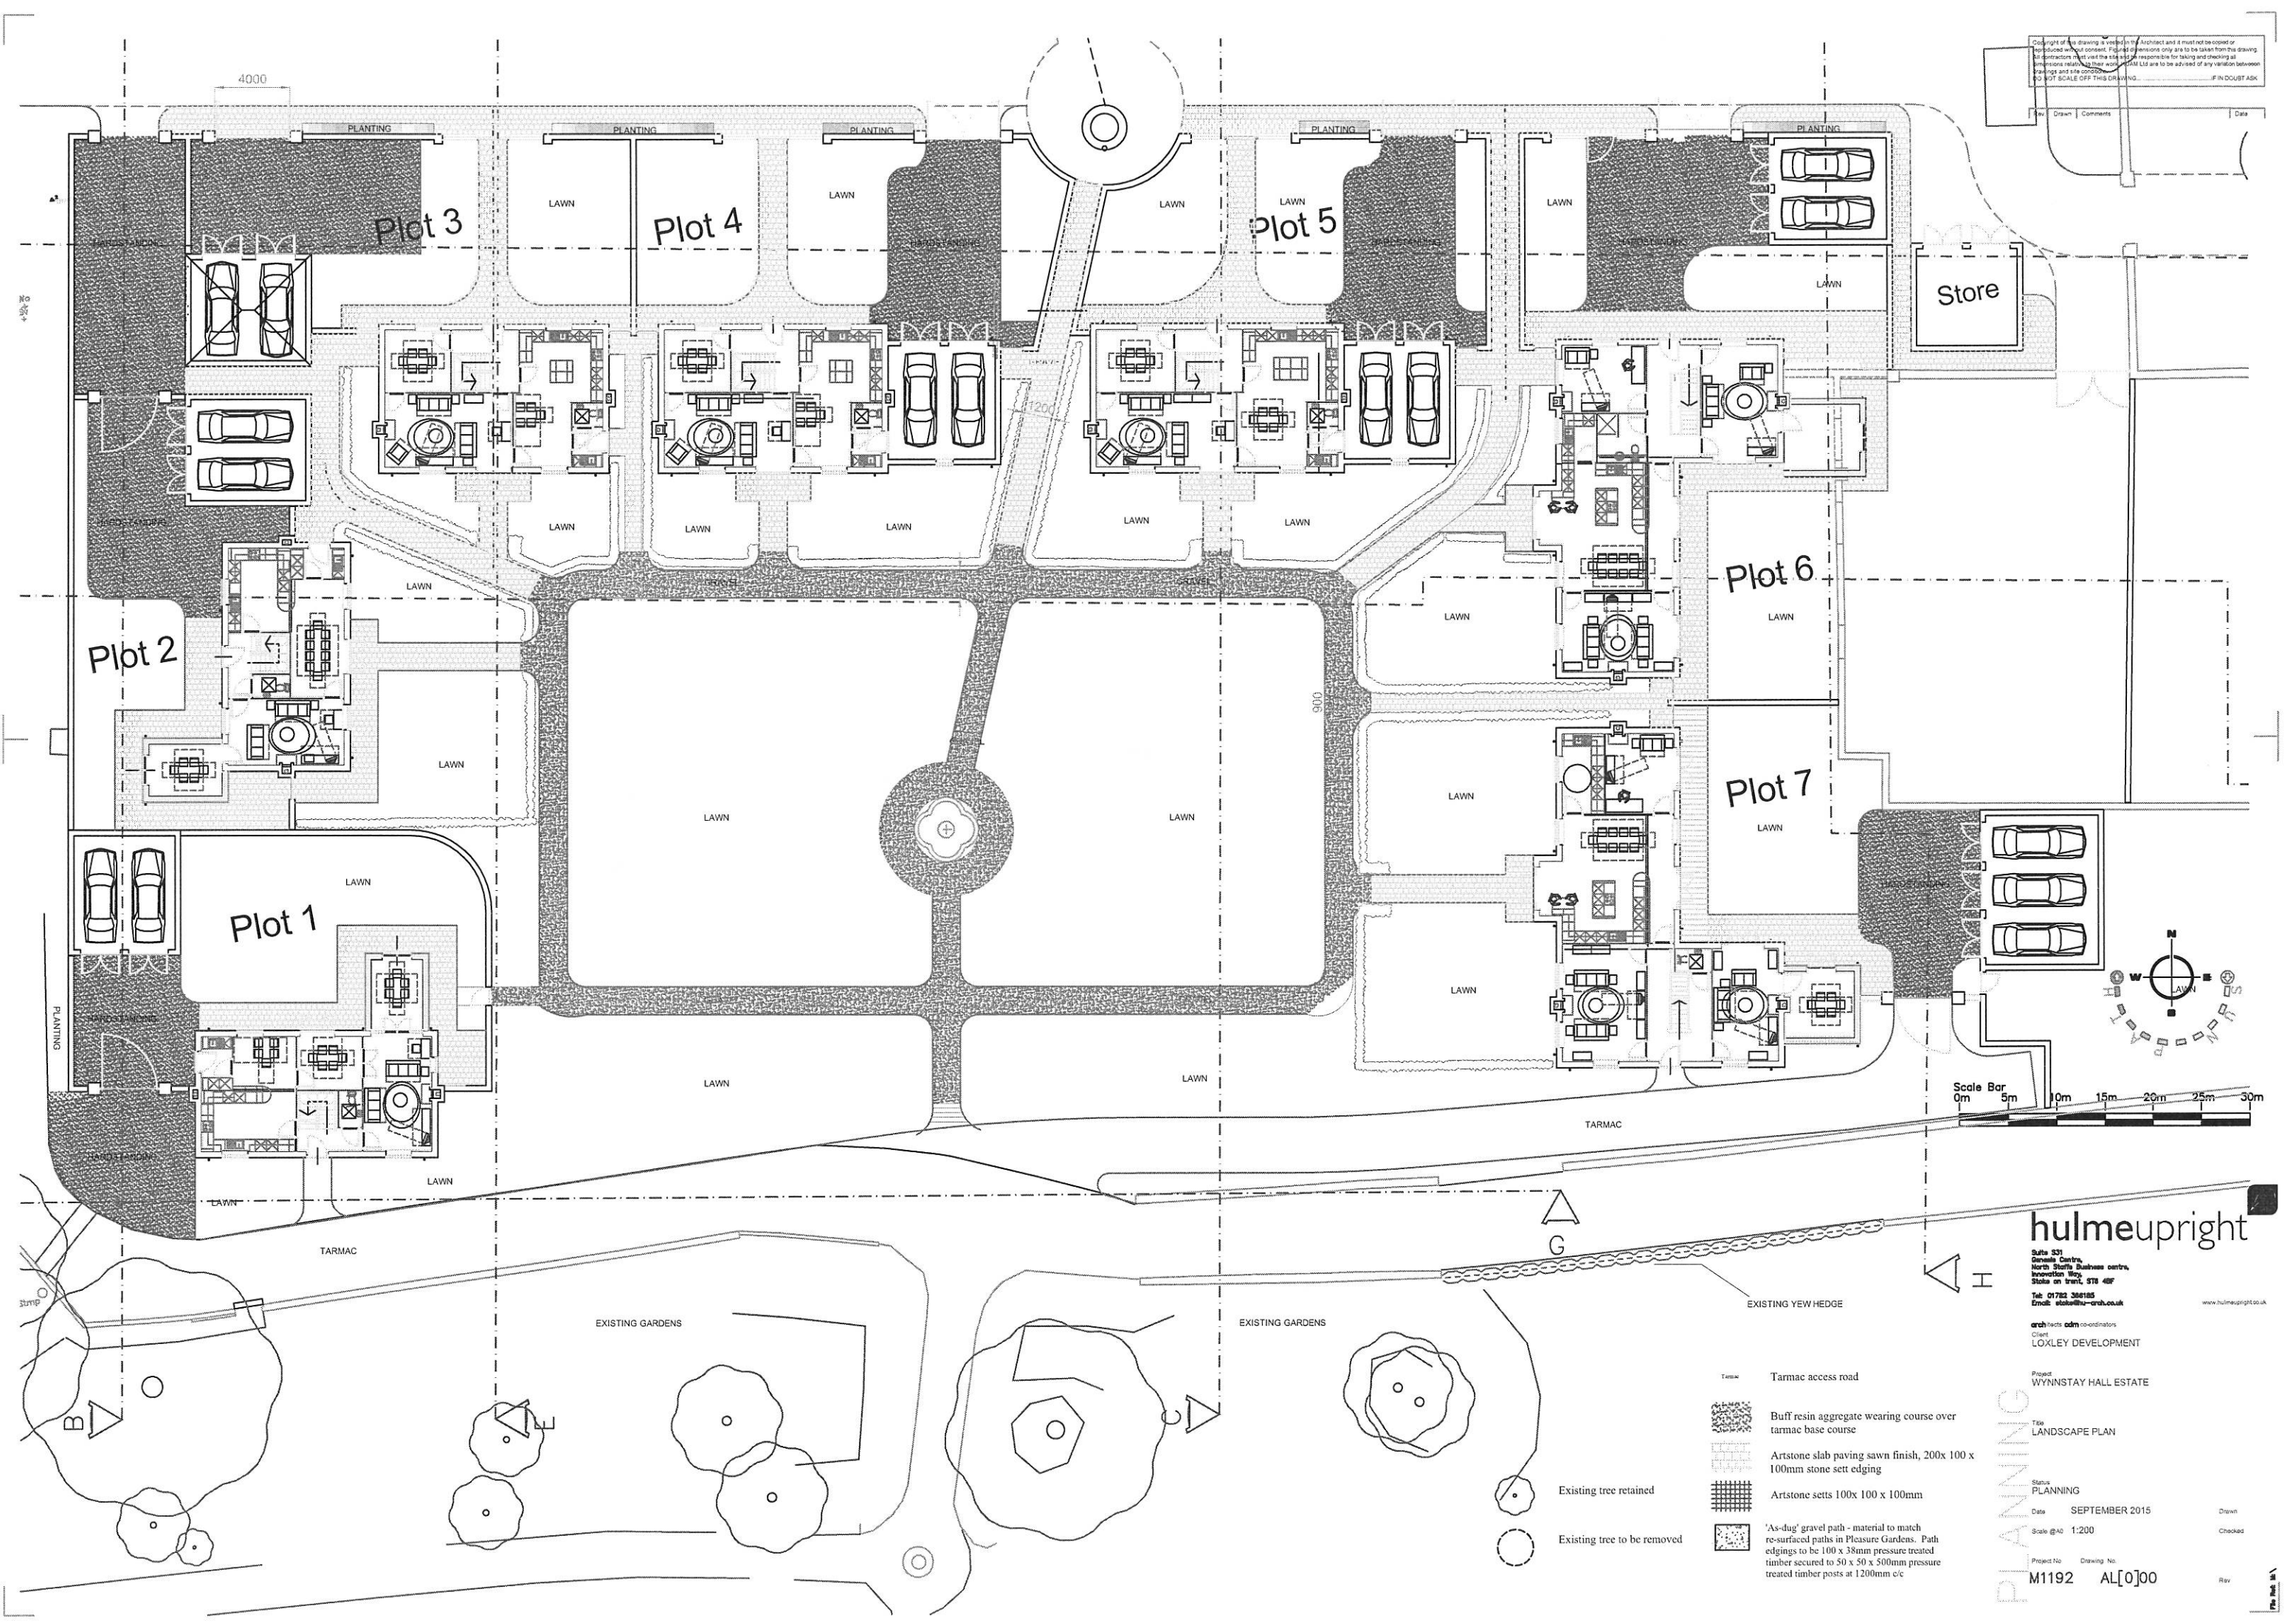

Scale Bar
0m 5m 10m 15m 20m 25m 30m



hulmeupright

Suite 321
Genelle Centre,
North Street Business Centre,
Newcastle City Centre, NE1 4DF
Tel: 01782 386185
Email: info@hulmeupright.co.uk

www.hulmeupright.co.uk

architects adm co-ordinators
Client
LOXLEY DEVELOPMENT

Project
WYNNSTAY HALL ESTATE

Title
LANDSCAPE PLAN

Status
PLANNING

Date
SEPTEMBER 2015

Scale @A0
1:200

Project No
M1192

Drawing No
AL[0]00

- Tarmac access road
- Buff resin aggregate wearing course over tarmac base course
- Artstone slab paving sawn finish, 200x 100 x 100mm stone sett edging
- Artstone setts 100x 100 x 100mm
- 'As-dug' gravel path - material to match re-surfaced paths in Pleasure Gardens. Path edgings to be 100 x 38mm pressure treated timber secured to 50 x 50 x 500mm pressure treated timber posts at 1200mm c/c

- Existing tree retained
- Existing tree to be removed