


TENTER'S LANE ELEVATION

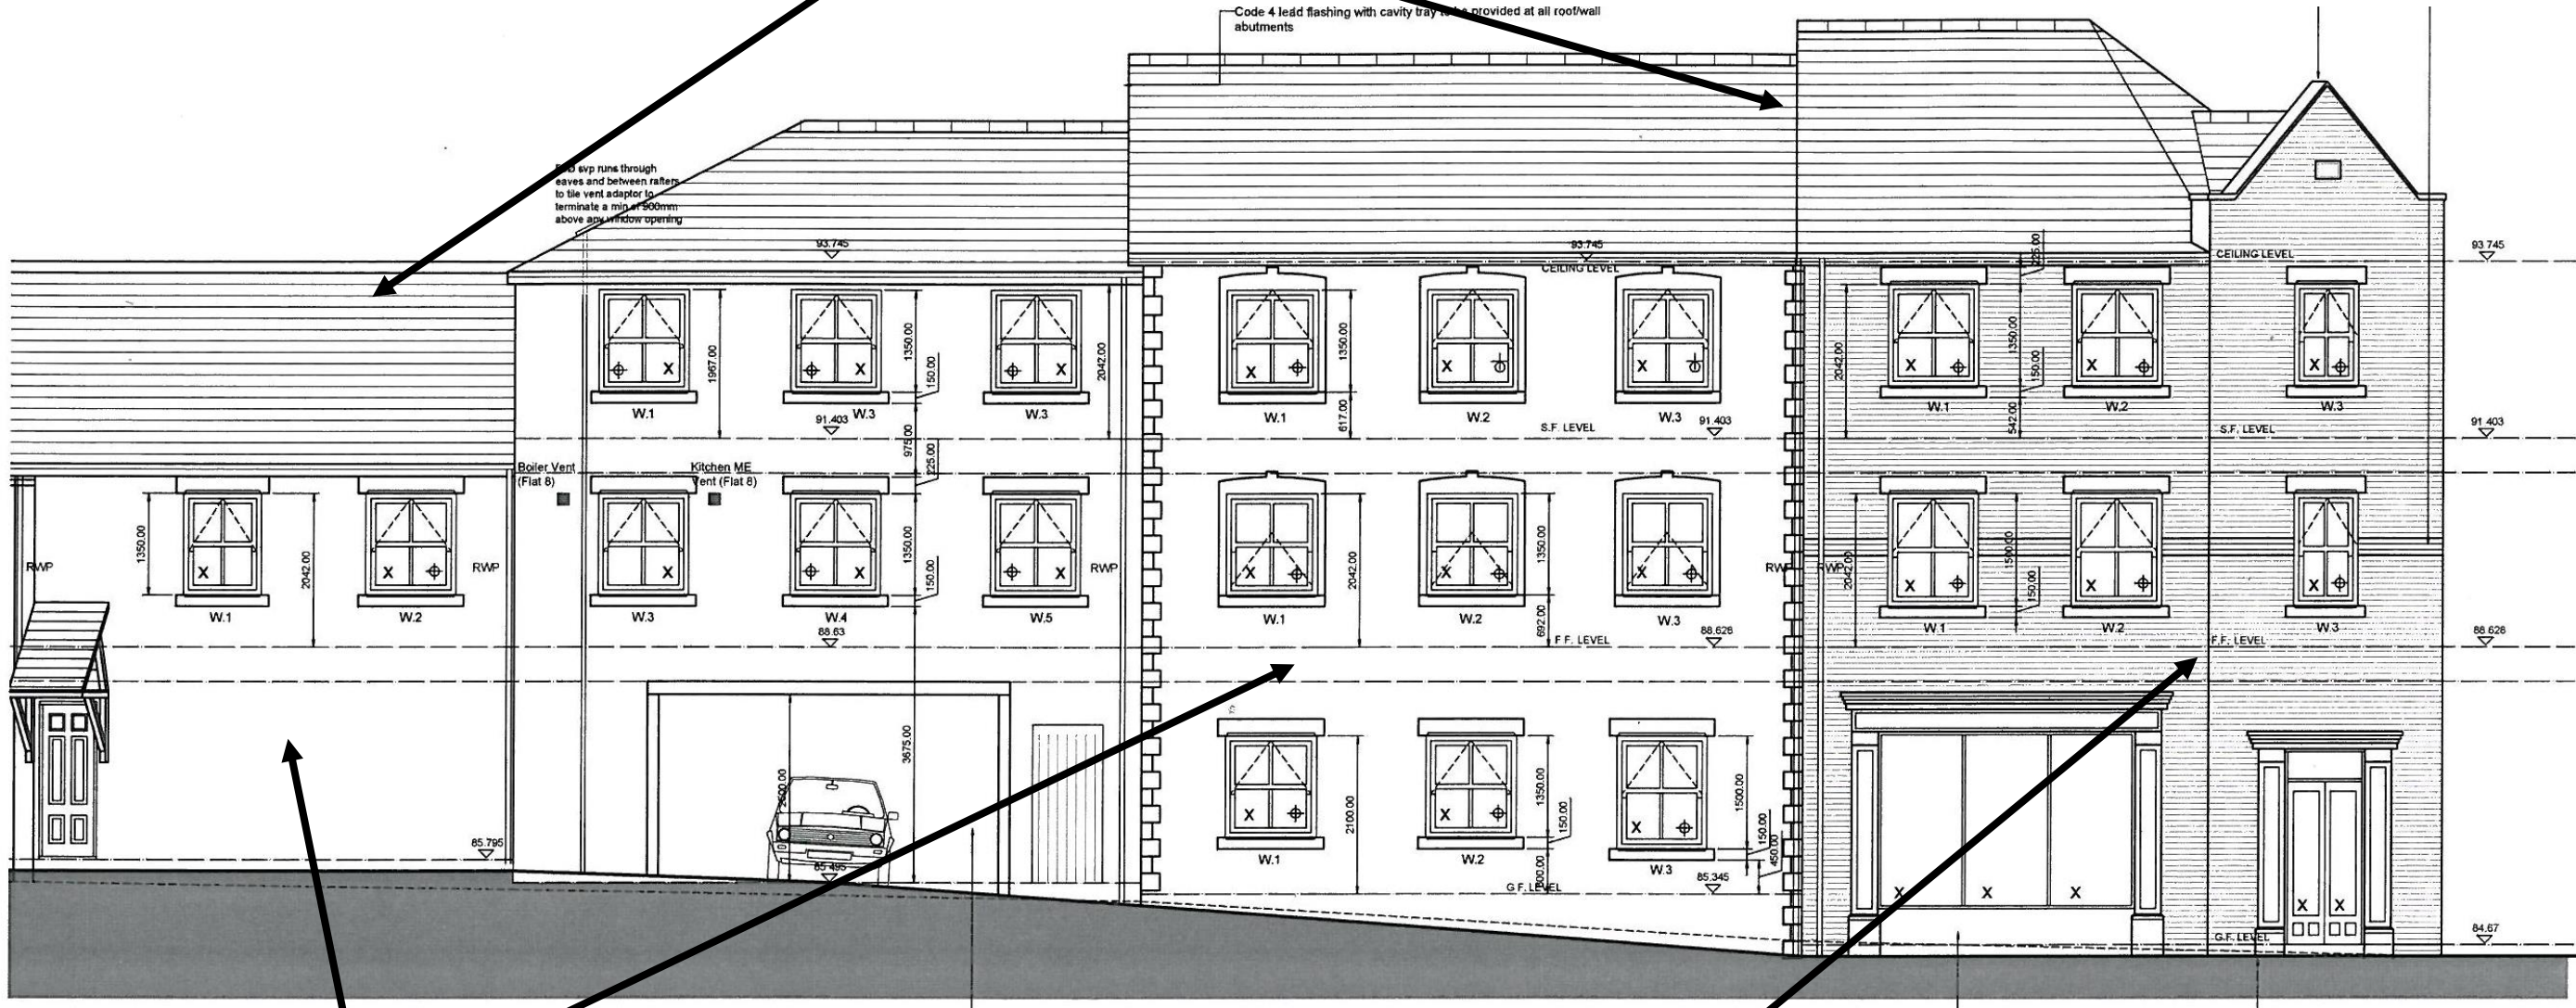

'SIGA'
Natural Slate
Grey



'K Rend'
Silicone TC 15
Cream



'Hoskins Brick'
Scala (Code 95)