


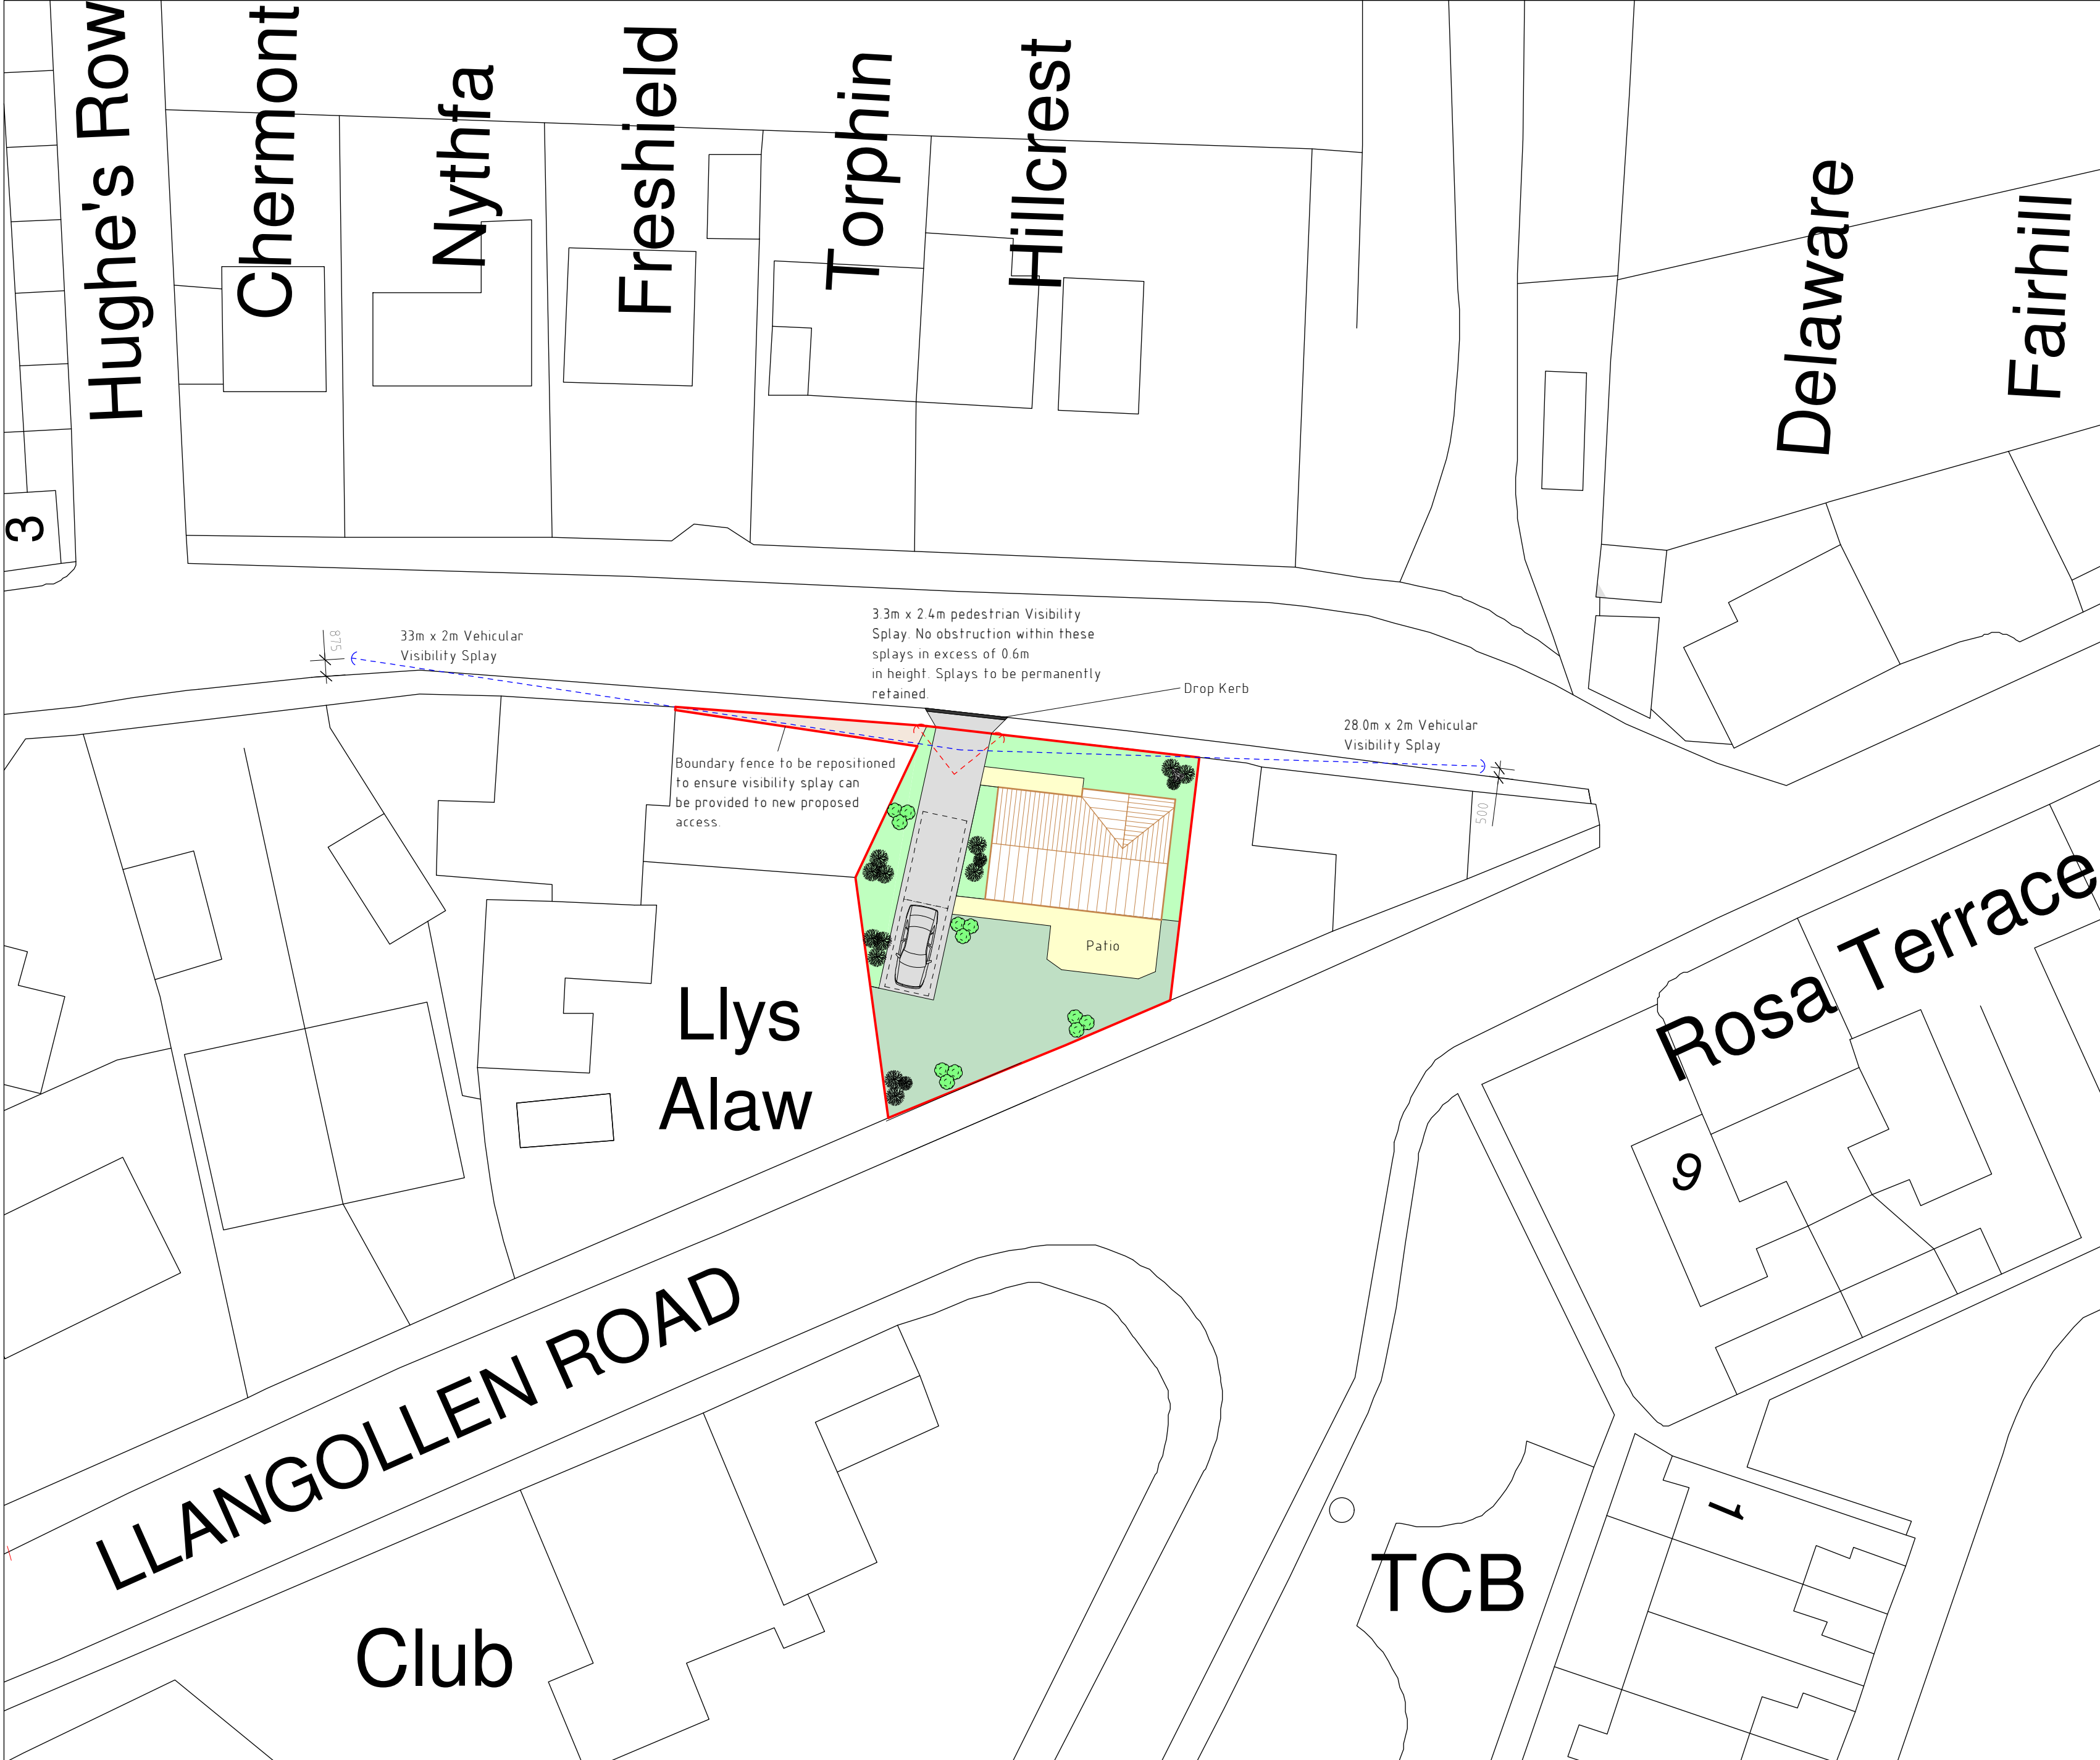

Highways Plan 1:250

Rev	Date	Detail	Initial
C	12/15	Access amends	SIH
B	11/15	Splay and alternative access	SIH
A	10/15	Design Amends	D.J.E.

Project: Proposed residential development on land adj to Glan Llyn, Bethania Road, Acrefair, Wrexham.	
Title: Proposed: Highways Plan	Scale: (A2) 1:250

Drawn By: D.J.Edwards	Date: Sept 2015
Drawing No: KO16/003	Sheet: 1 of 1

Office 3K4,
Redwither Business Tower,
Wrexham. LL13 9XT
Tel: 01978 356500
www.blueprintarchitectural.com