




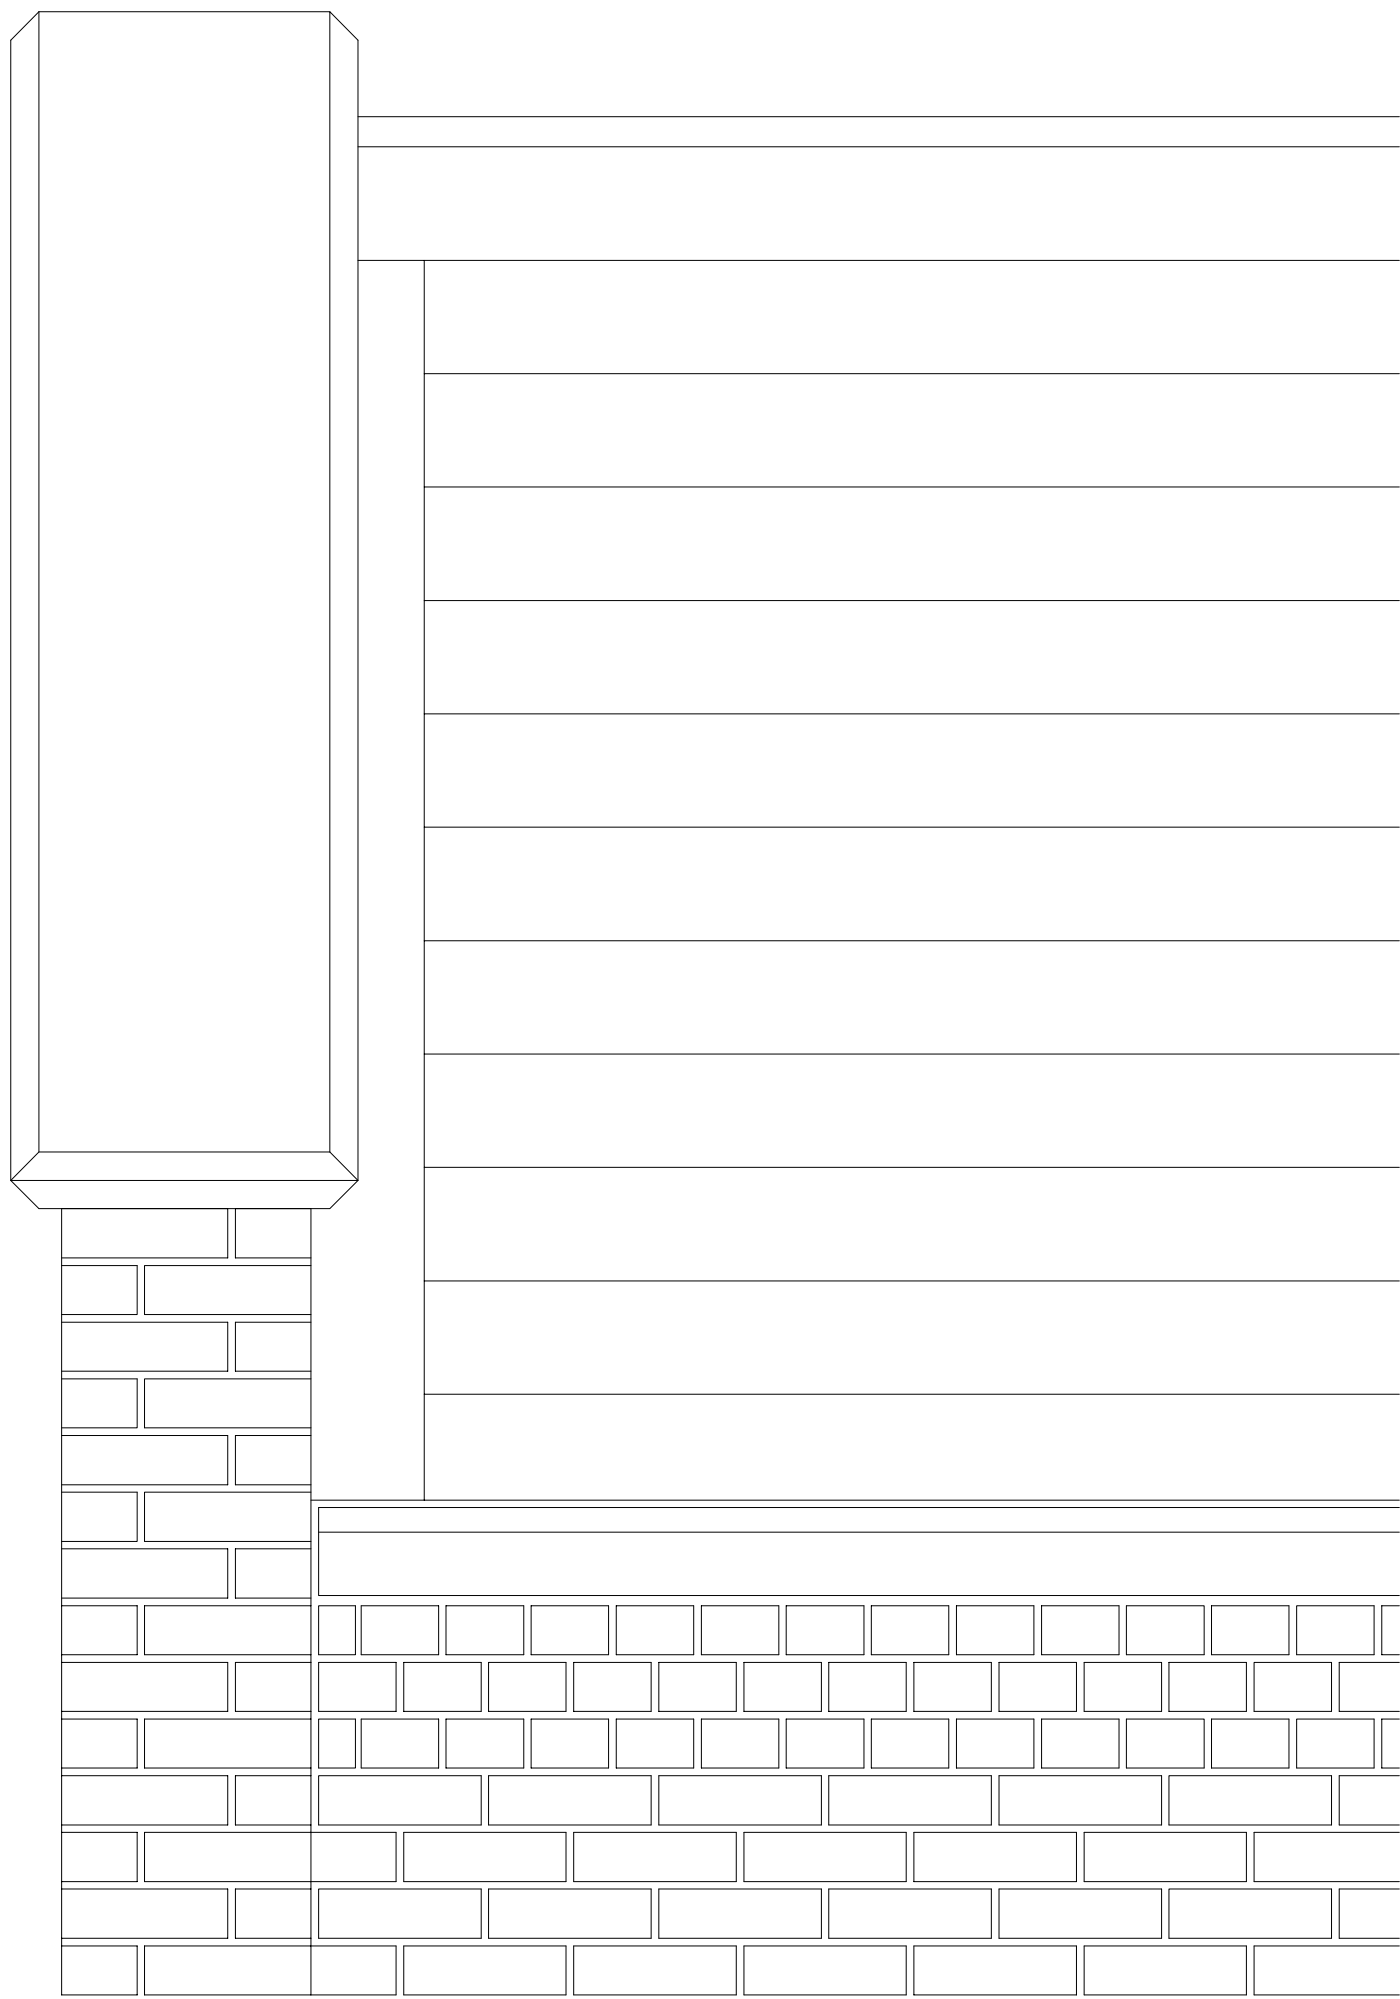

TYPICAL EAVES DETAIL
ANCILLARY BUILDINGS

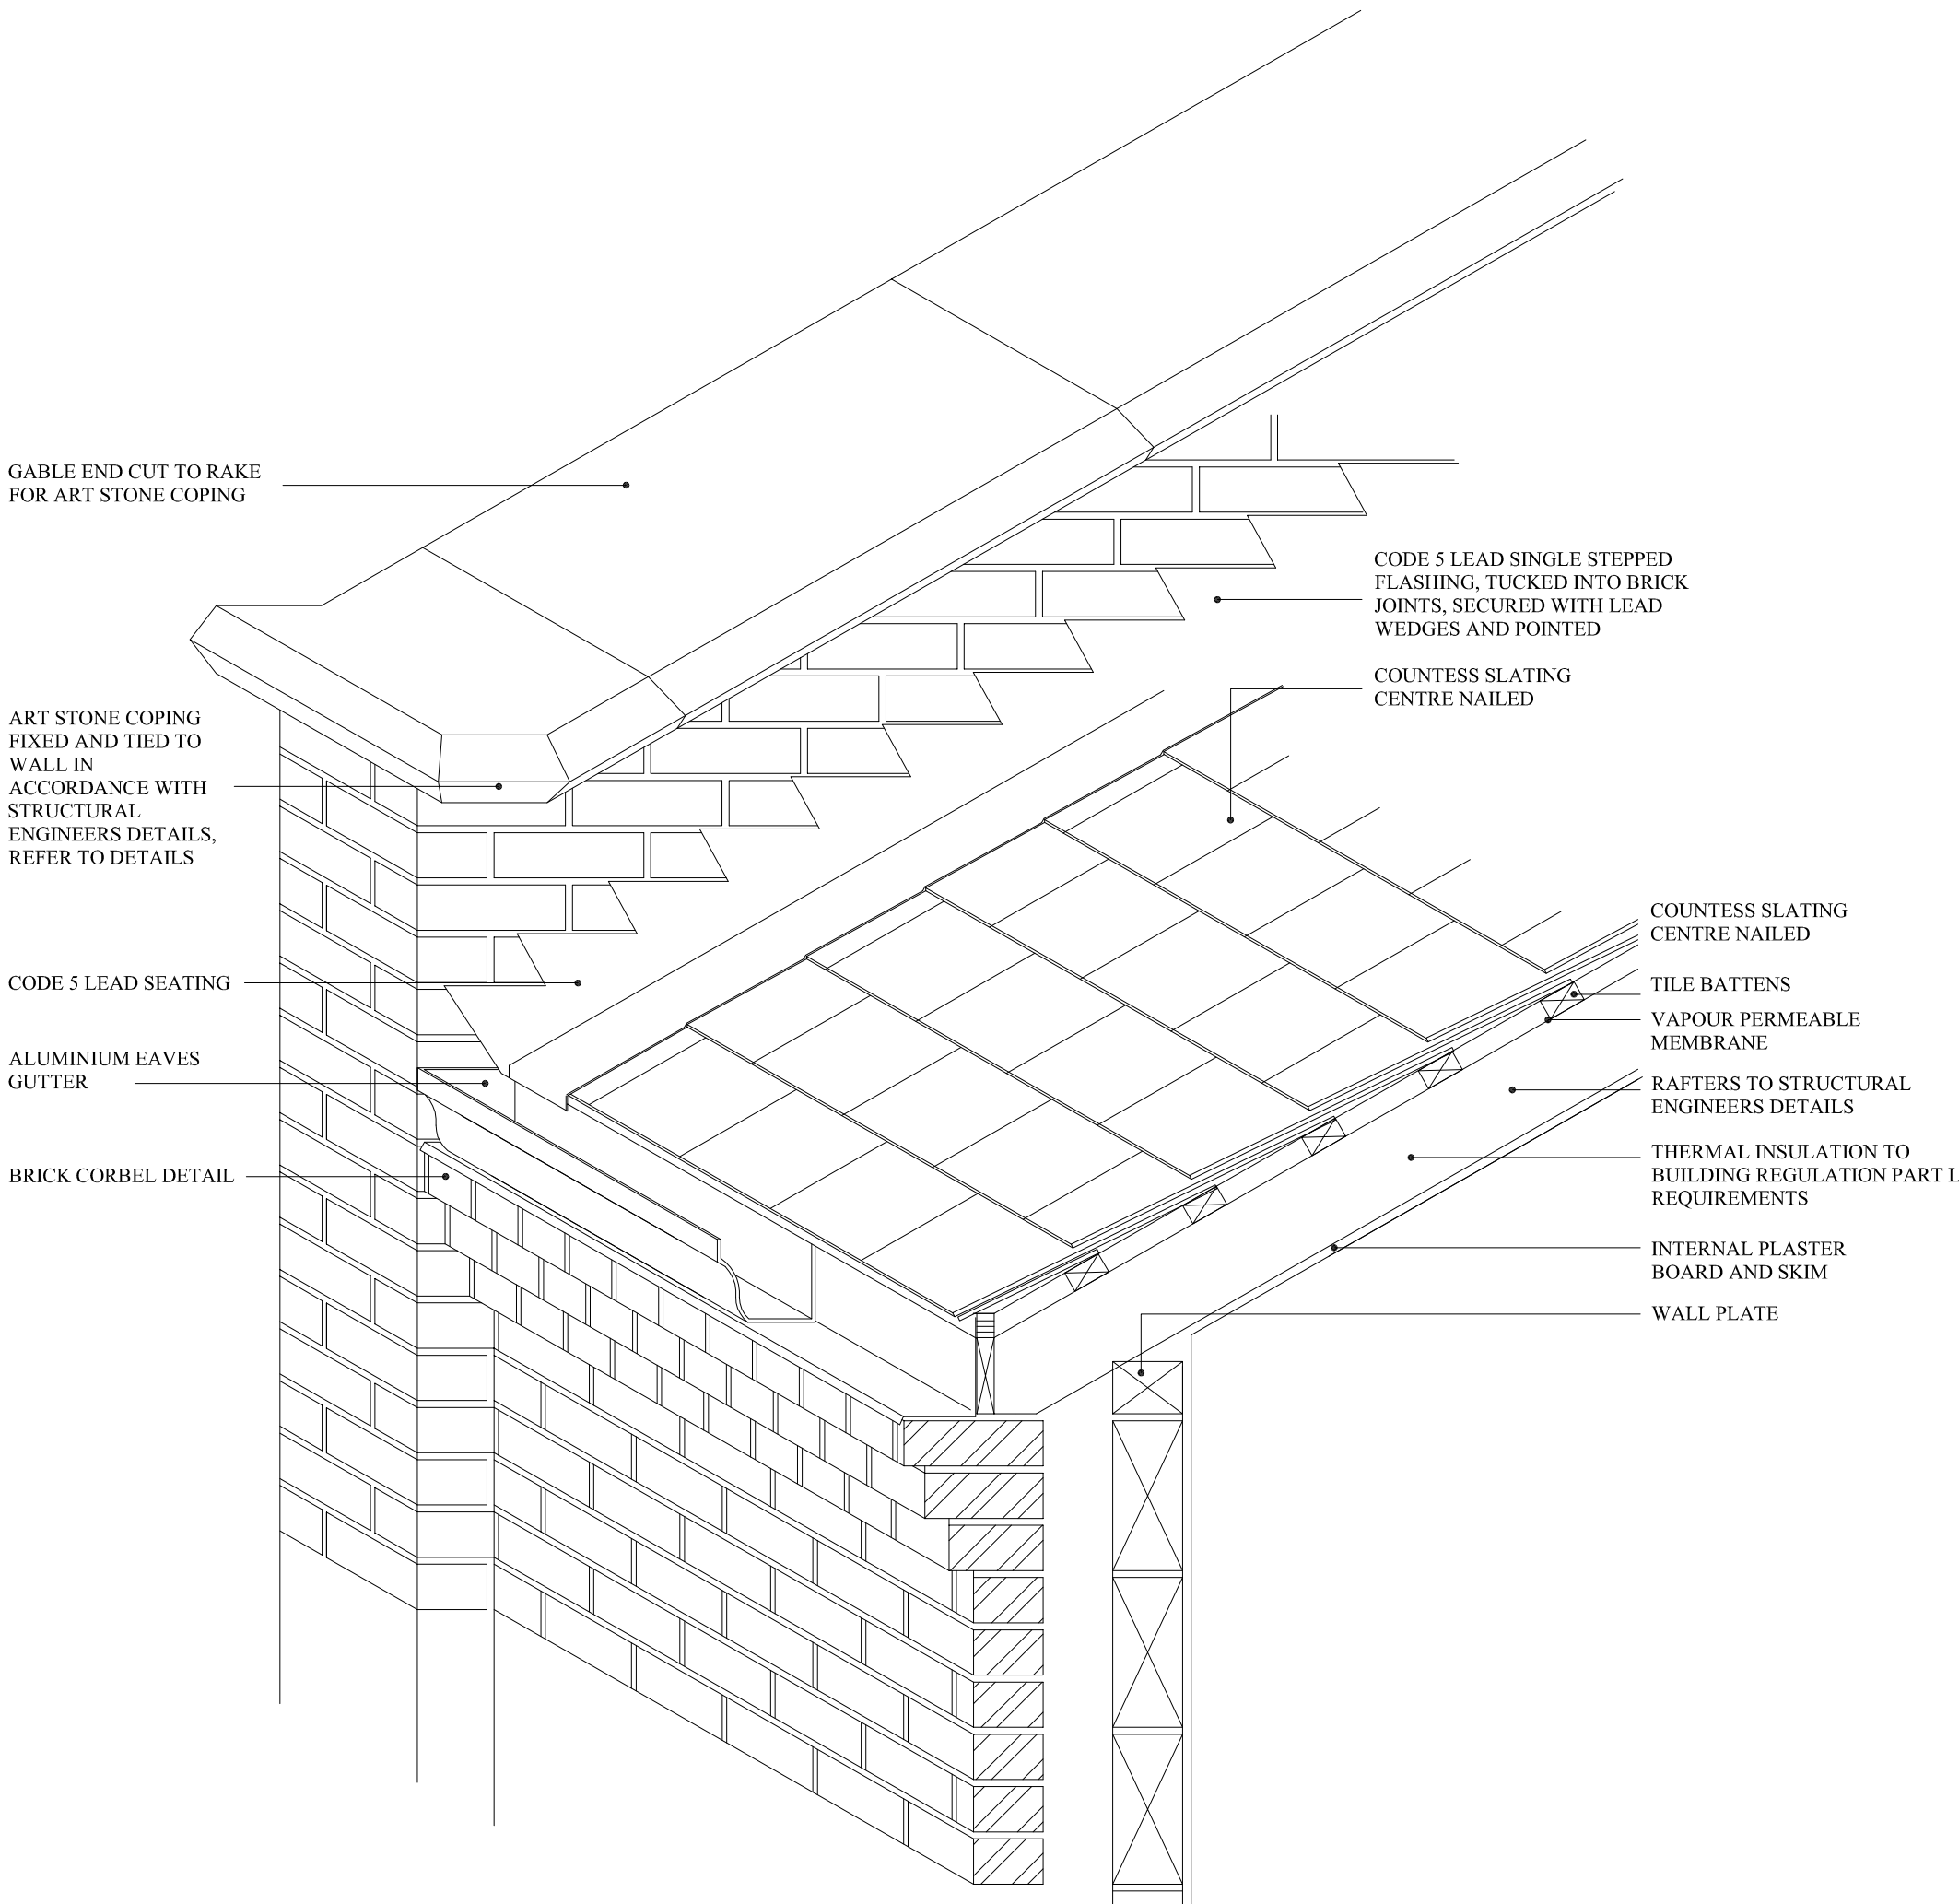

TYPICAL EAVES DETAIL ANCILLARY
BUILDINGS

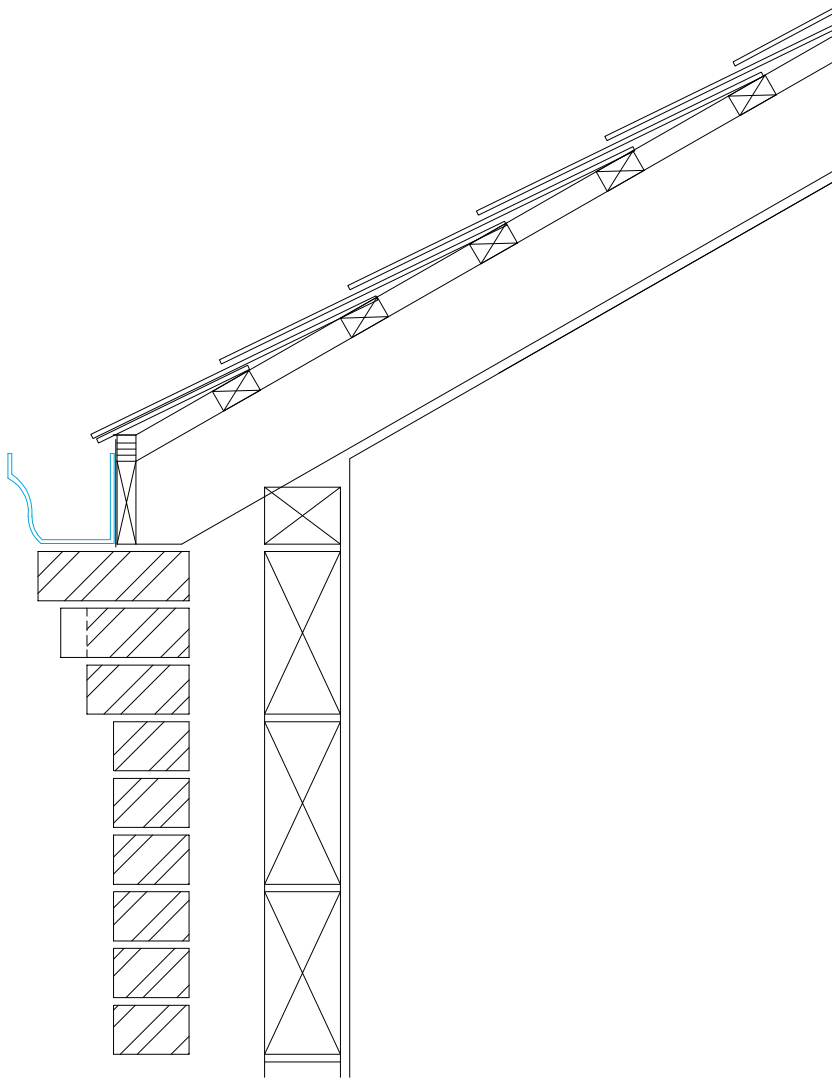

TYPICAL EAVES DETAIL ANCILLARY
BUILDINGS