


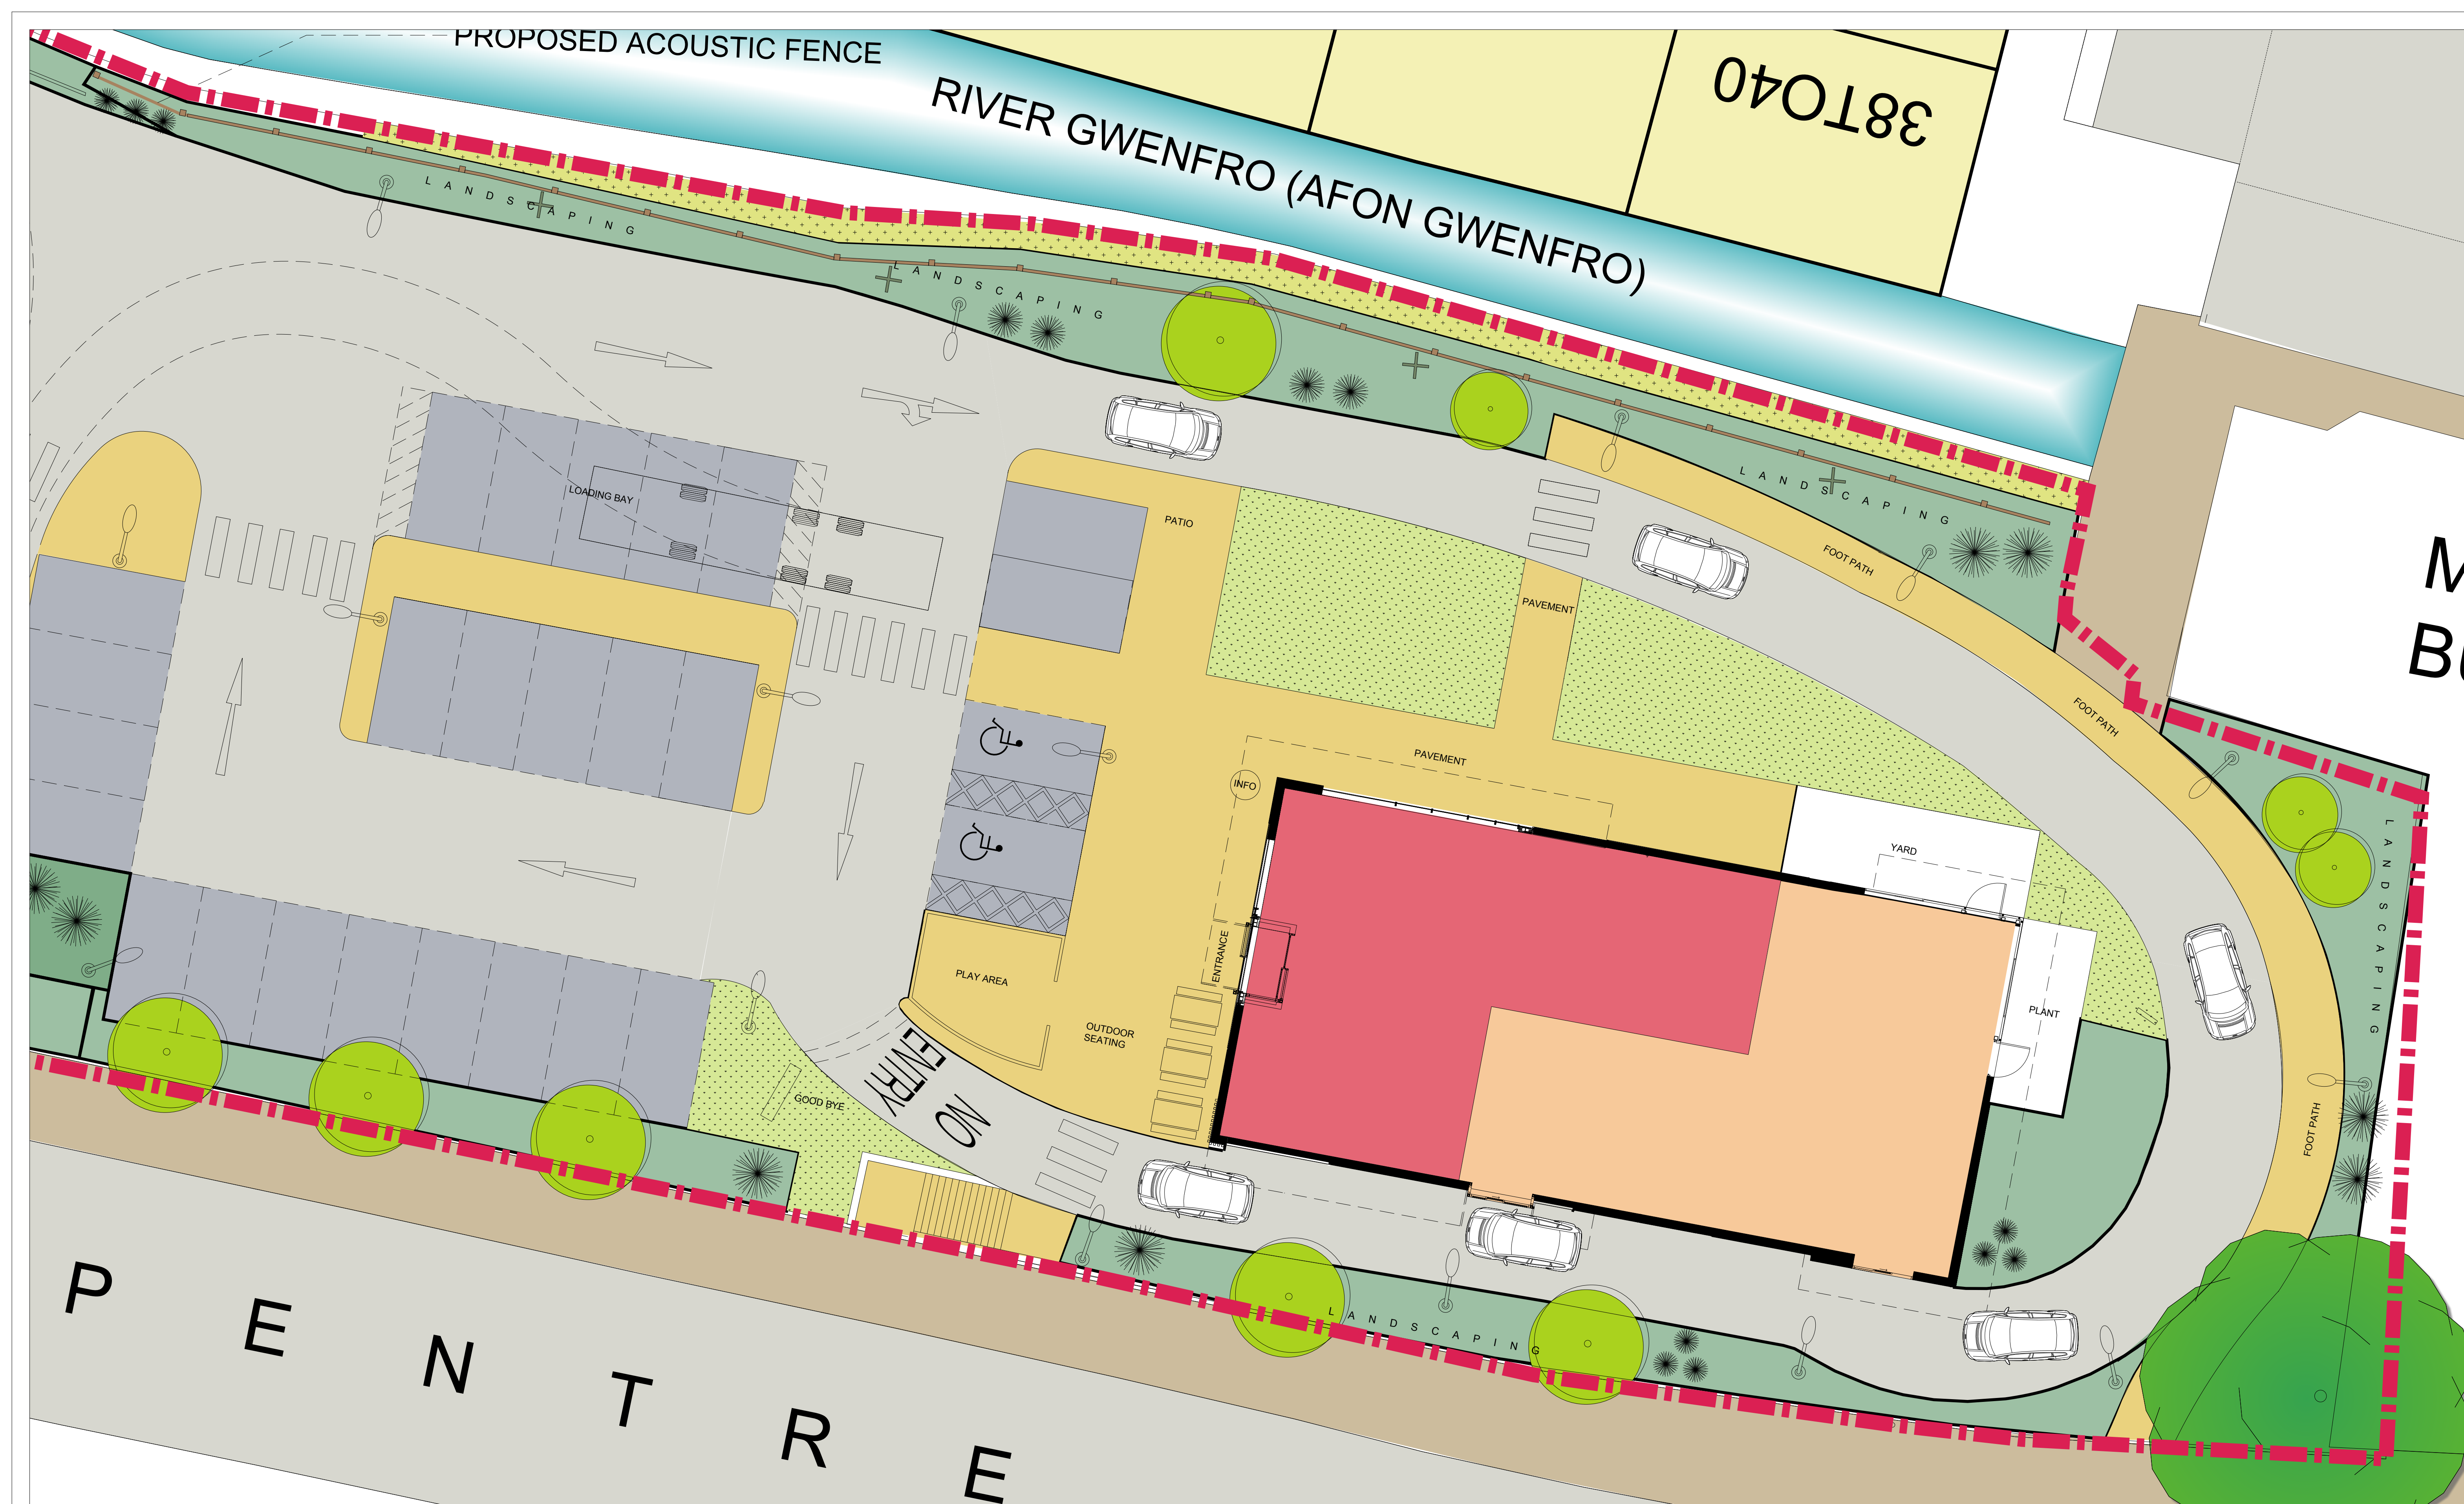

KEY PLAN												 Existing Trees / Group Retained  Existing Path  Proposed Climber Planting												PROJECT ISLAND GREEN DRIVE THRU RESTAURANT WREXHAM												ARCHITECT Chapman Taylor INTERNATIONAL ARCHITECTS MASTERPLANNERS DESIGNERS 10 Eastbourne Terrace London W2 6LG t +44 (0)20 7371 3000 f +44 (0)20 7371 1949 www.chapmantaylor.com												DRAWING TITLE GROUND FLOOR FAST FOOD RESTAURANT LAYOUT	
 Proposed Amenity Trees  Proposed Scrubs with Native Species  B.O.H Area												 Proposed Shrubs  Proposed Amenity Grass/ Landscaping  Customer Area												CLIENT Henderson Retail Warehouse Fund												JOB NUMBER A816/IGW SCALE 1:100@A1 DRAWN BY IMcN FIRST ISSUE JUNE 2015	
 Proposed Car Parking  Proposed Amentity Shrub Planting  Existing Raised Crossovers												 Proposed Path  Proposed Acoustic Fence  Proposed Raised Crossovers																								COMPANY CODE CTL BUILDING / ZONE XXX LEVEL 20 CATEGORY (00) DRAWING No. 2007 REVISION 02	
REV												DATE												INL												DESCRIPTION												CHK												REV												DATE												INL												DESCRIPTION												CHK											