


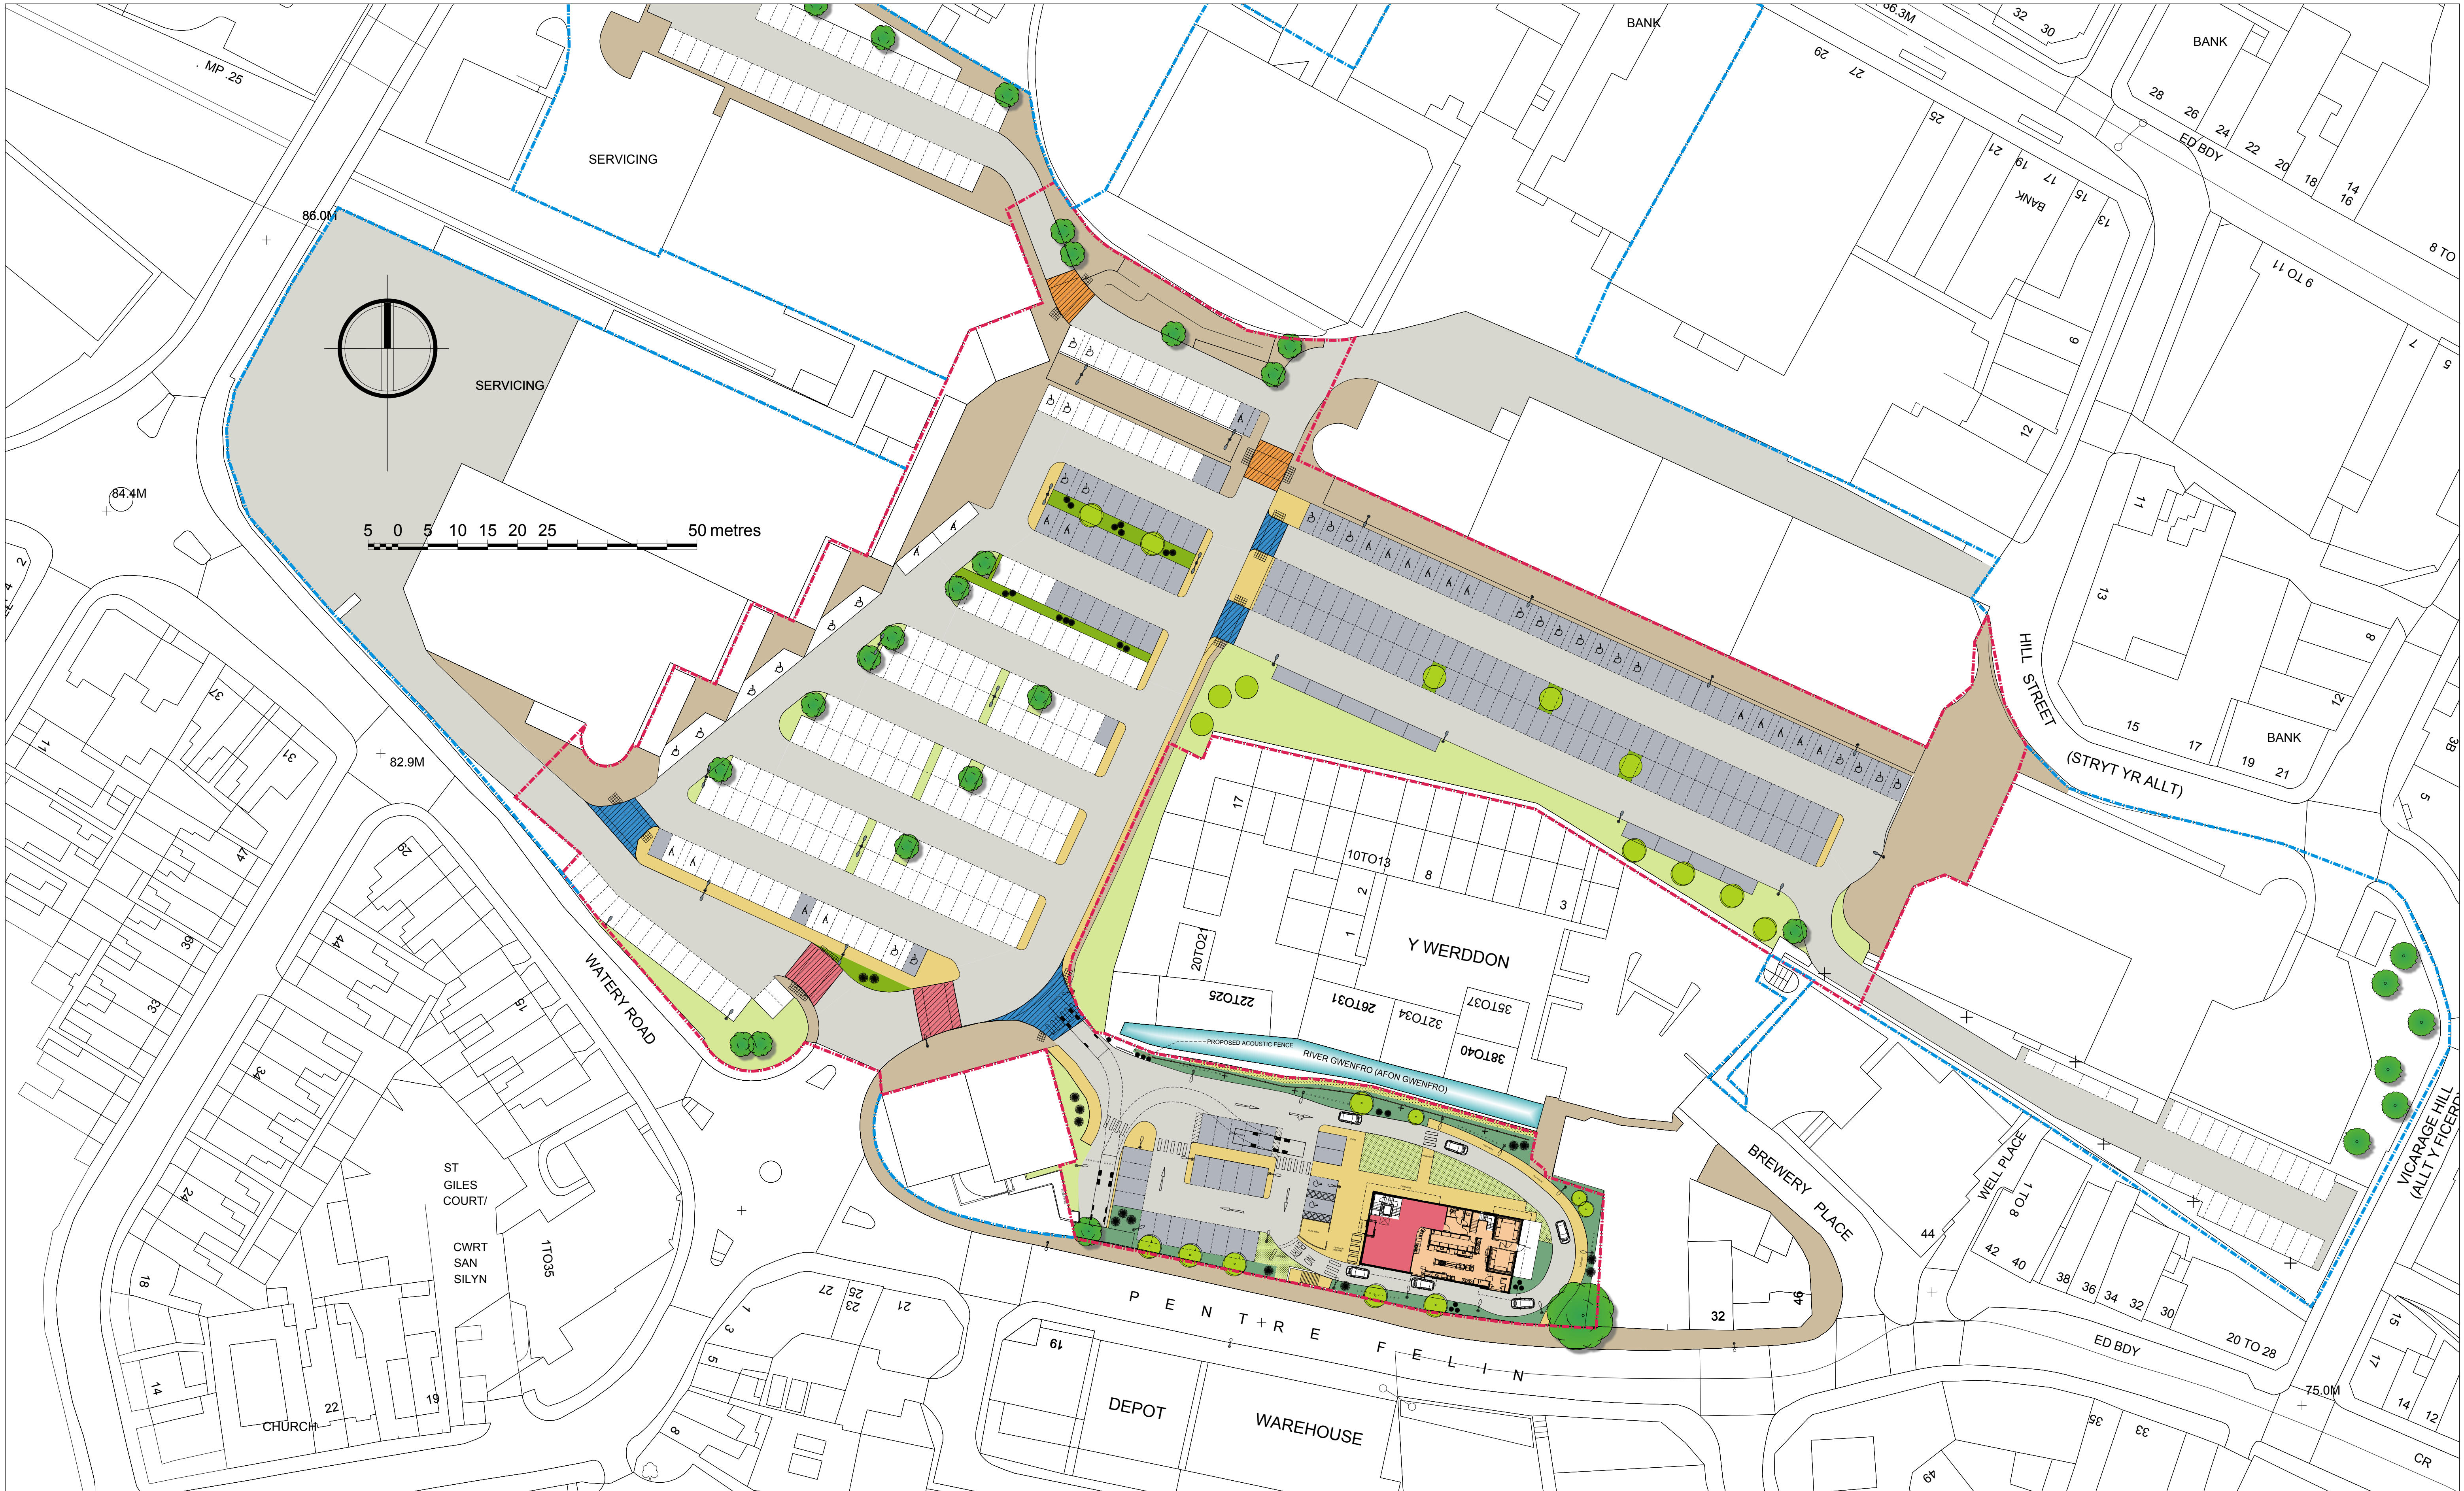

KEY PLAN

NOTES

This drawing must not be scaled. Use figured dimensions.

All dimensions are to be verified and checked on site. Any discrepancies that are, or become apparent should be reported to Chapman Taylor.

Existing Path

New Paving finish

Proposed Car Parking

Existing Car Parking

Proposed Shrubs

Proposed Amenity Trees

Existing Trees / Groups Retained

Proposed Amenity Grass/ Landscaping

Existing Amenity Grass/ Landscaping

B.O.H Area

Customer Area

Proposed Scrubs with Native Species

Existing Raised Crossovers

Proposed Raised Crossovers

Existing to be amended Raised Crossovers

Boundary Line

REV

DATE

INL

DESCRIPTION

CHK

REV

DATE

INL

DESCRIPTION

CHK

PROJECT

ISLAND GREEN
DRIVE THRU RESTAURANT
WREXHAM

CLIENT

Henderson Retail
Warehouse Fund

ARCHITECT

Chapman Taylor
INTERNATIONAL ARCHITECTS | MASTERPLANNING | DESIGNERS
10 Eastbourne Terrace
London W2 6LG
t +44 (0)20 7371 3000
f +44 (0)20 7371 1949
www.chapmantaylor.com

DRAWING TITLE

PROPOSED CAR PARK
LAYOUT

JOB NUMBER

A816/LGW

SCALE

1:500@A1

DRAWN BY

IMCN

FIRST ISSUE

JUNE2015

COMPANY CODE

CTL

BUILDING / ZONE

XXX

LEVEL

00

CATEGORY

00

DRAWING NO.

1004

REVISION

2

PRELIMINARY