


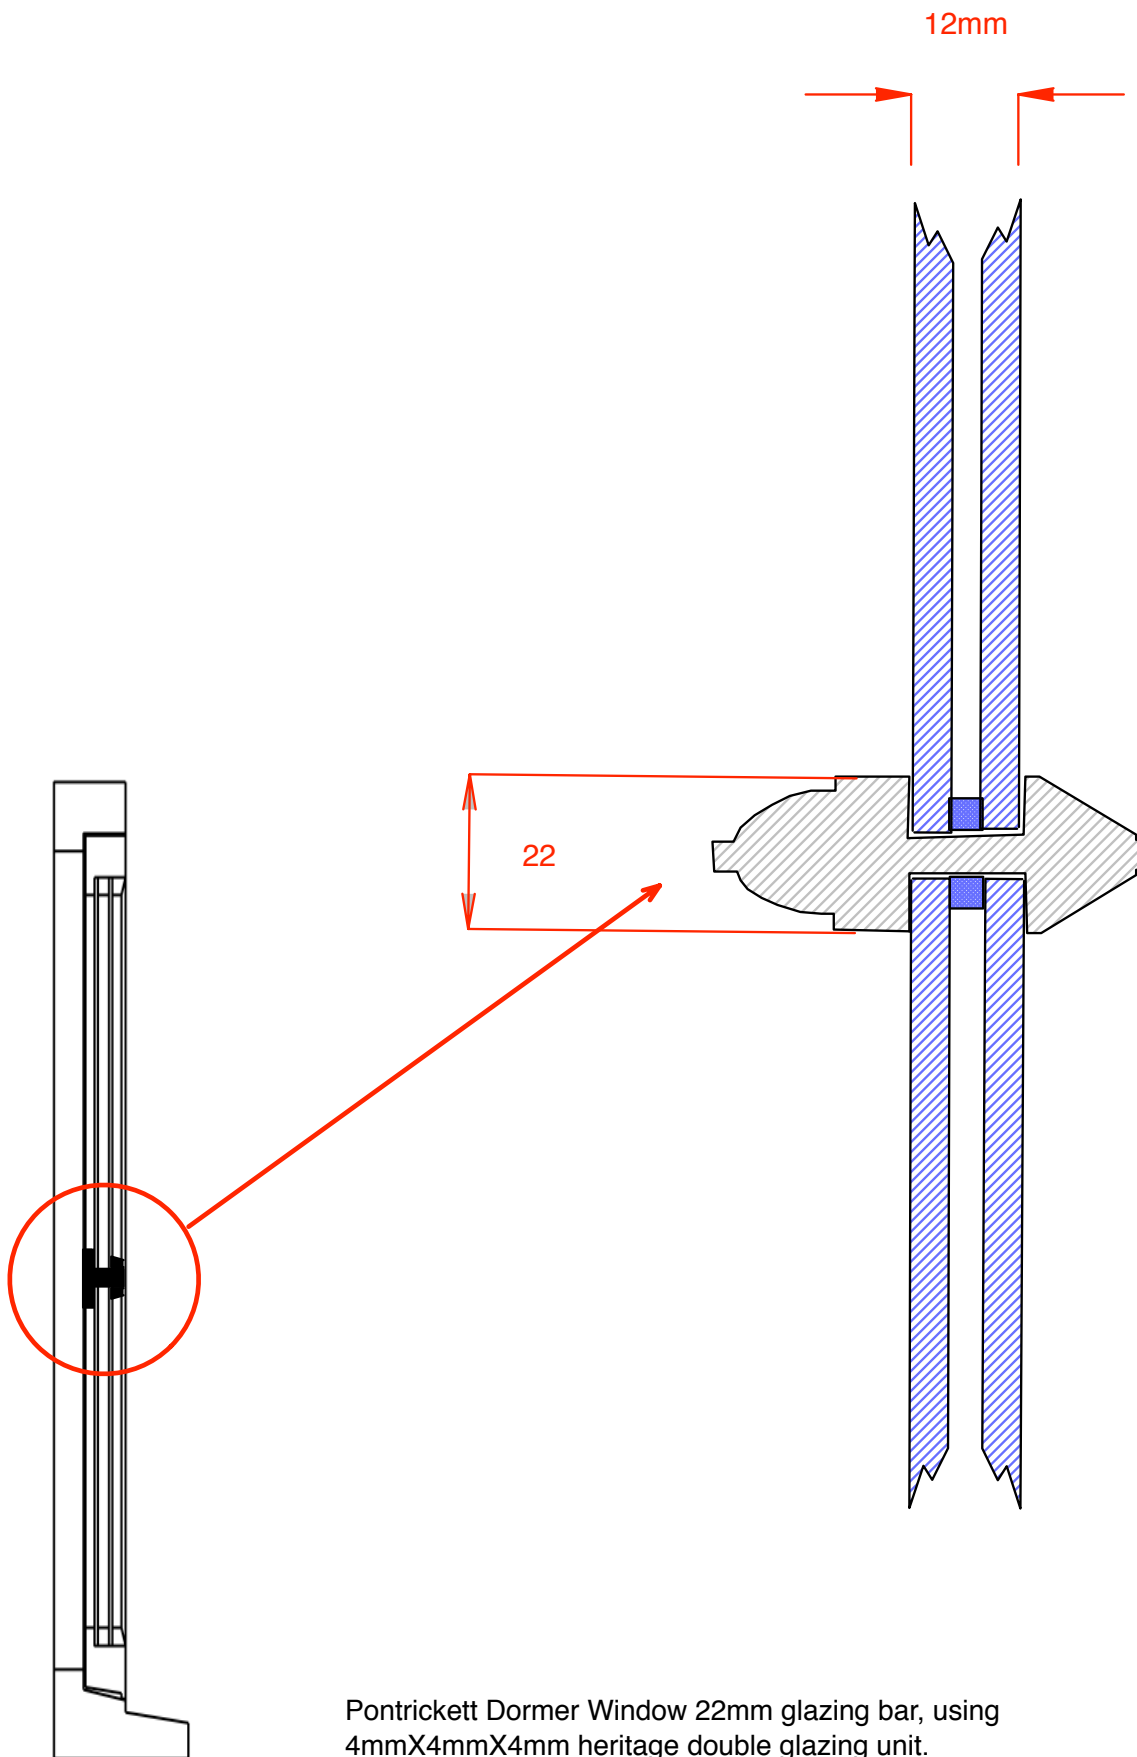

Pontrickett Dormer Window 22mm glazing bar, using
4mmX4mmX4mm heritage double glazing unit.

Drawing not to scale.