
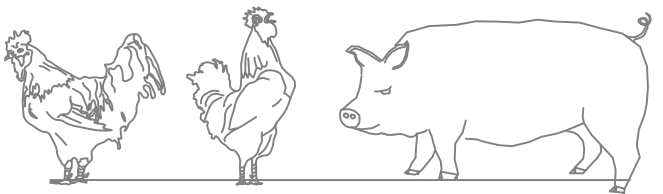


THIS DRAWING IS TO BE READ IN CONJUNCTION
WITH THE SCHEDULE OF WORKS

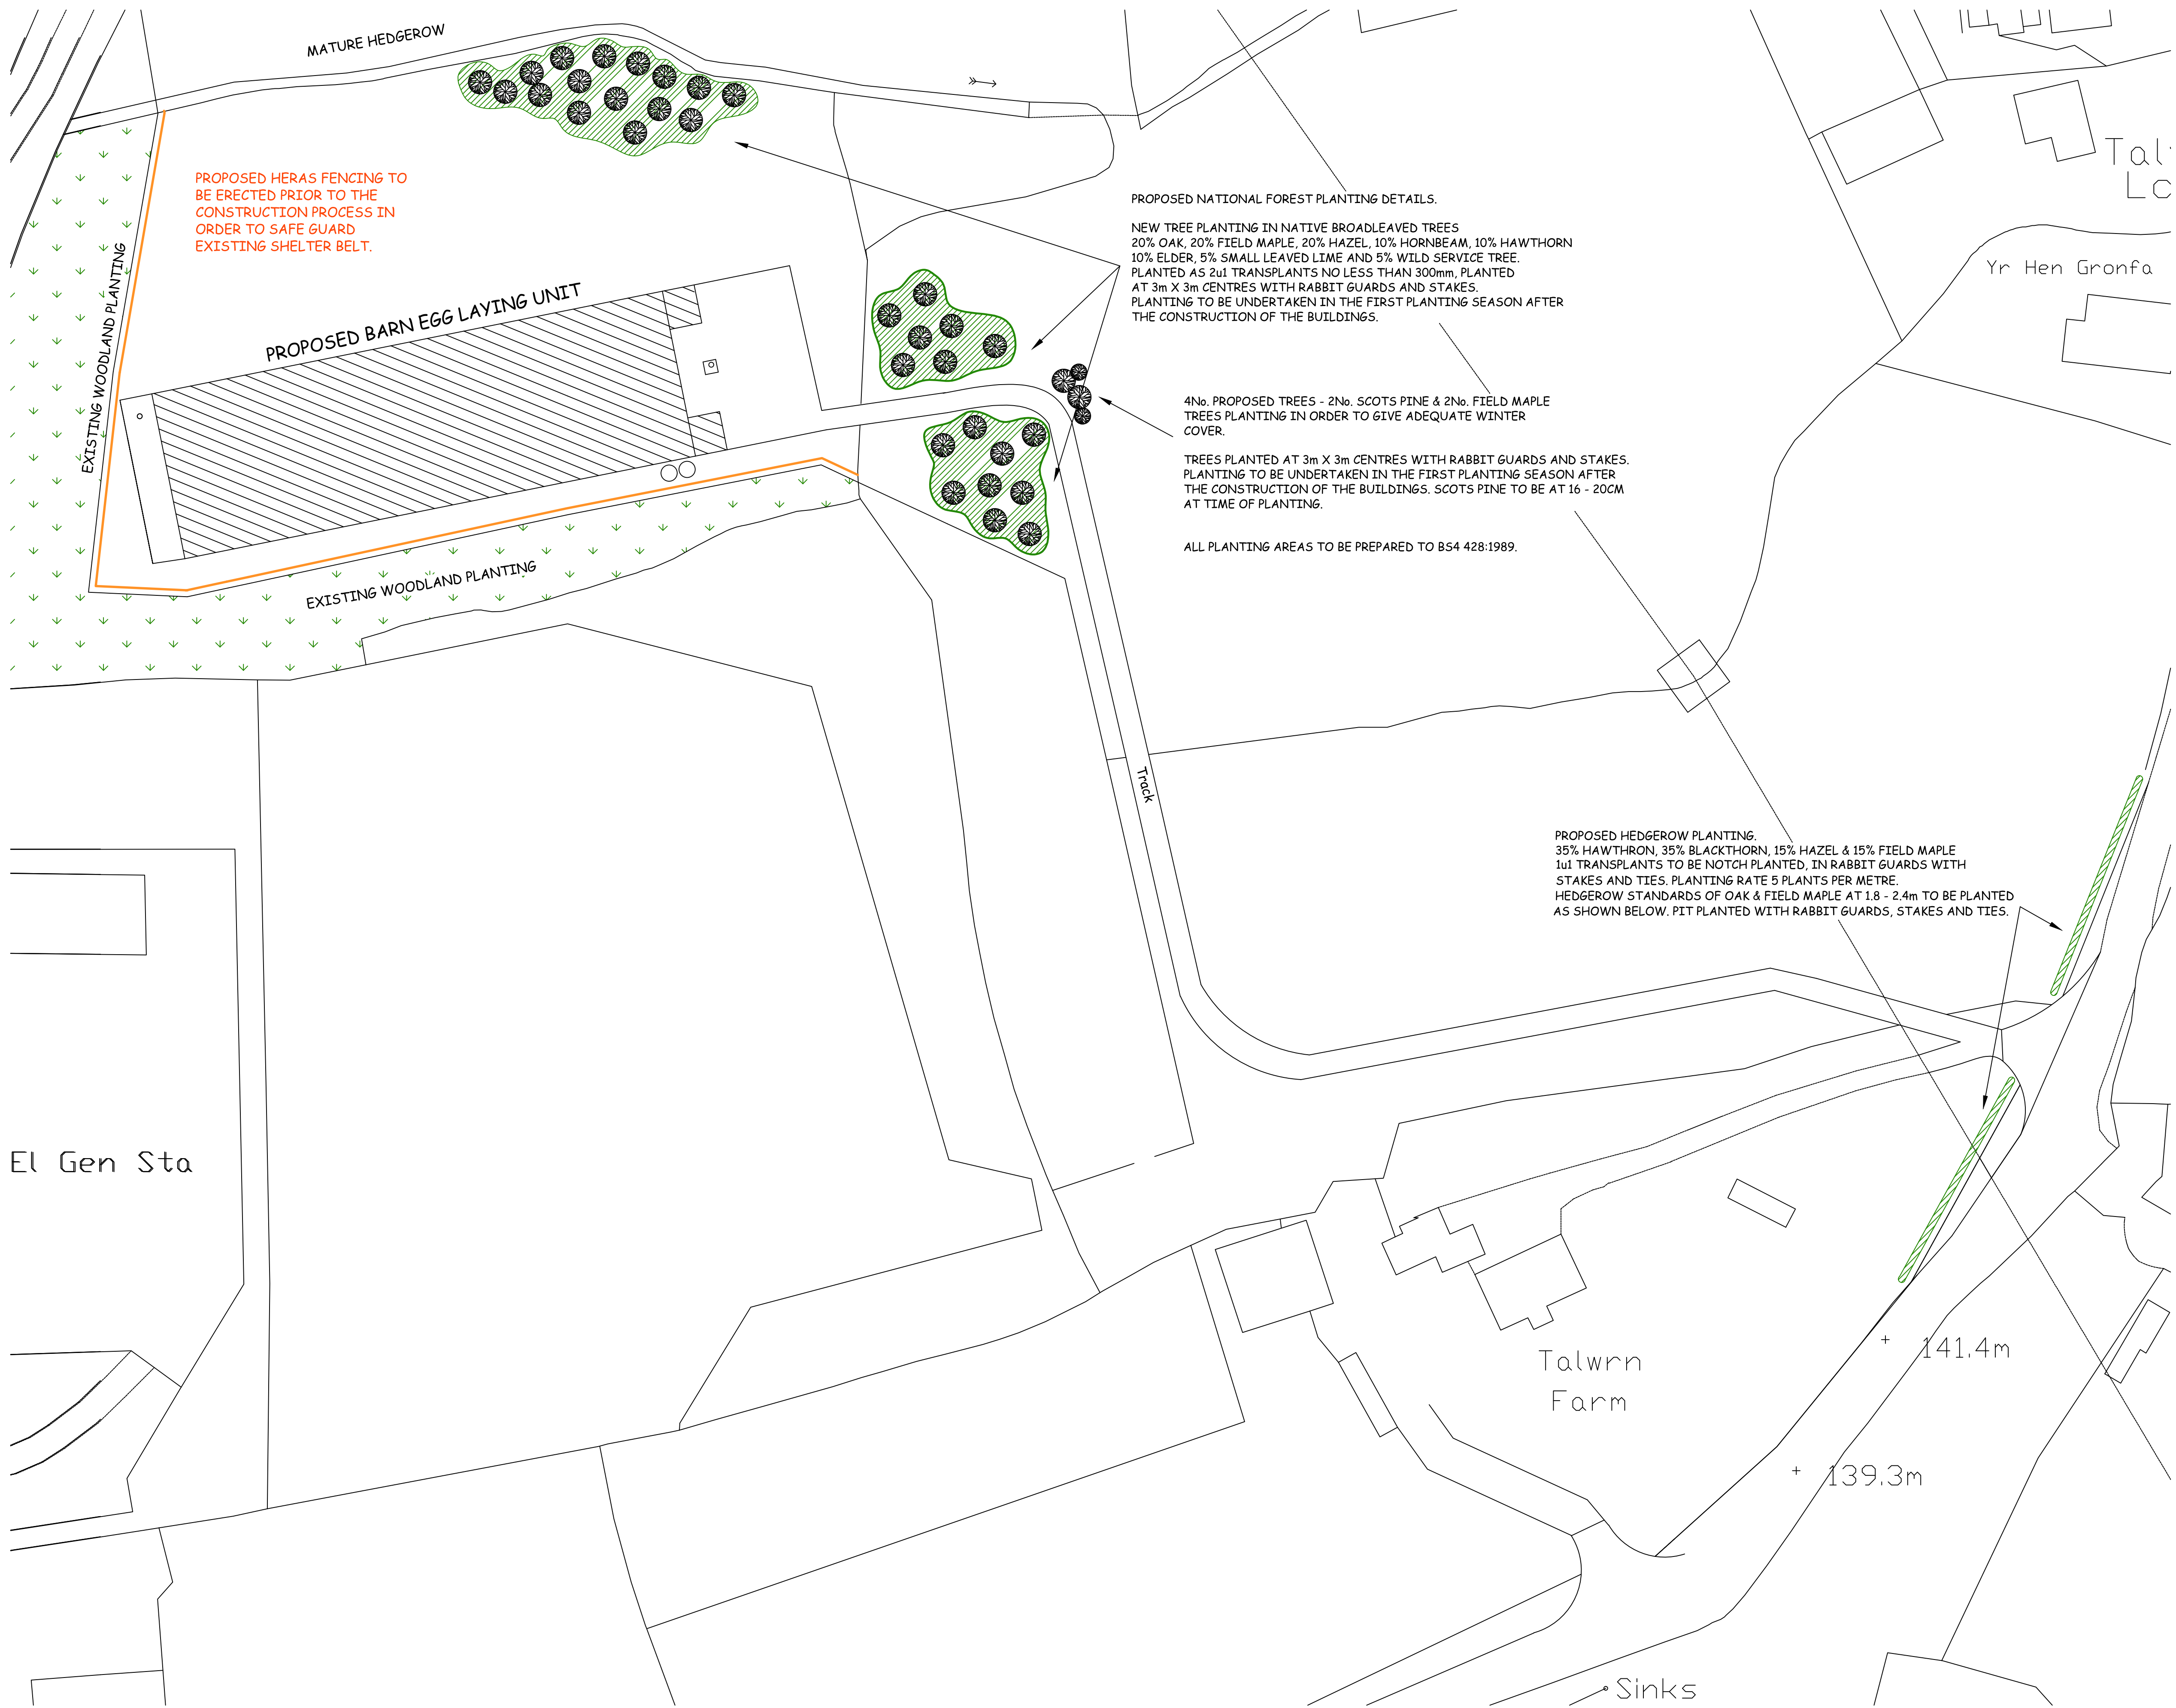

IAN PICK ASSOCIATES LTD
Specialist Agricultural & Rural Planning Consultants

Station Farm Offices
Wansford Road
Nafferton
Driffeld
East Yorkshire
YO25 8NJ

T : 01377 253363
E : mail@ianpick.co.uk
W : www.ianpickassociates.co.uk

CLIENT

D & PJ Molloy
Talwrn Farm
Legacy
Wrexham
LL14 4ER

JOB TITLE

Poultry Rearing Unit

DWG. TITLE

Landscape Plan A1

SCALE

1=500

DRN

SH

DWG. NUMBER

IP/PM/10

DATE

Jan 16

REV

A