


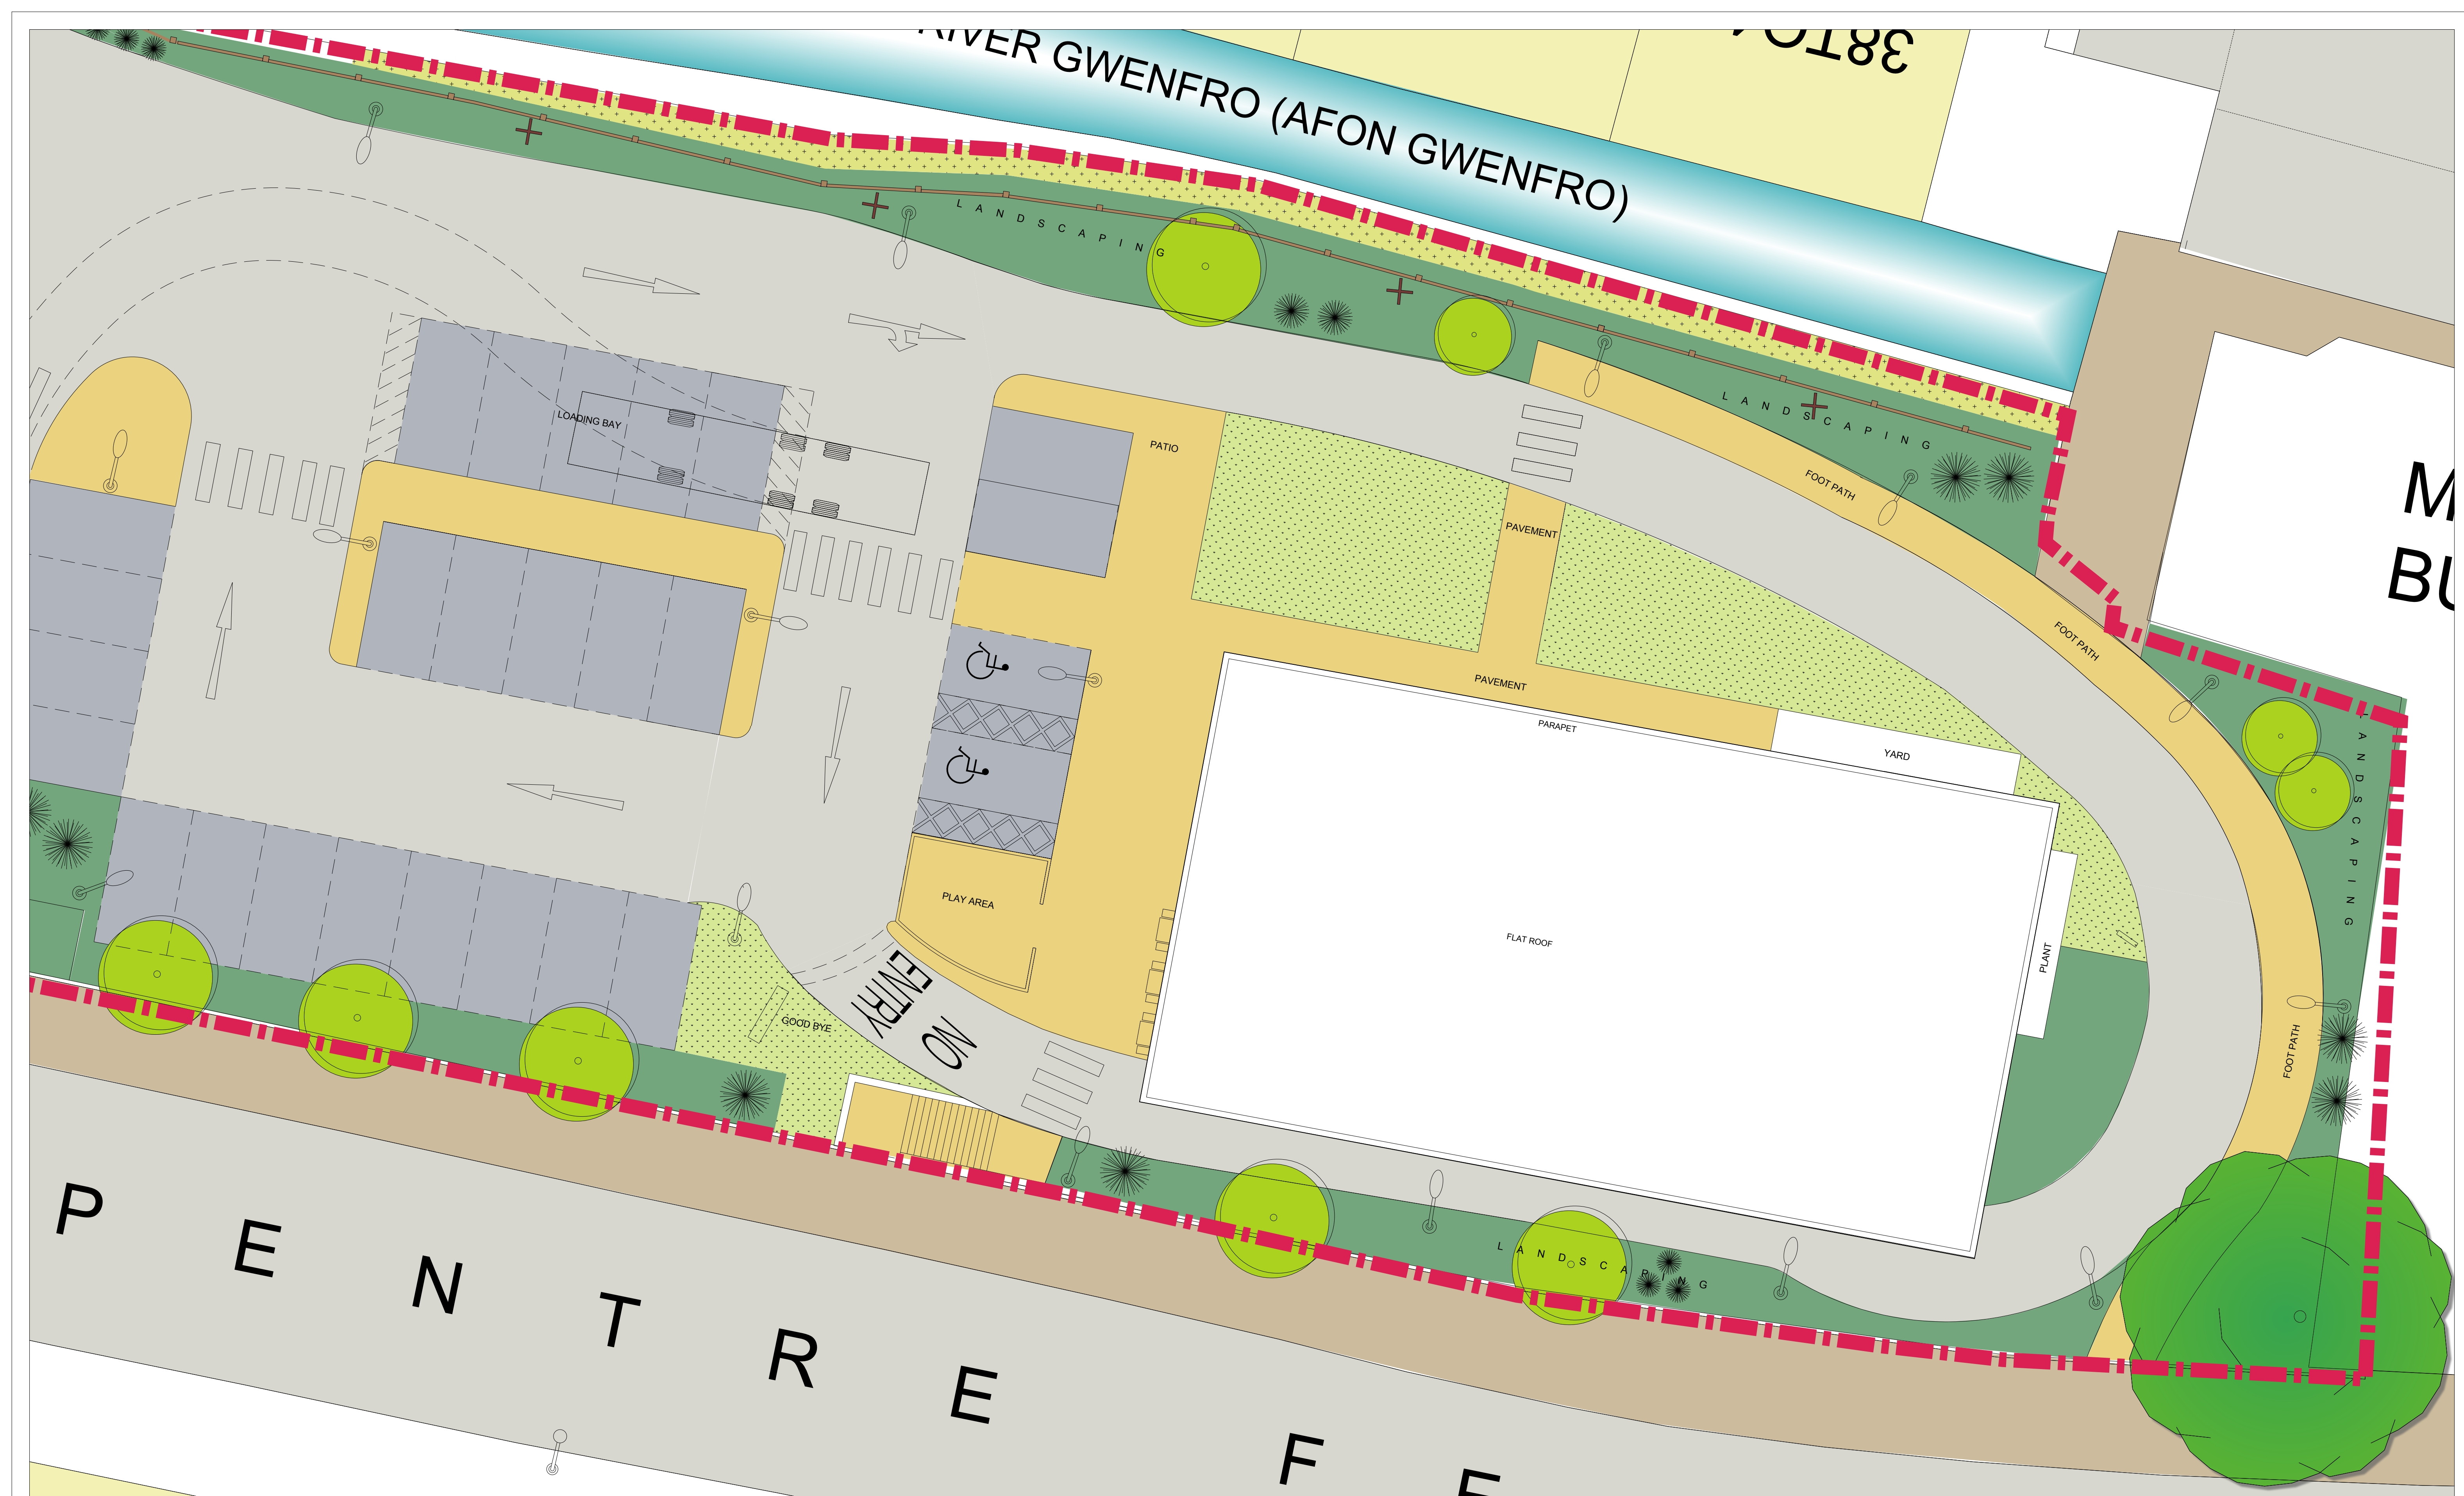

KEY PLAN		Existing Trees / Group Retained		Existing Path		Proposed Climber Planting	
----------	---	---------------------------------	---	---------------	---	---------------------------	--	--	