


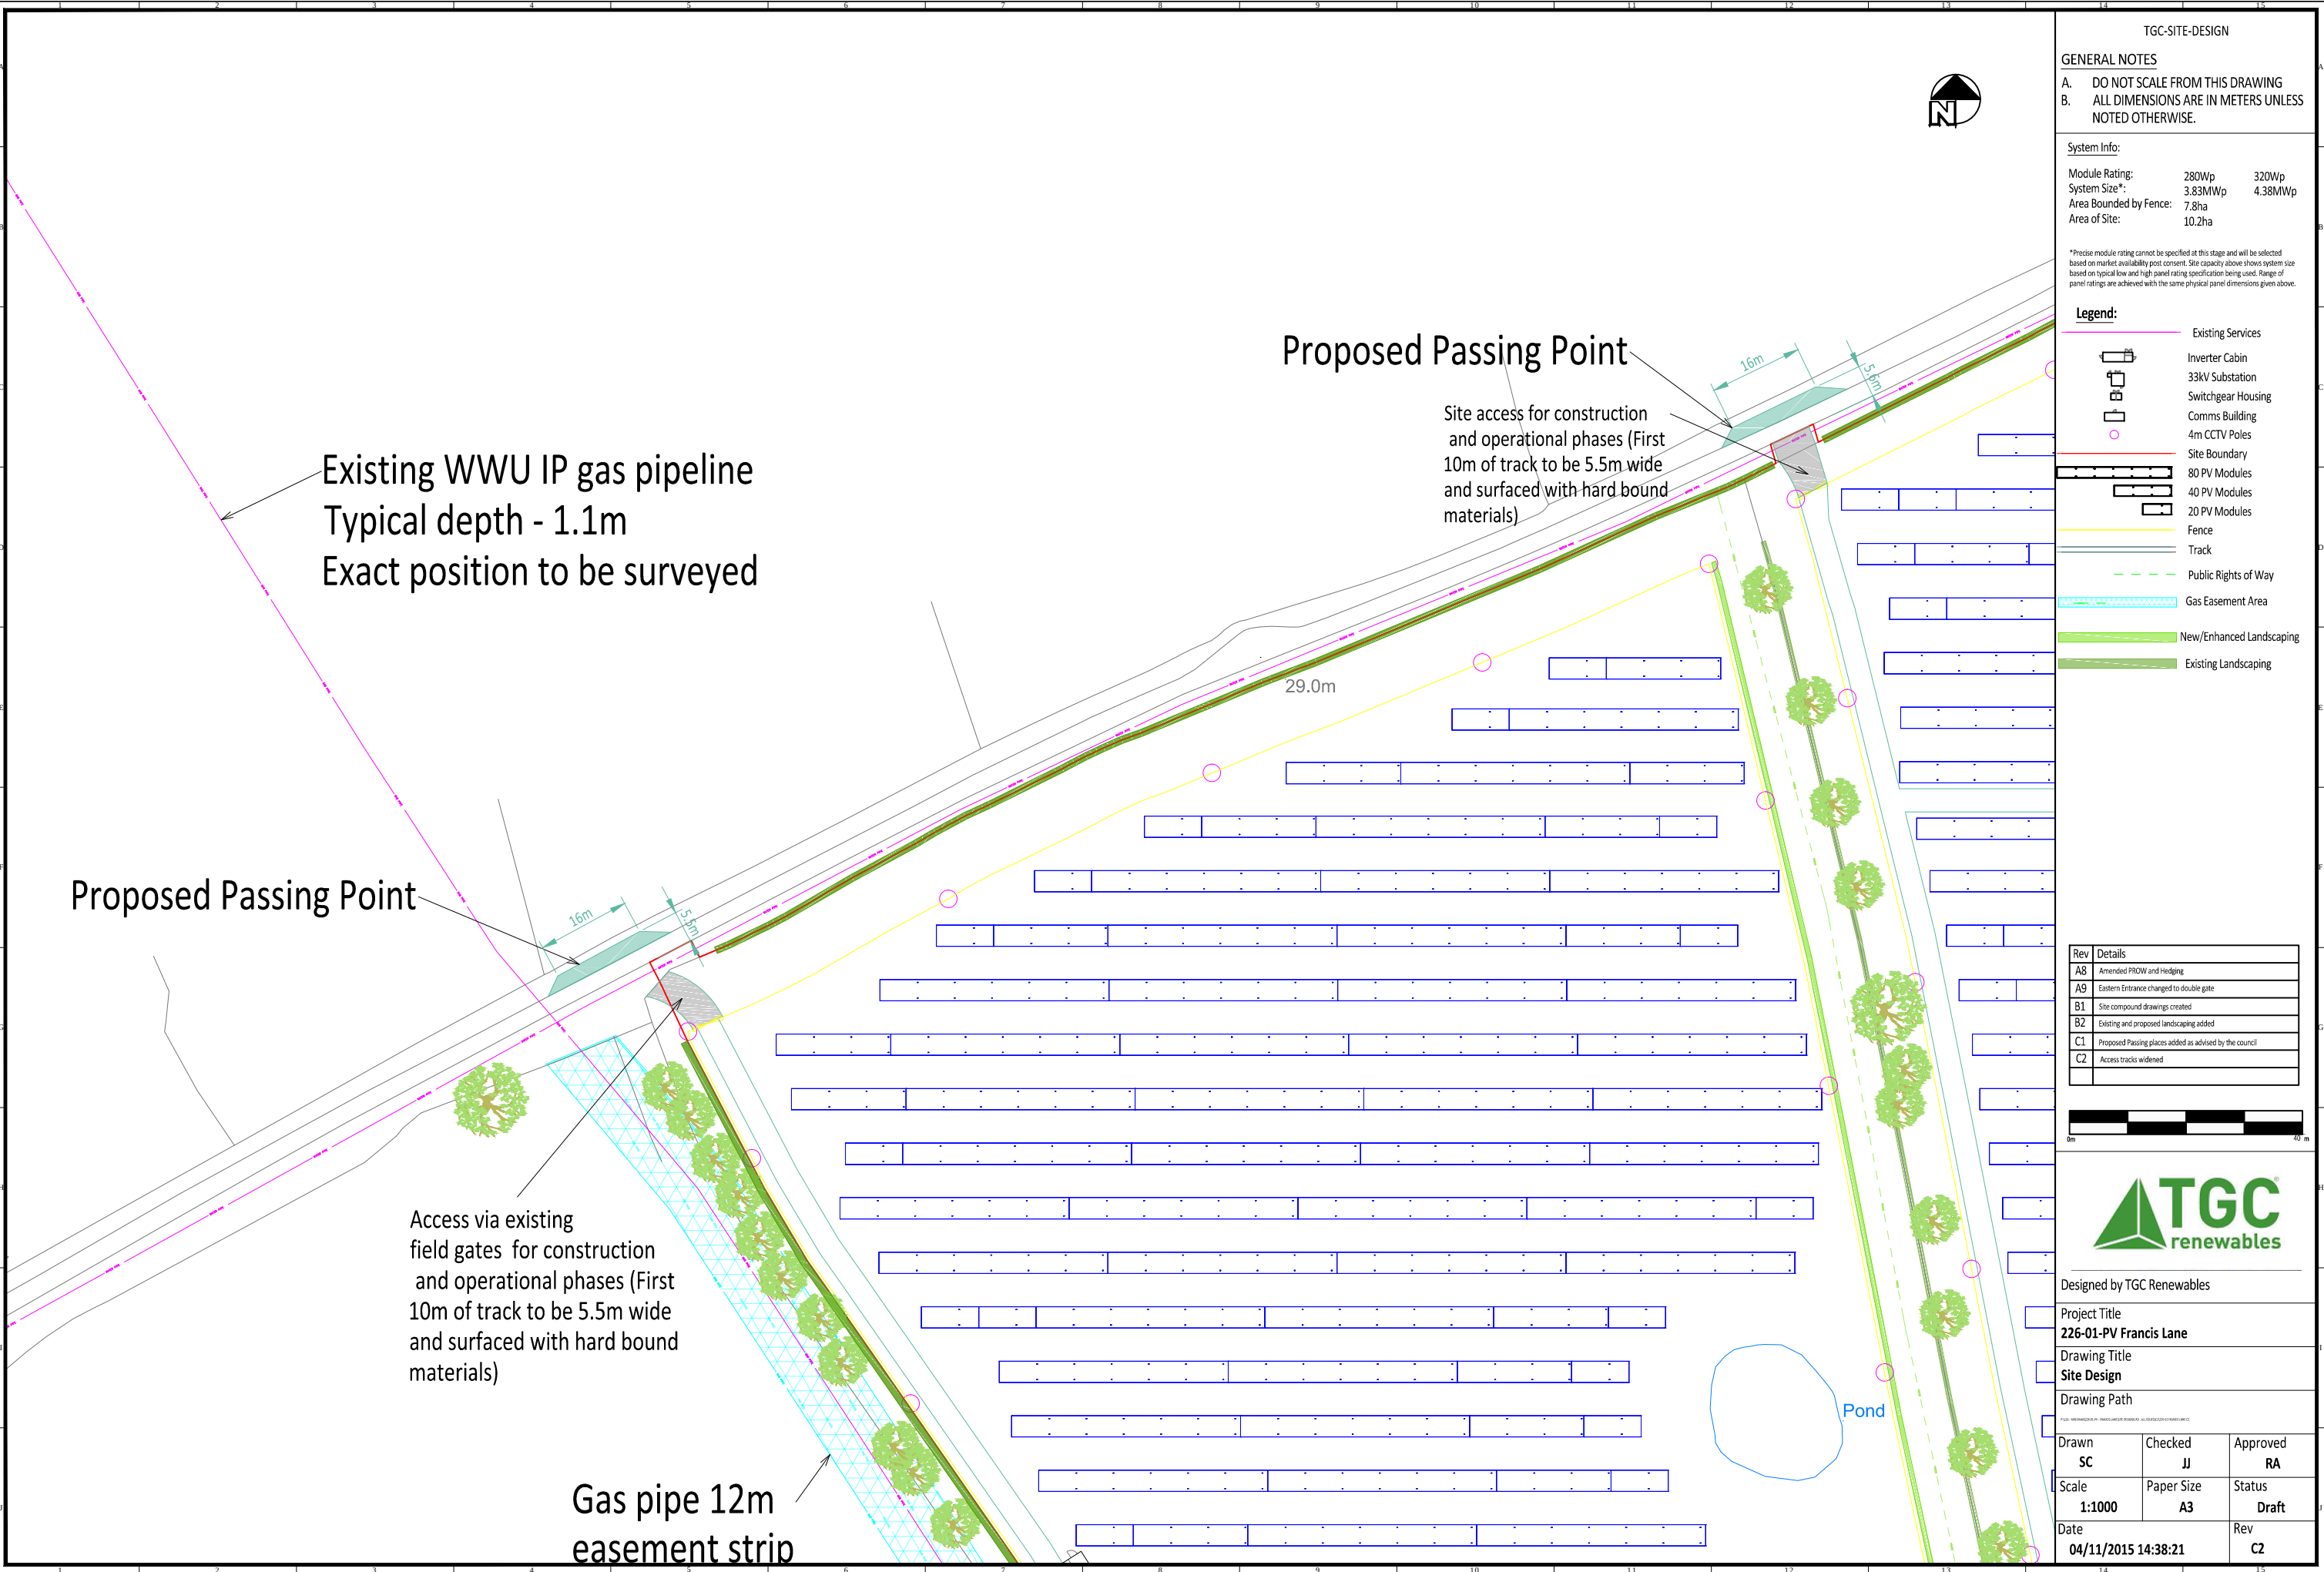

TGC-SITE-DESIGN

GENERAL NOTES

A. DO NOT SCALE FROM THIS DRAWING

B. ALL DIMENSIONS ARE IN METERS UNLESS NOTED OTHERWISE.

System Info:

Module Rating:	280Wp	320Wp
System Size*:	3.83MWp	4.38MWp
Area Bounded by Fence:	7.8ha	
Area of Site:	10.2ha	

*Precise module rating cannot be specified at this stage and will be selected based on market availability post consent. Site capacity above shows system size based on typical low and high panel rating specification being used. Range of panel ratings are achieved with the same physical panel dimensions given above.

- Legend:
- Existing Services
 - Inverter Cabin
 - 33kV Substation
 - Switchgear Housing
 - Comms Building
 - 4m CCTV Poles
 - Site Boundary
 - 80 PV Modules
 - 40 PV Modules
 - 20 PV Modules
 - Fence
 - Track
 - Public Rights of Way
 - Gas Easement Area
 - New/Enhanced Landscaping
 - Existing Landscaping

Rev	Details
A8	Amended PROW and Hedging
A9	Eastern Entrance changed to double gate
B1	Site compound drawings created
B2	Existing and proposed landscaping added
C1	Proposed Passing places added as advised by the council
C2	Access tracks widened



Designed by TGC Renewables

Project Title	226-01-PV Francis Lane	
Drawing Title	Site Design	
Drawing Path		
Drawn	Checked	Approved
SC	JJ	RA
Scale	Paper Size	Status
1:1000	A3	Draft
Date	Rev	
04/11/2015 14:38:21	C2	