


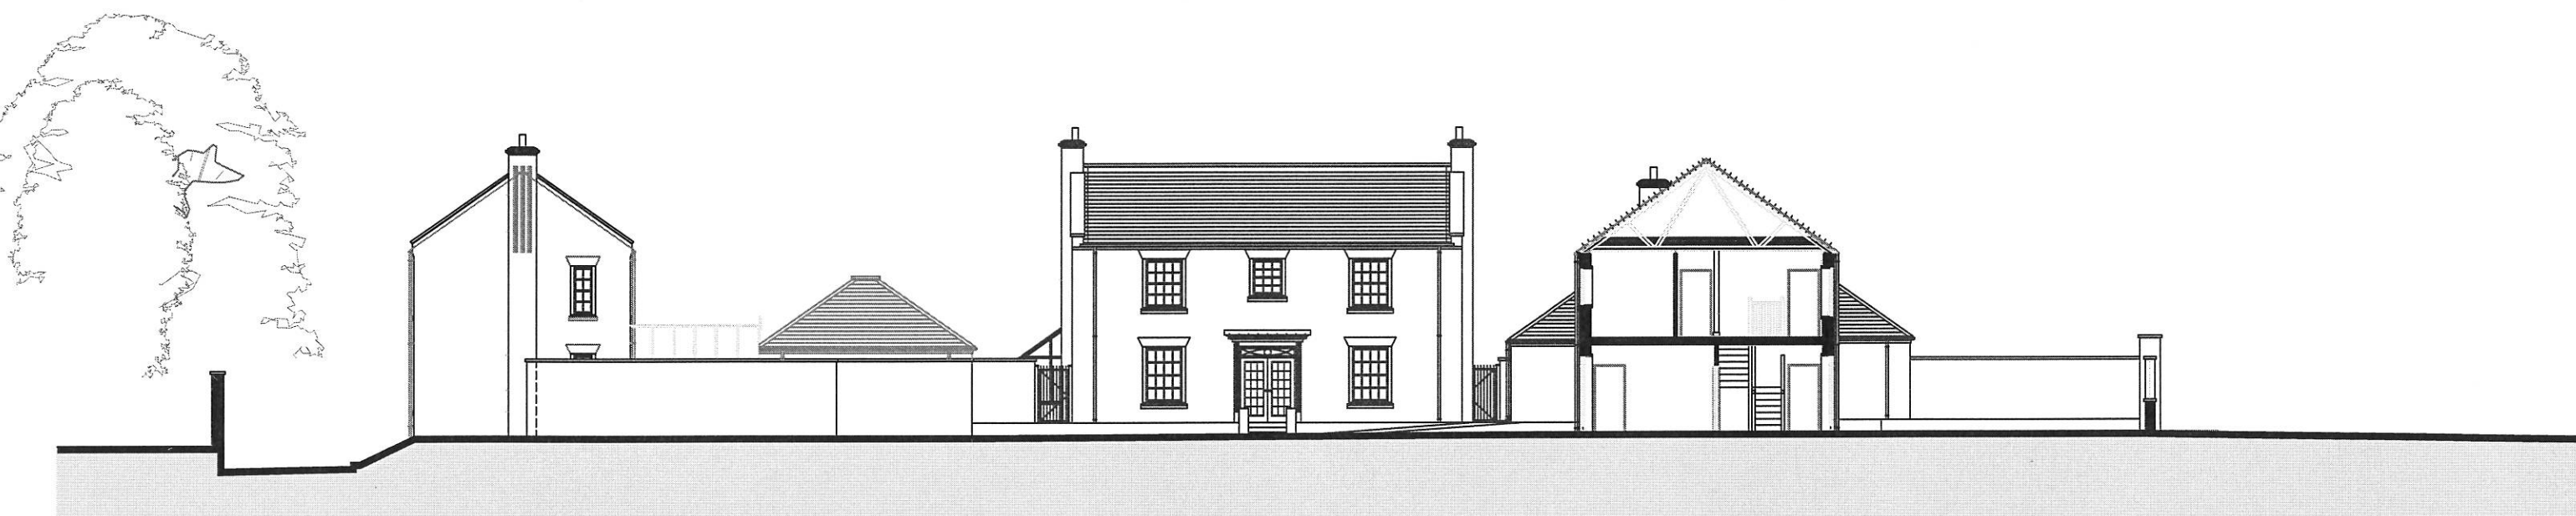

UNIT 1

UNIT 2

UNIT 3

PROPOSED SECTION E-E VIEWING WESTWARDS

E



UNIT 5

UNIT 6

UNIT 7

PROPOSED SECTION C-C VIEWING EAST

C