


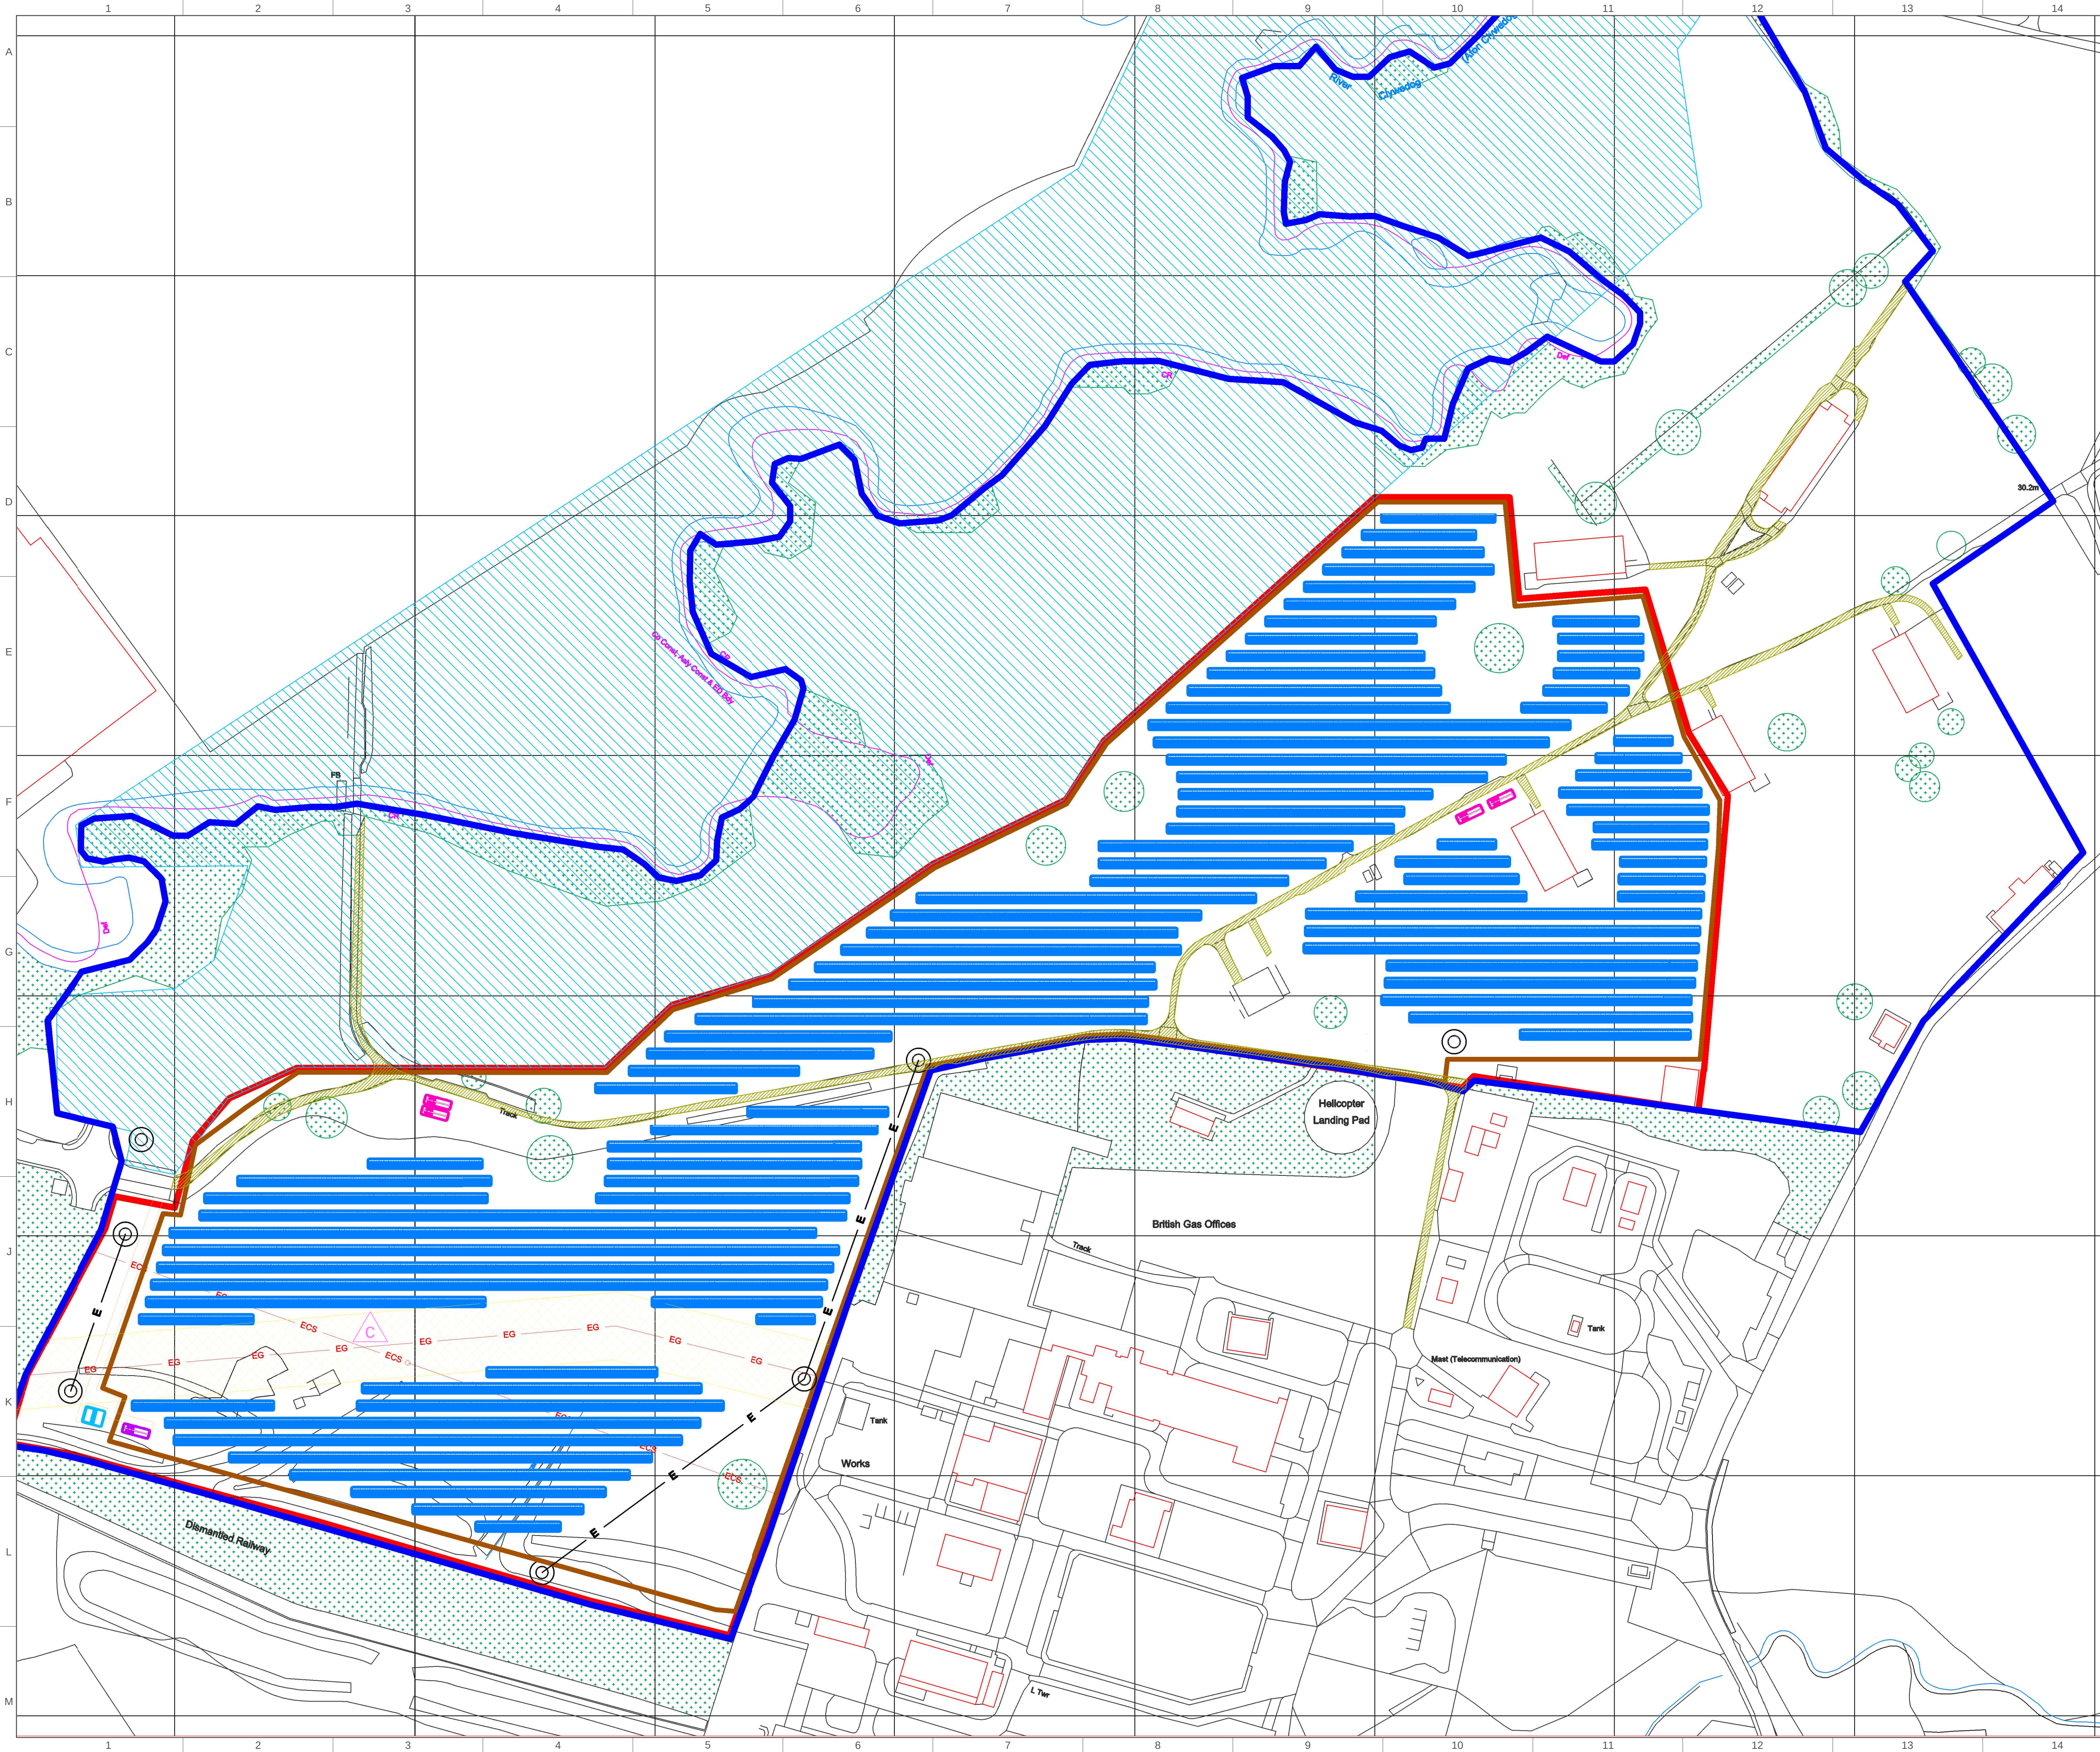

KEY

- PROPERTY BOUNDARY
- PROPOSED DEVELOPMENT BOUNDARY
- PERIMETER FENCE
- EG EXISTING GAS
- ECS EXISTING SEWAGE
- PV PANELS
- DNO BUILDING
- CSS
- INVERTER

C	10.06.15	UNDERGROUND SERVICES ADDED TO LAYOUT (SHT 01: 3K)
B	09.06.15	DEVELOPMENT BOUNDARY MODIFIED (SHT 01: J1)
A	17.04.15	BOUNDARY MODIFIED FOR ACCESS
REV	DATE	COMMENTS

WILLIAMS
MR WILLIAMS
BEDWELL ROAD
WREXHAM
LL13 0UT

SOLAR VENTURES
UNITS 7 & 8 ISLAND TRADE PARK
AVONMOUTH
BRISTOL
BS11 9FB
TEL: +44 (0) 1172 446544



DRAWN BY M.MURPHY
DATE 13/04/2015



SOLAR
VENTURES

TITLE SITE LOCATION PLAN
PROPOSED