


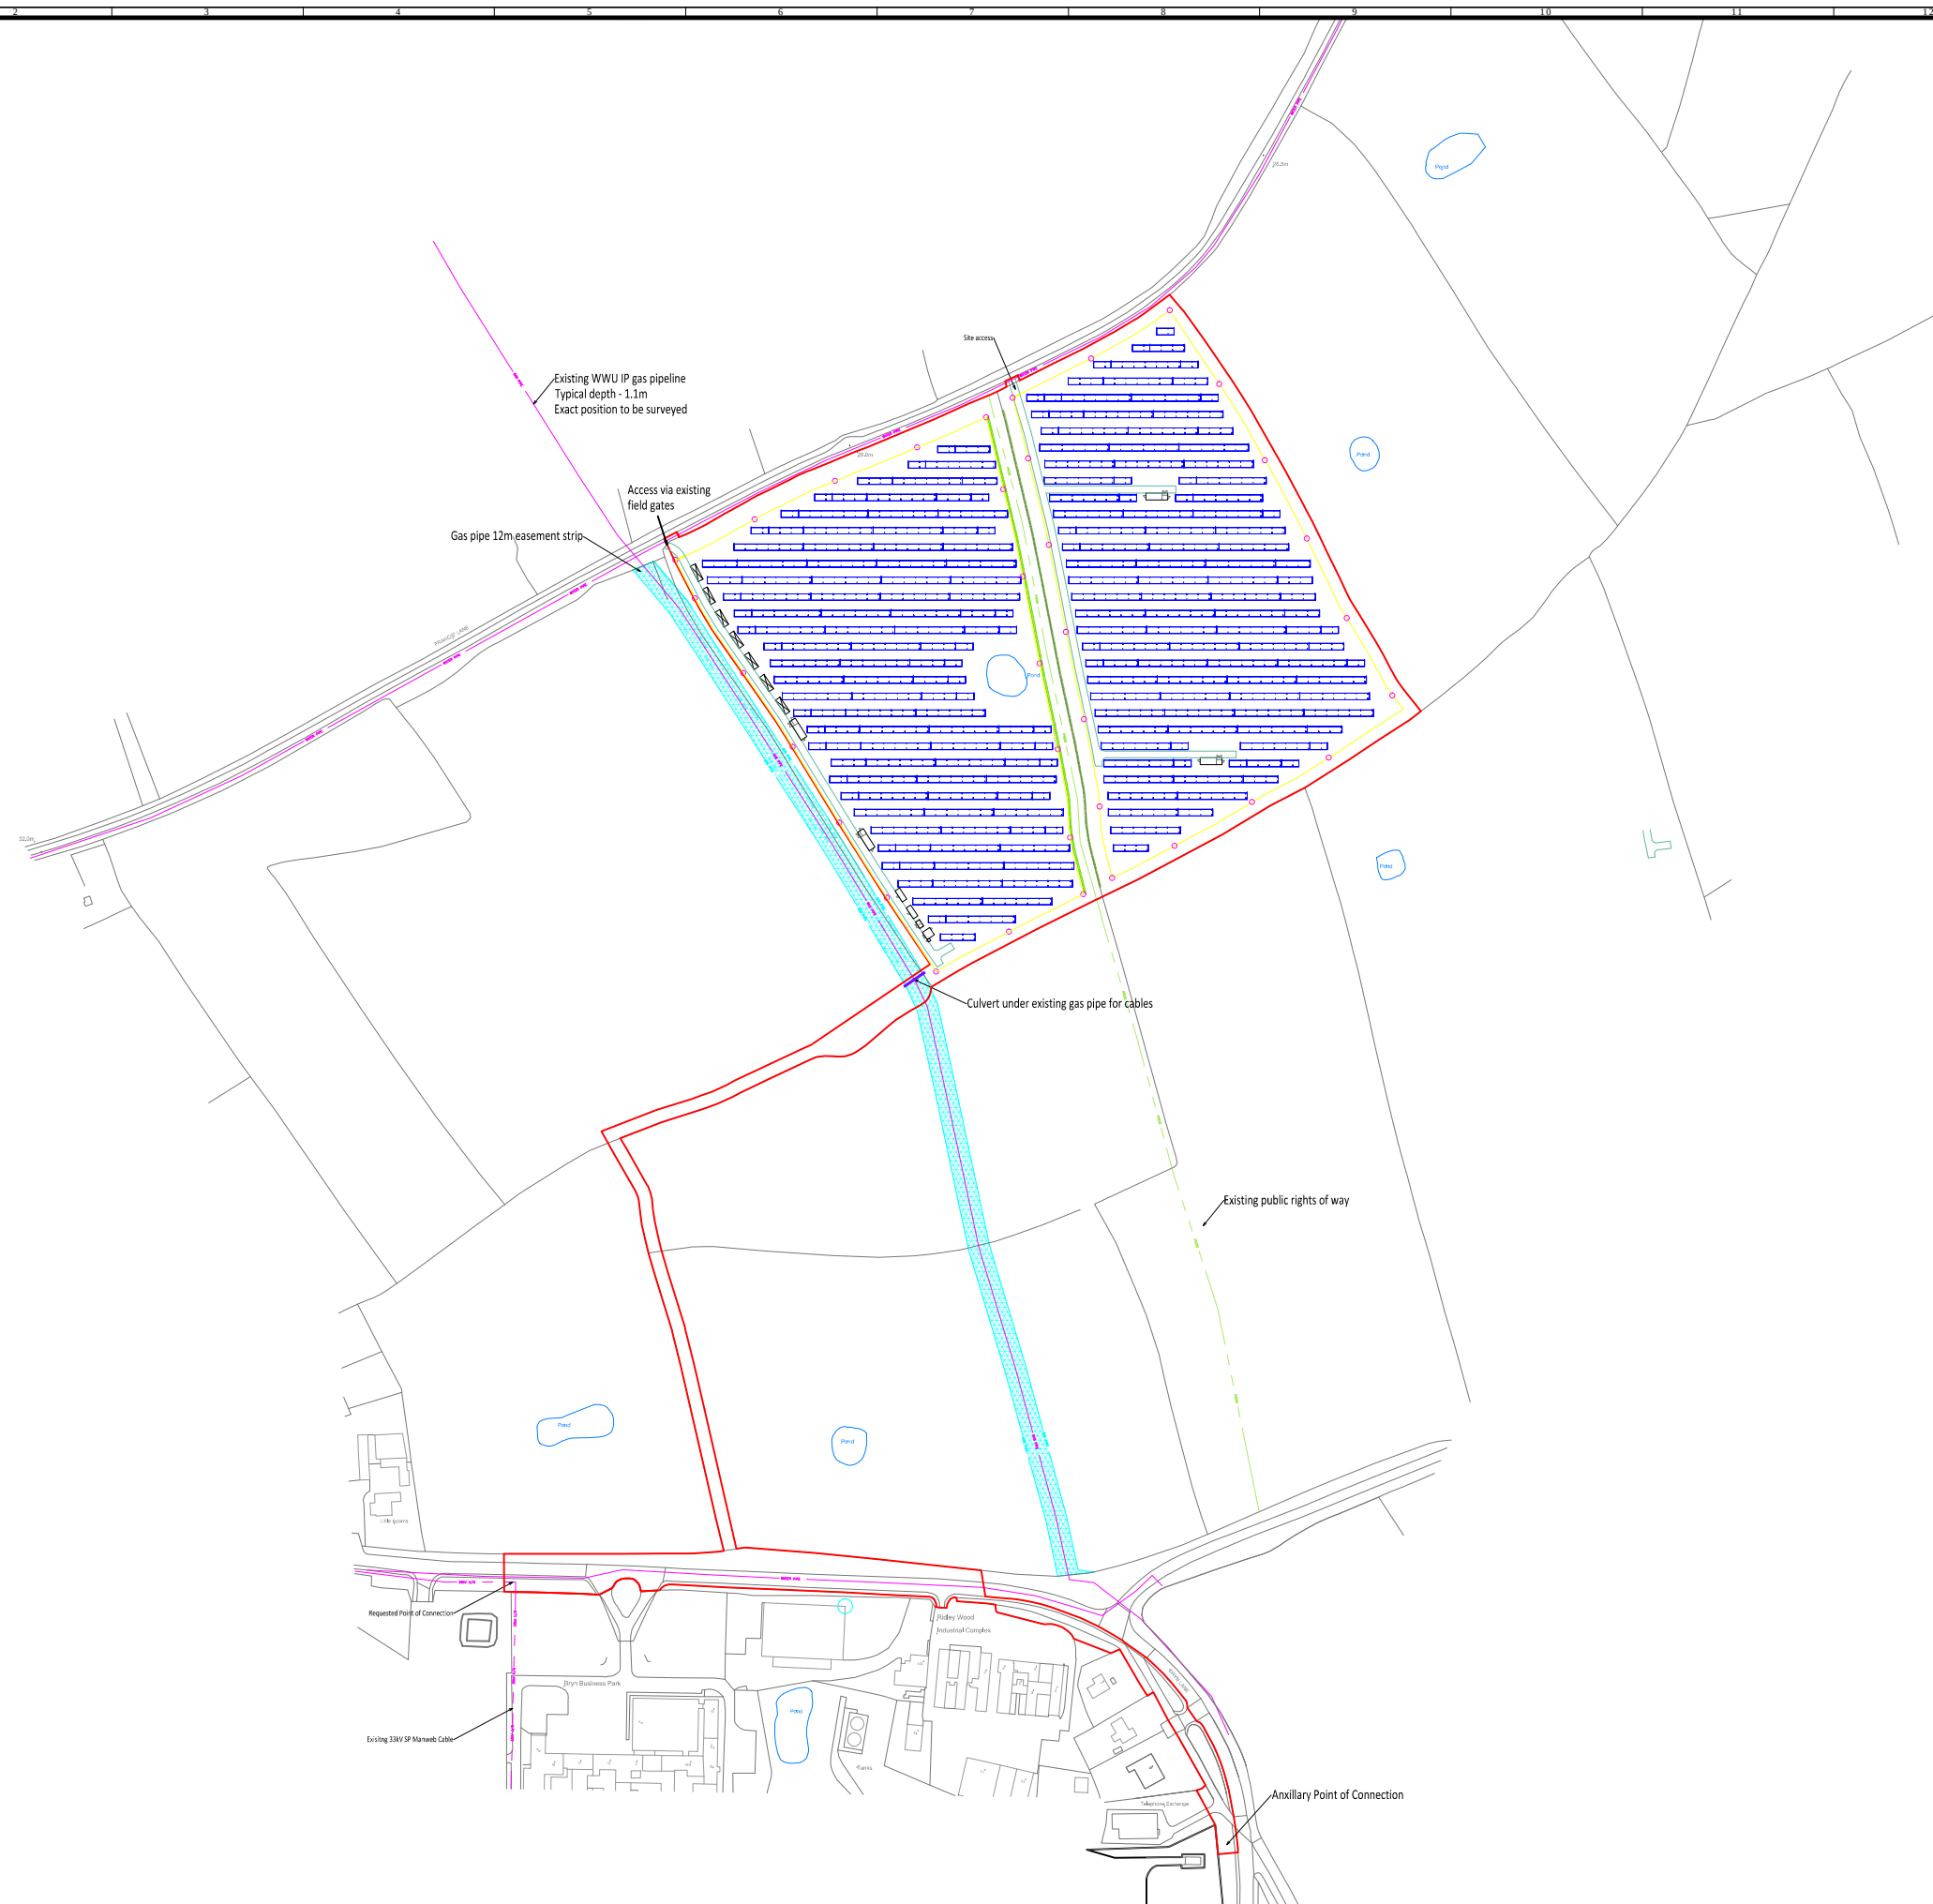

TGC-SITE-DESIGN

GENERAL NOTES

- A. DO NOT SCALE FROM THIS DRAWING
B. ALL DIMENSIONS ARE IN METERS UNLESS NOTED OTHERWISE.

System Info:

Module Rating:	280Wp	320Wp
System Size*:	3.83MWp	4.38MWp
Area Bounded by Fence:	7.8ha	
Area of Site:	10.2ha	

*Precise module rating cannot be specified at this stage and will be selected based on market availability post consent. Site capacity above shows system size based on typical low and high panel rating specification being used. Range of panel ratings are achieved with the same physical panel dimensions given above.

Legend:

	Existing Services
	Grid Balancing
	Equipment Container
	Inverter Cabin
	33kV Substation
	Switchgear Housing
	Comms Building
	4m CCTV Poles
	Site Boundary
	80 PV Modules
	40 PV Modules
	20 PV Modules
	Fence
	Track
	Public Rights of Way
	Gas Easement Area
	New/Enhanced Landscaping
	Existing Landscaping

Rev	Details
A8	Amended PROW and Hedging



Designed by TGC Renewables

Project Title

226-01-PV Francis Lane

Drawing Title

Site Design

Drawing Path



Drawn NM/SC	Checked JJ	Approved RA
Scale 1:4000	Paper Size A3	Status Draft

Date

2/9/2015 9:27 AM