


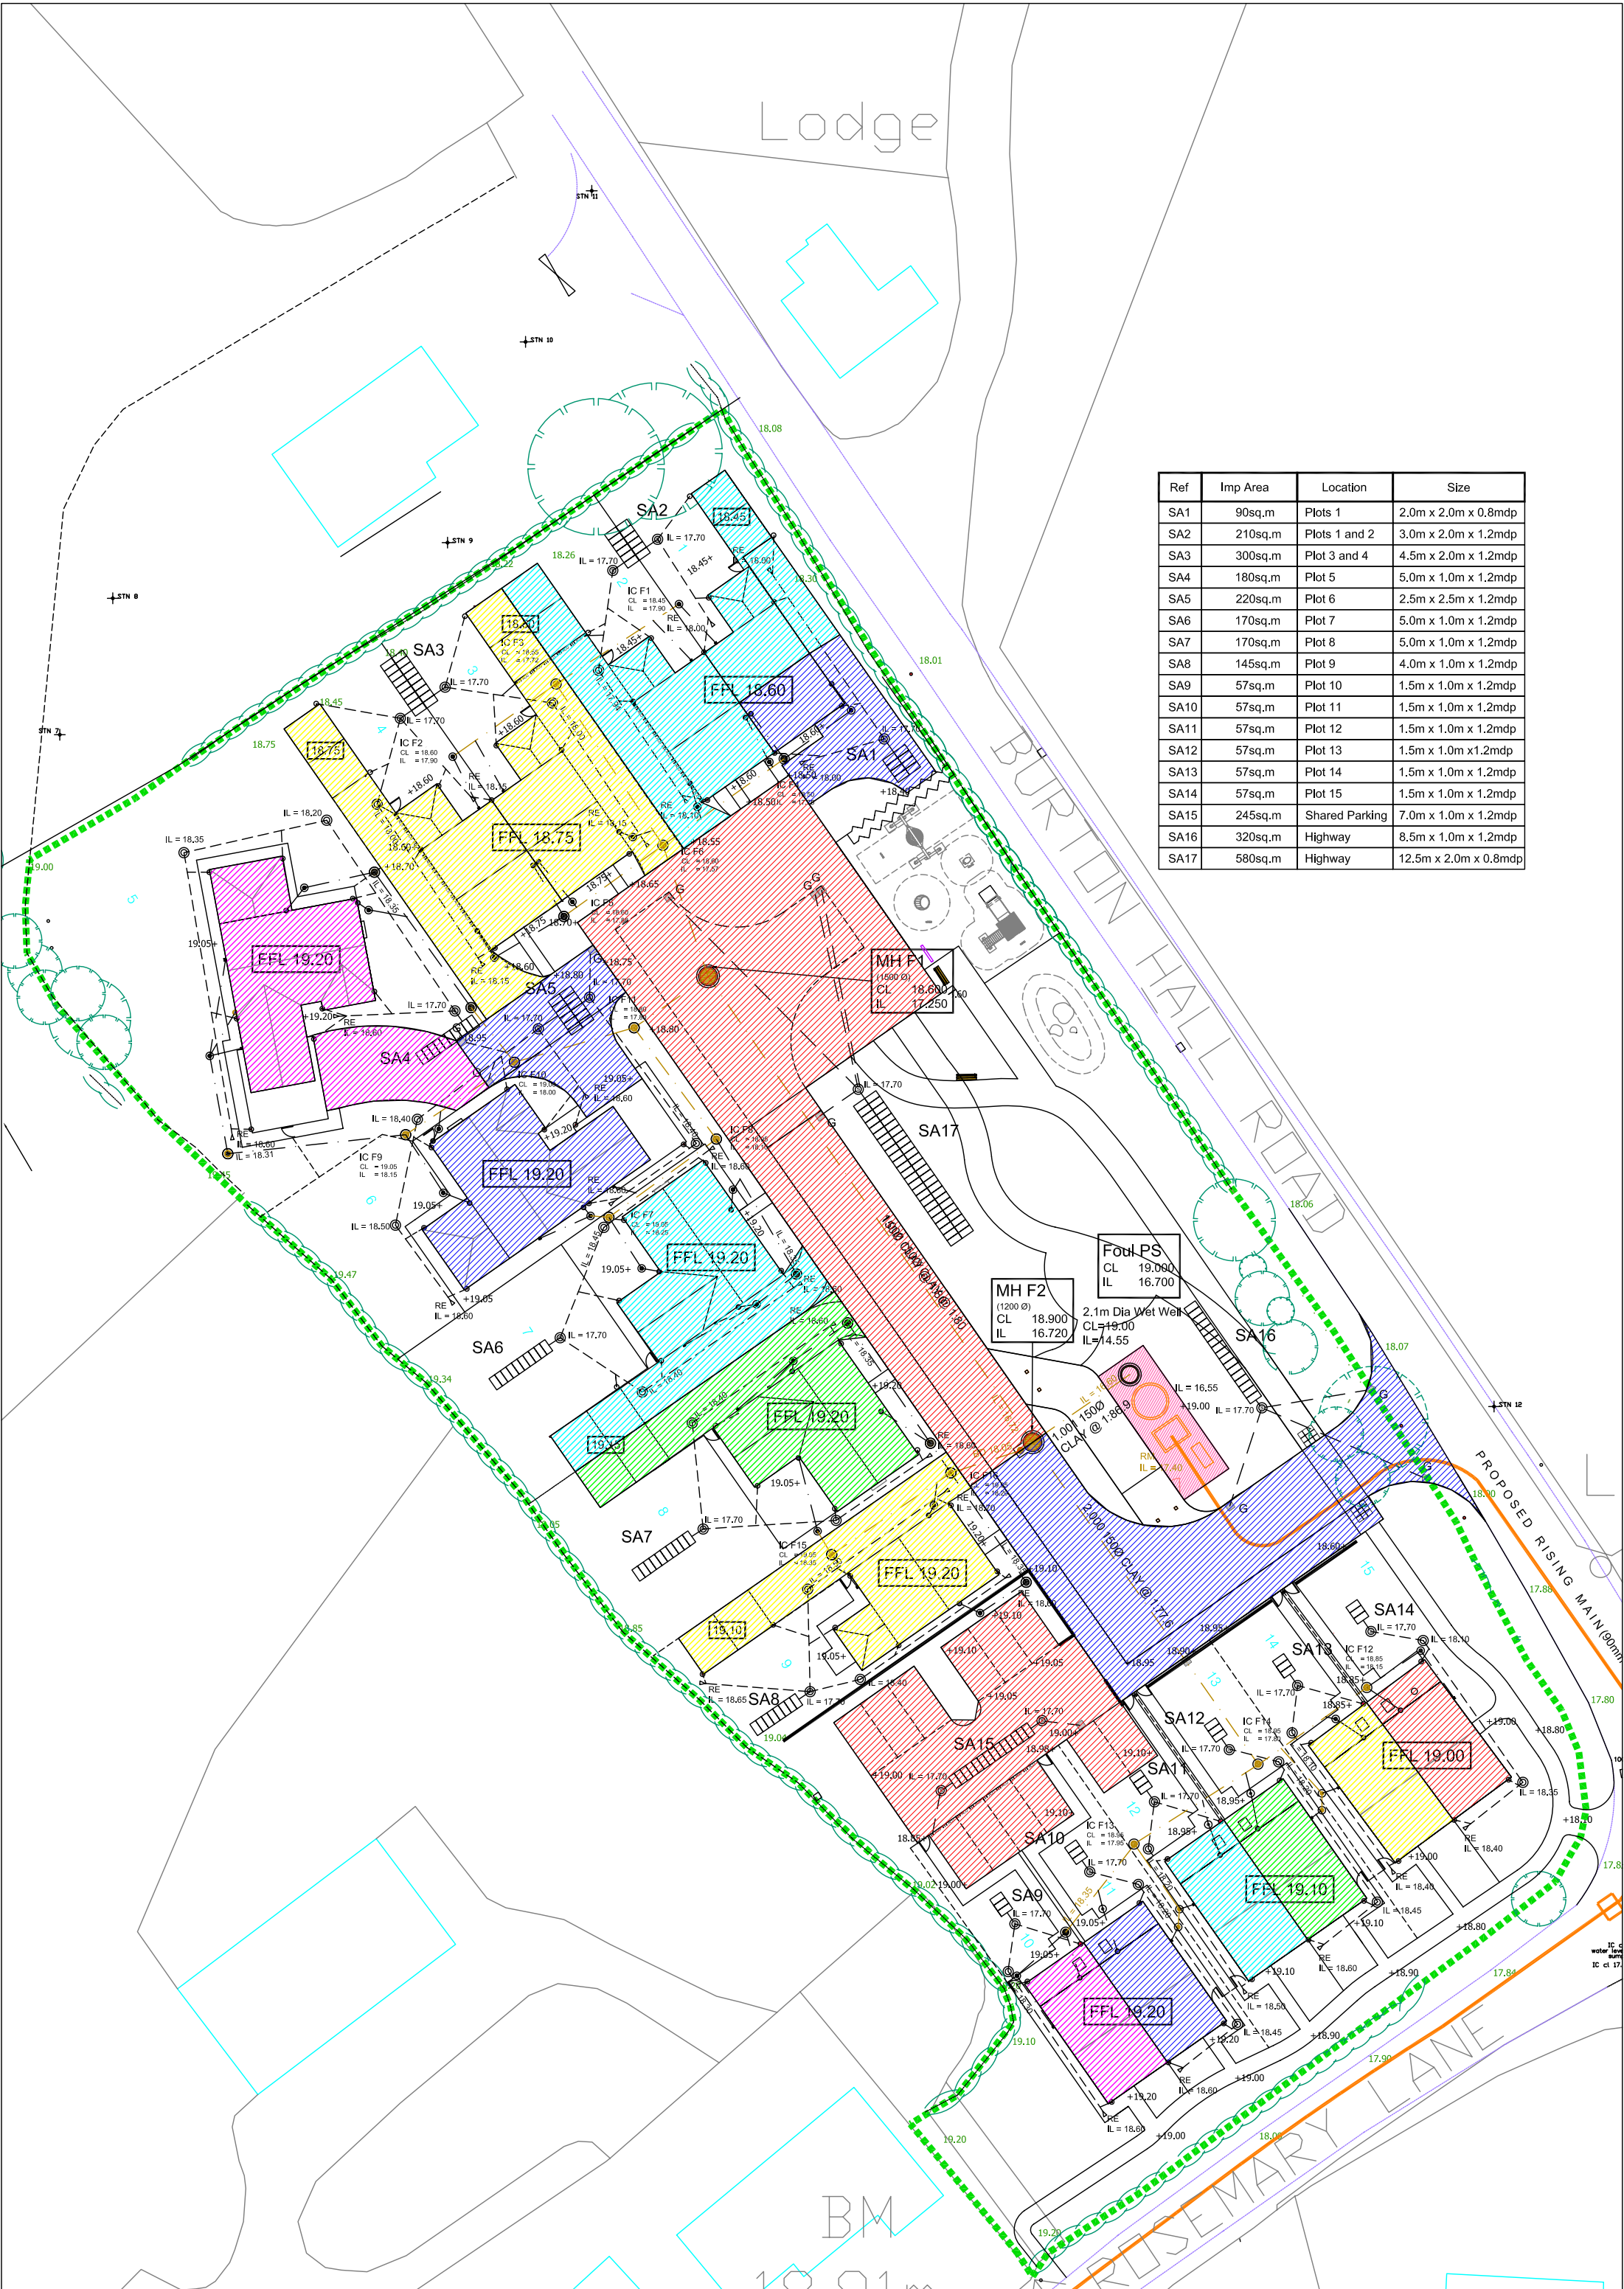

Ref	Imp Area	Location	Size
SA1	90sq.m	Plots 1	2.0m x 2.0m x 0.8mdp
SA2	210sq.m	Plots 1 and 2	3.0m x 2.0m x 1.2mdp
SA3	300sq.m	Plot 3 and 4	4.5m x 2.0m x 1.2mdp
SA4	180sq.m	Plot 5	5.0m x 1.0m x 1.2mdp
SA5	220sq.m	Plot 6	2.5m x 2.5m x 1.2mdp
SA6	170sq.m	Plot 7	5.0m x 1.0m x 1.2mdp
SA7	170sq.m	Plot 8	5.0m x 1.0m x 1.2mdp
SA8	145sq.m	Plot 9	4.0m x 1.0m x 1.2mdp
SA9	57sq.m	Plot 10	1.5m x 1.0m x 1.2mdp
SA10	57sq.m	Plot 11	1.5m x 1.0m x 1.2mdp
SA11	57sq.m	Plot 12	1.5m x 1.0m x 1.2mdp
SA12	57sq.m	Plot 13	1.5m x 1.0m x 1.2mdp
SA13	57sq.m	Plot 14	1.5m x 1.0m x 1.2mdp
SA14	57sq.m	Plot 15	1.5m x 1.0m x 1.2mdp
SA15	245sq.m	Shared Parking	7.0m x 1.0m x 1.2mdp
SA16	320sq.m	Highway	8.5m x 1.0m x 1.2mdp
SA17	580sq.m	Highway	12.5m x 2.0m x 0.8mdp