


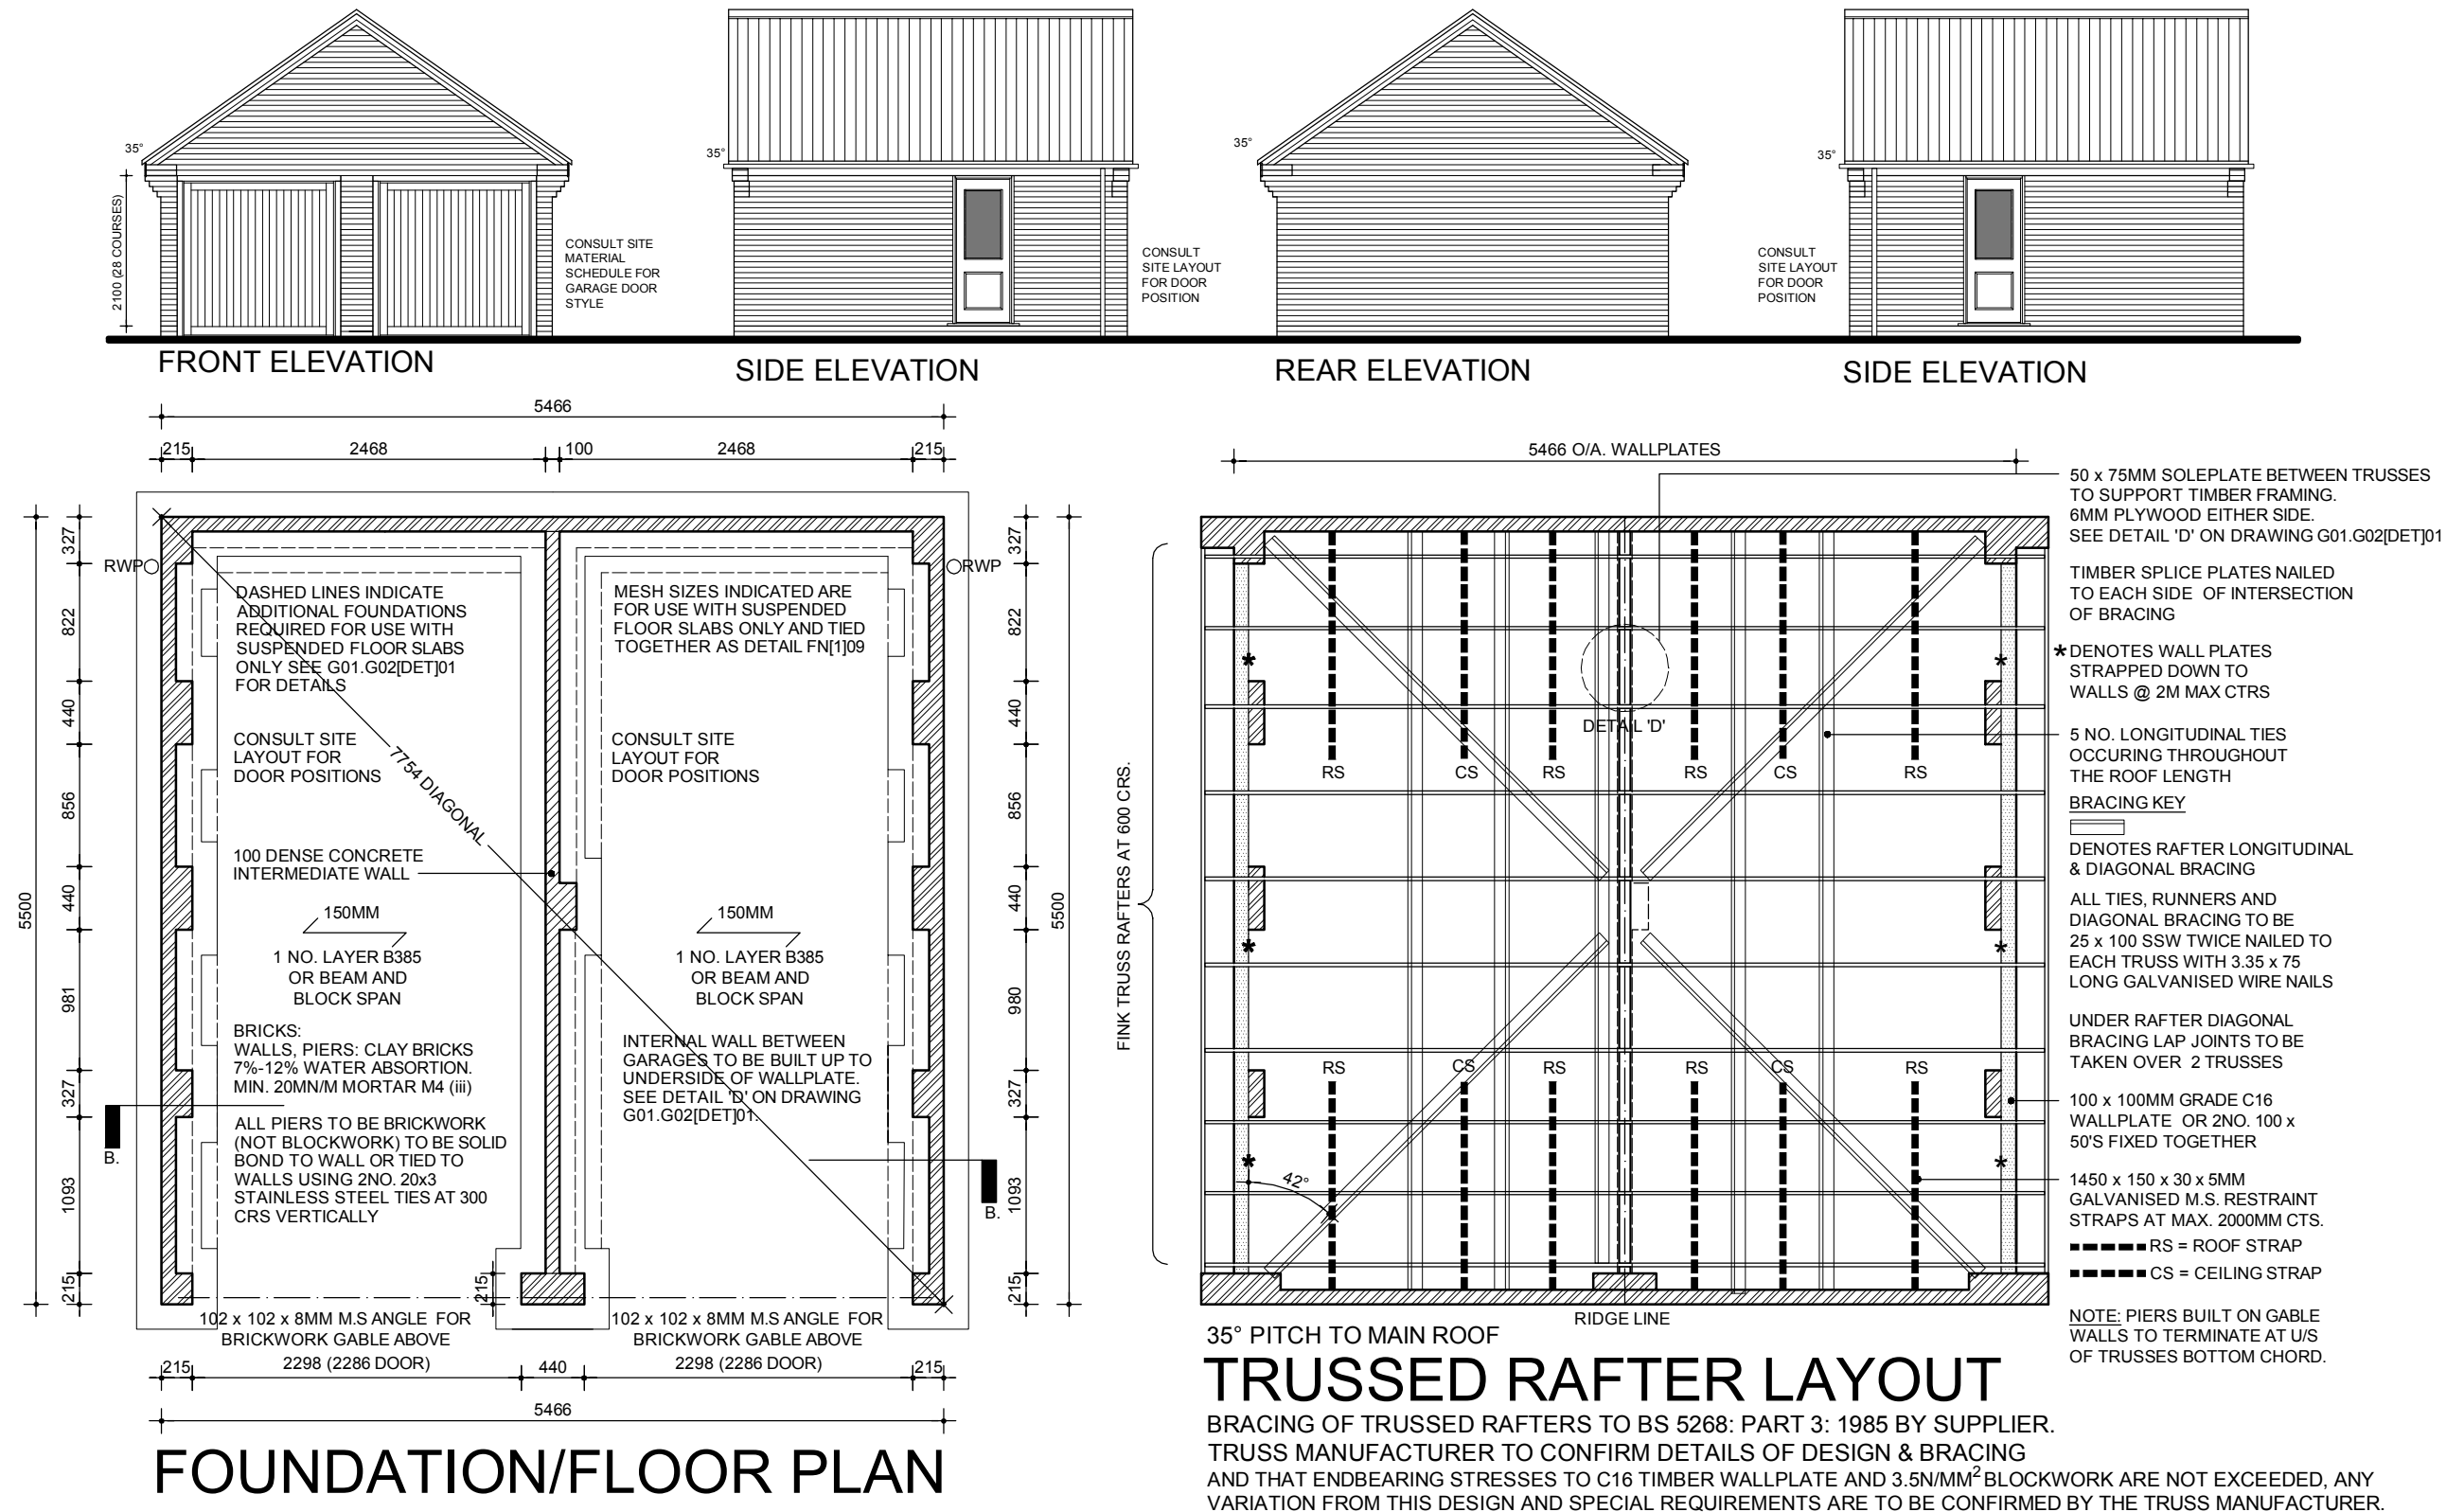

THESE DRAWING ARE TO BE READ IN CONJUNCTION WITH SEPARATE GROUP / SITE SPECIFIC CONSTRUCTION NOTES AND MATERIALS SPECIFICATION.

Rev	Date	Drawn	Checked
E	04.03.14	GTD	GTD
CEILING BRACING REMOVED, NOTATION AMENDED, MAGNALINER BOARD DETAILS ADDED.			
F	16.05.14	GTD	GTD
DRAWING AMENDED TO SHOW TIMBER FRAMING OVER SEPARATING WALL. NOTATION AMENDED TO SUIT.			



BLOOR HOMES

Drawing Title:

SINGLE PAIRED GARAGE (2286 OPENING)

FRONT GABLED VERSION

Drg No: G02.P[GF]01		Rev: F
Plot No: N/A		
Date: 05.06.09	Area :	M ² Ft ²
Scale: 1:5:20:50:100	Drawn by: HS Checked :	