

DRG No. 15064 S38–1 **DO NOT SCALE**

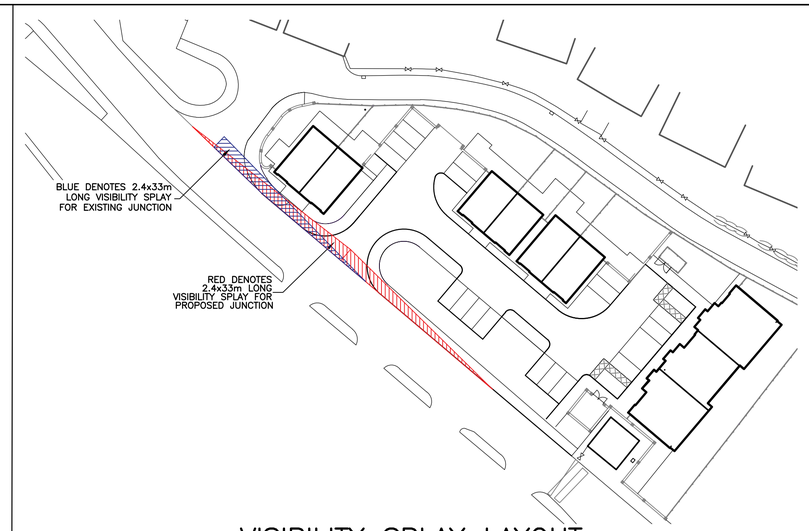

VISIBILITY SPLAY LAYOUT
1:500

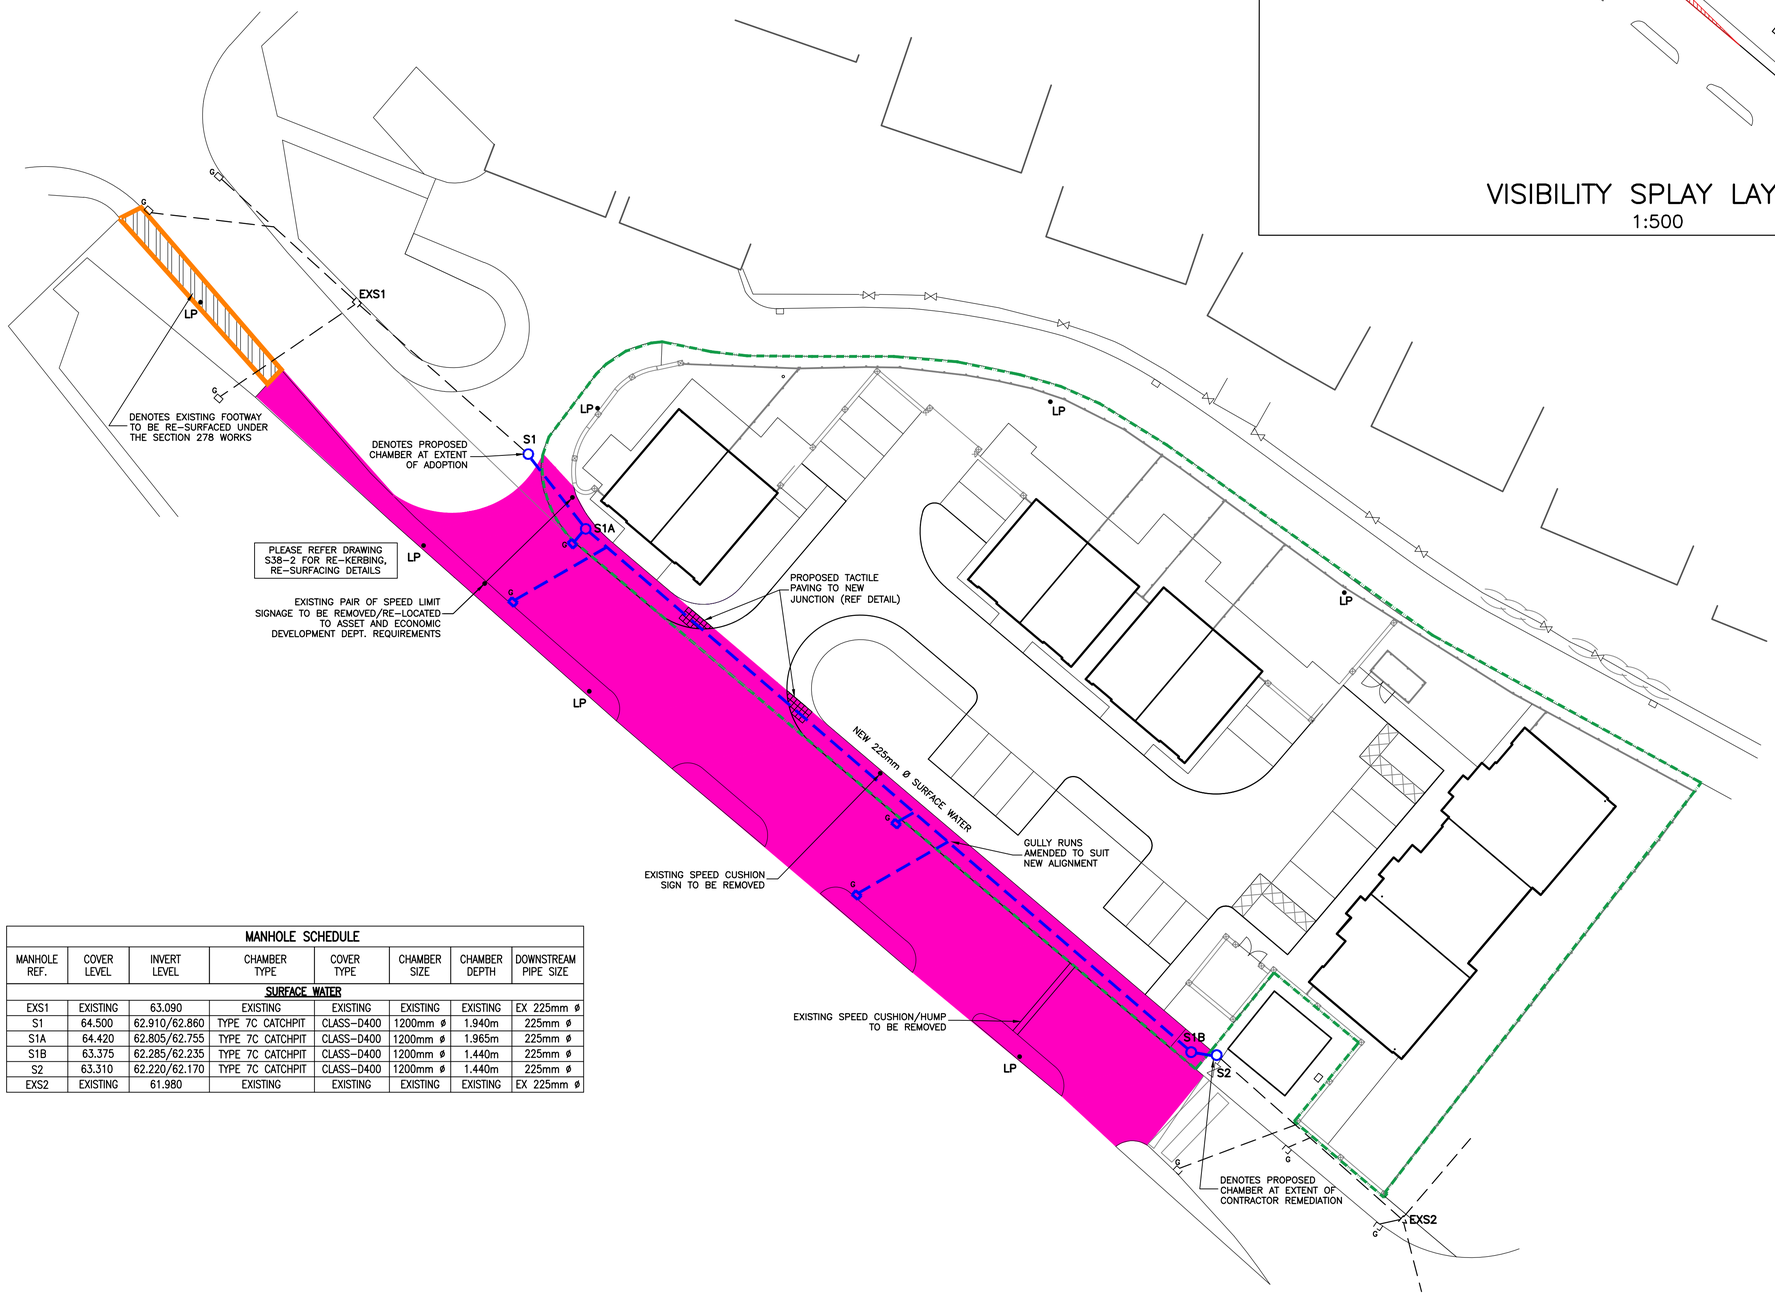

MANHOLE SCHEDULE

MANHOLE REF.	COVER LEVEL	INVERT LEVEL	CHAMBER TYPE	COVER TYPE	CHAMBER SIZE	CHAMBER DEPTH	DOWNSTREAM PIPE SIZE
SURFACE WATER							
EXS1	EXISTING	63.090	EXISTING	EXISTING	EXISTING	EXISTING	EX 225mm ø
S1	64.500	62.910/62.860	TYPE 7C CATCHPIT	CLASS–D400	1200mm ø	1.940m	225mm ø
S1A	64.420	62.805/62.755	TYPE 7C CATCHPIT	CLASS–D400	1200mm ø	1.965m	225mm ø
S1B	63.375	62.285/62.235	TYPE 7C CATCHPIT	CLASS–D400	1200mm ø	1.440m	225mm ø
S2	63.310	62.220/62.170	TYPE 7C CATCHPIT	CLASS–D400	1200mm ø	1.440m	225mm ø
EXS2	EXISTING	61.980	EXISTING	EXISTING	EXISTING	EXISTING	EX 225mm ø

NOTES

1. ALL DIMENSIONS IN MILLIMETRES & ALL LEVELS IN METRES UNLESS NOTED OTHERWISE ON THE DRAWING
2. ALL WORKS TO BE IN ACCORDANCE WITH ROADS FOR ADOPTION IN WREXHAM, WHERE APPLICABLE
3. ALL WORKS IN ACCORDANCE WITH SPECIFICATION FOR HIGHWAY WORKS
4. **LOCATION OF ALL EXISTING SERVICES TO BE CONFIRMED BY CONTRACTOR**
5. NO SURFACE WATER FROM PROPOSED PRIVATE ESTATE ROAD TO DISCHARGE ONTO PUBLIC HIGHWAY
6. PLEASE REFER TO DATRYS DRAWING 15064/S38–2 FOR CONSTRUCTION DETAILS

KEY

- ADOPTABLE ACCESS ROAD & FOOTWAY BY WREXHAM COUNTY COUNCIL
- SURFACE WATER MANHOLES & DRAIN RUNS TO BE ADOPTED BY WREXHAM COUNTY COUNCIL
- EXISTING SURFACE WATER MANHOLE & DRAIN RUN (OWNED BY ASSET AND ECONOMIC DEVELOPMENT DEPT.
- EXTENT OF SECTION 278 WORKS
- LP EXISTING LIGHTING COLUMNS. (SEE DRAWING WIS–W–389 REV A BY AMEY FOR DETAILS OF UPGRADE/REPLACEMENT OR REMOVAL)

REV	DATE	DESCRIPTION	BY	CHK	APP
B	03.07.15	CATCHPIT SPEC AMENDED	AWC	AC	AC
A	11.05.15	AMENDED FOLLOWING WCBC CHECK	OB	AC	AC

REVISIONS

CLIENT
K & C Construction Ltd.

PROJECT
Whitegate Road
Wrexham

TITLE
Section 38 & 278 Layout

DATRYS
Peirianwyr Ymgynghorol Consulting Engineers
Yr Aelwyd
3-5 Church Street
Caernarfon
01286 671027 Telephone
01286 674434 Fax
info@datrys.coop E-mail
www.datrys.coop Internet

DRAWN OB	CHECKED AC	PASSED AC	
DATE 27.04.15	CLIENT'S REF.		
SCALE AT A1 1:200	AUTOCAD REF. 15064/S38		
DRAWING No. 15064/S38–1	REVISION B		

This drawing is Copyright ©