




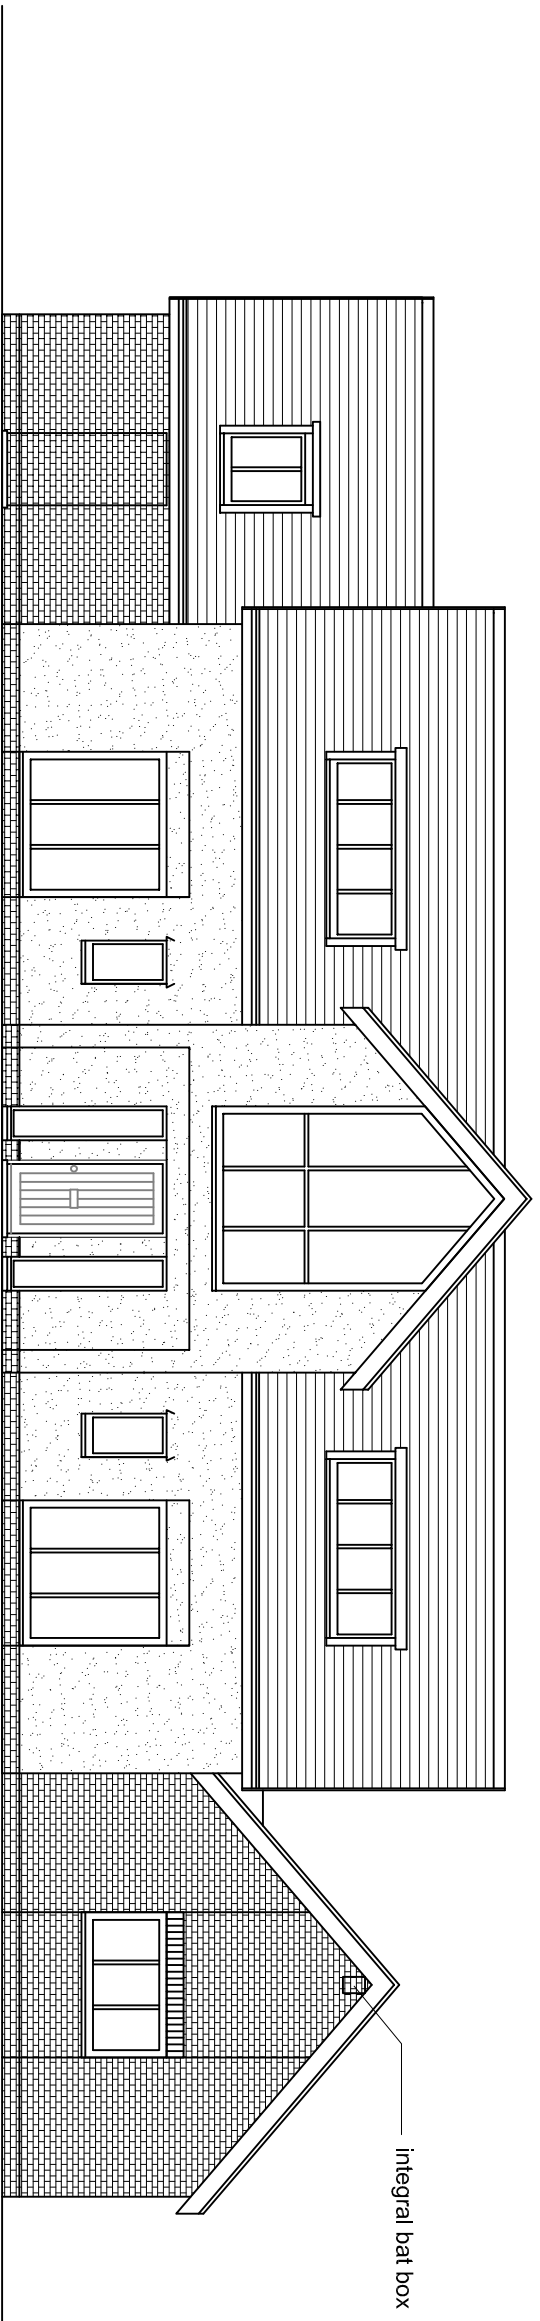


Front Elevation as Proposed

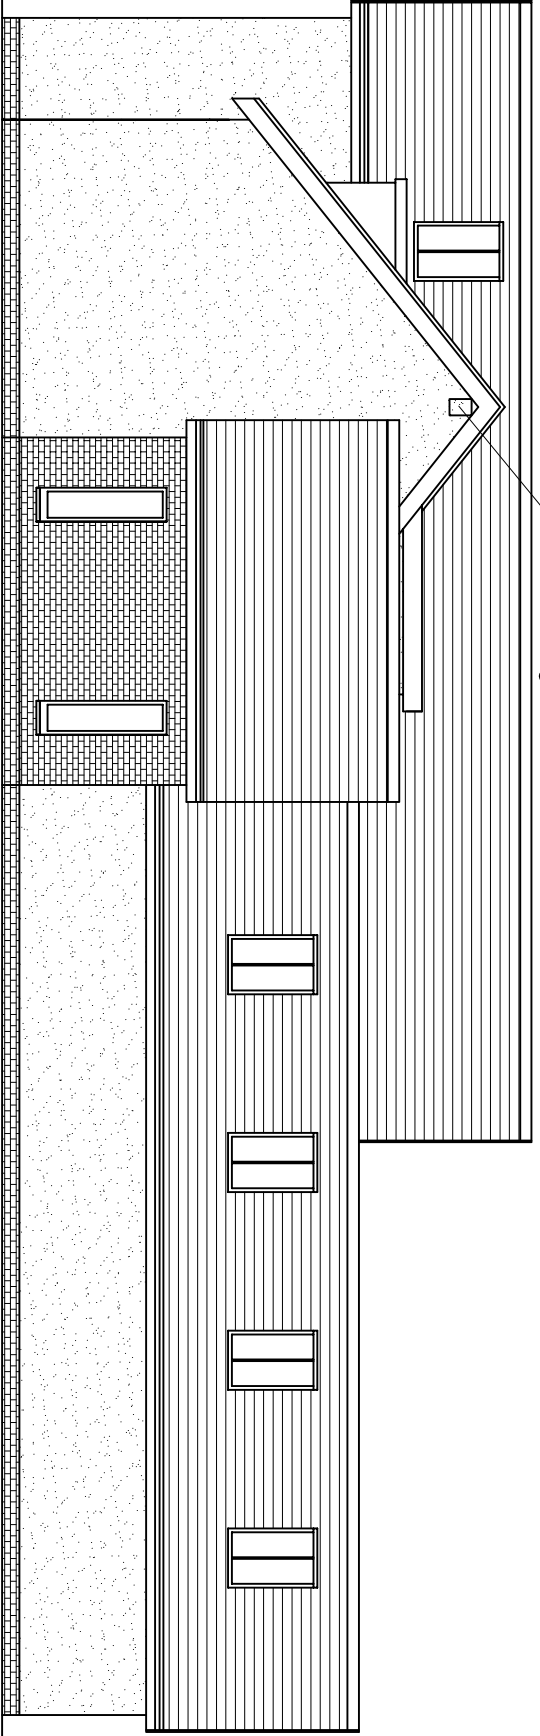


Right Side Elevation as Proposed

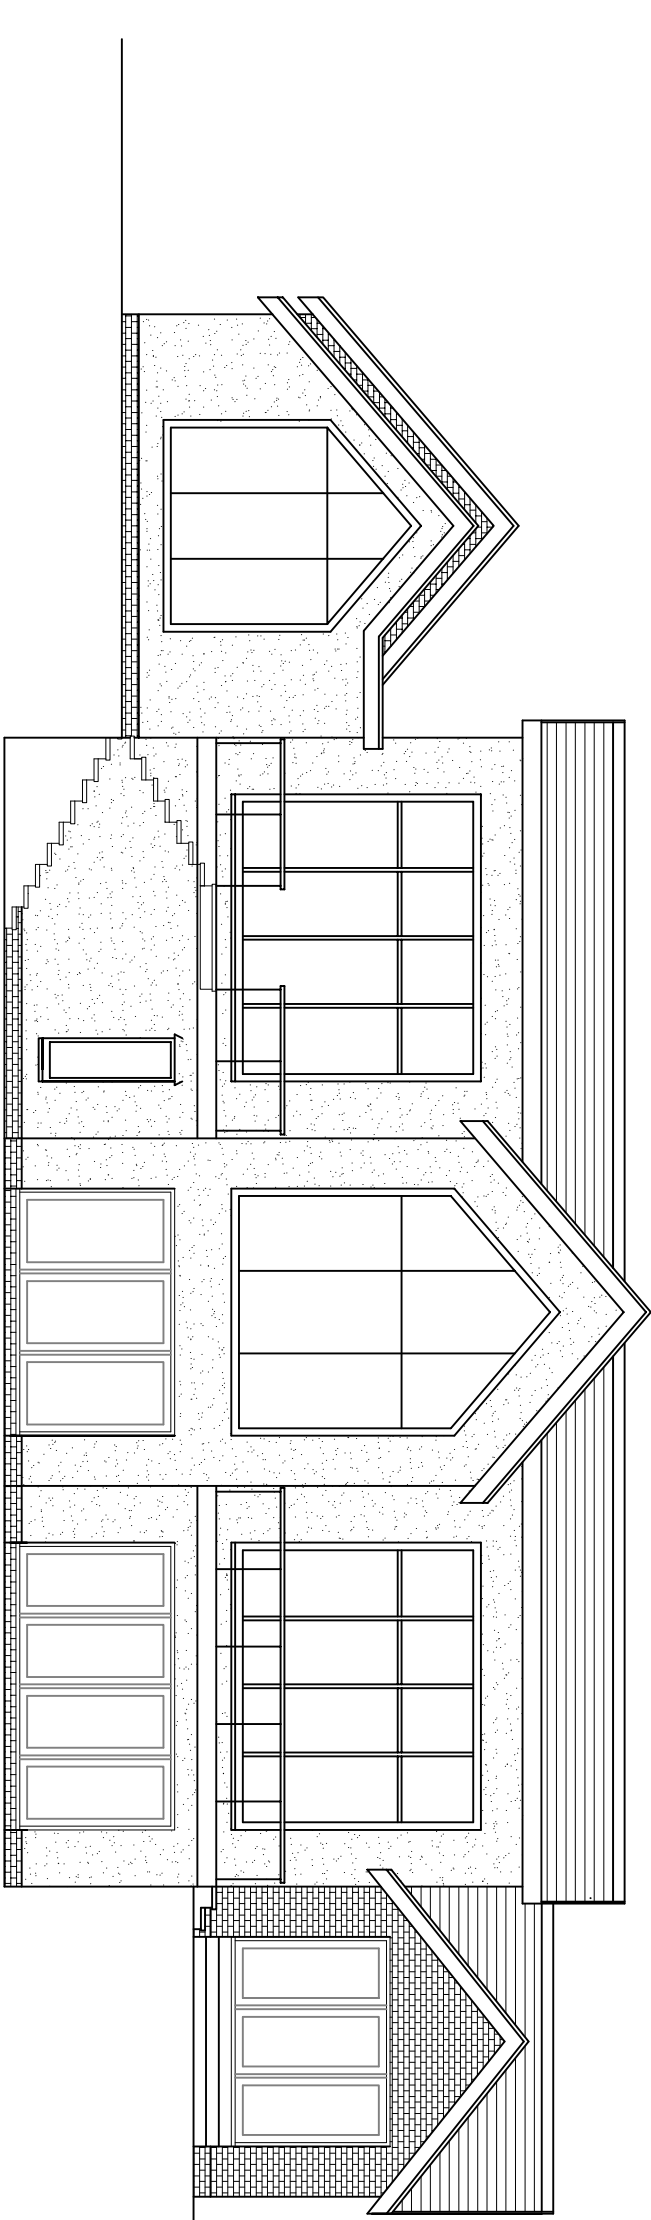


Rear Elevation as Proposed

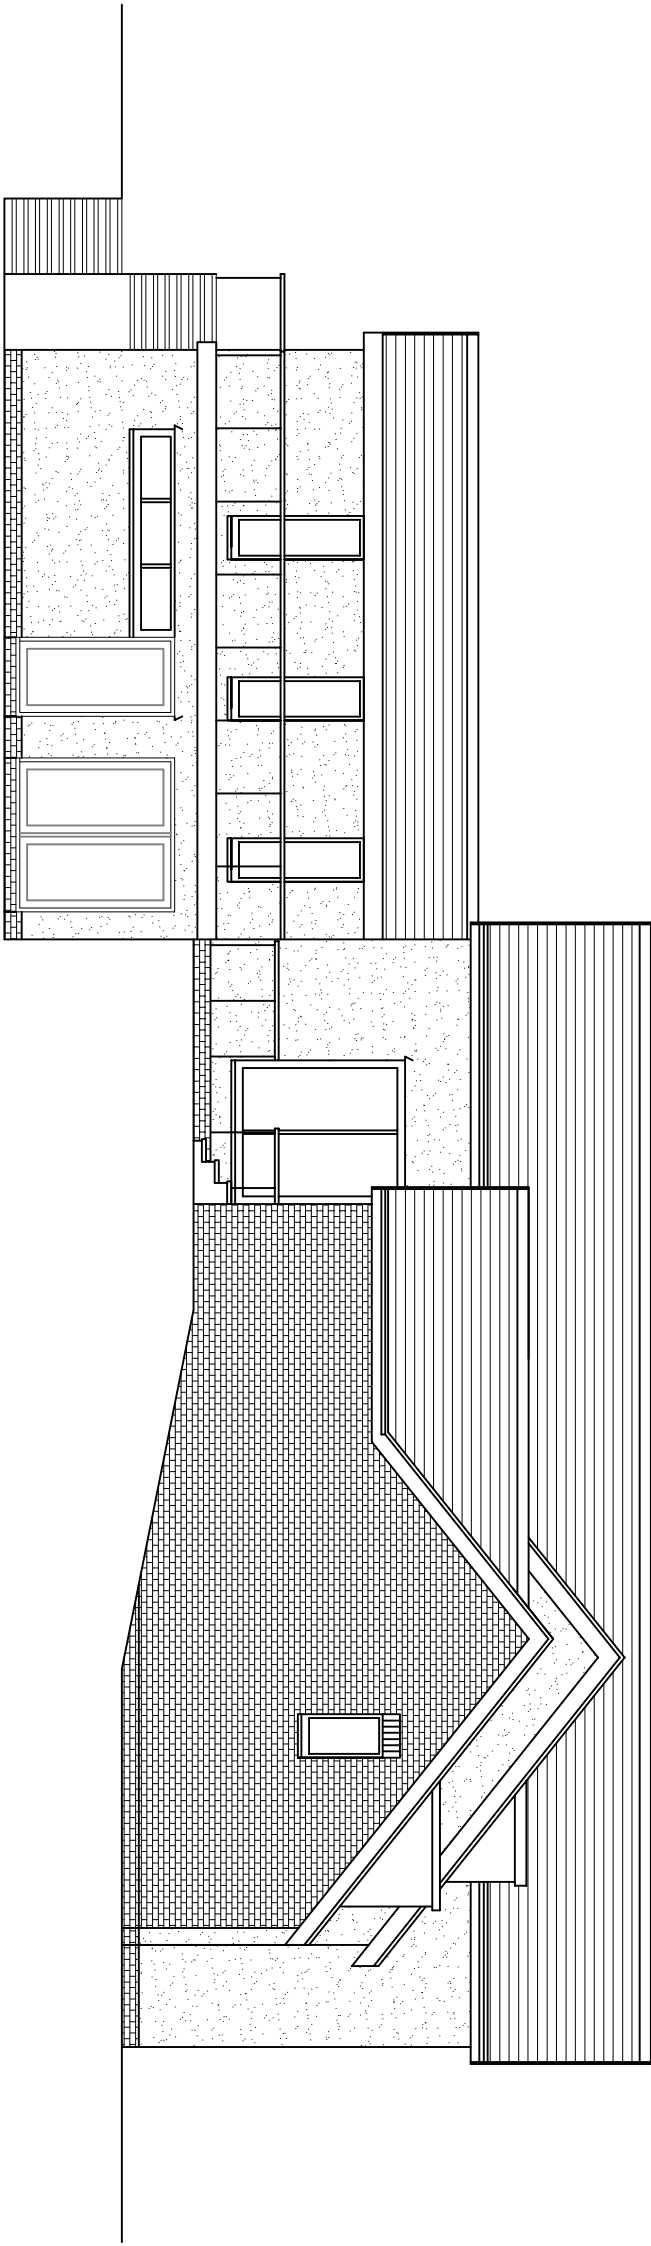


Left Side Elevation as Proposed

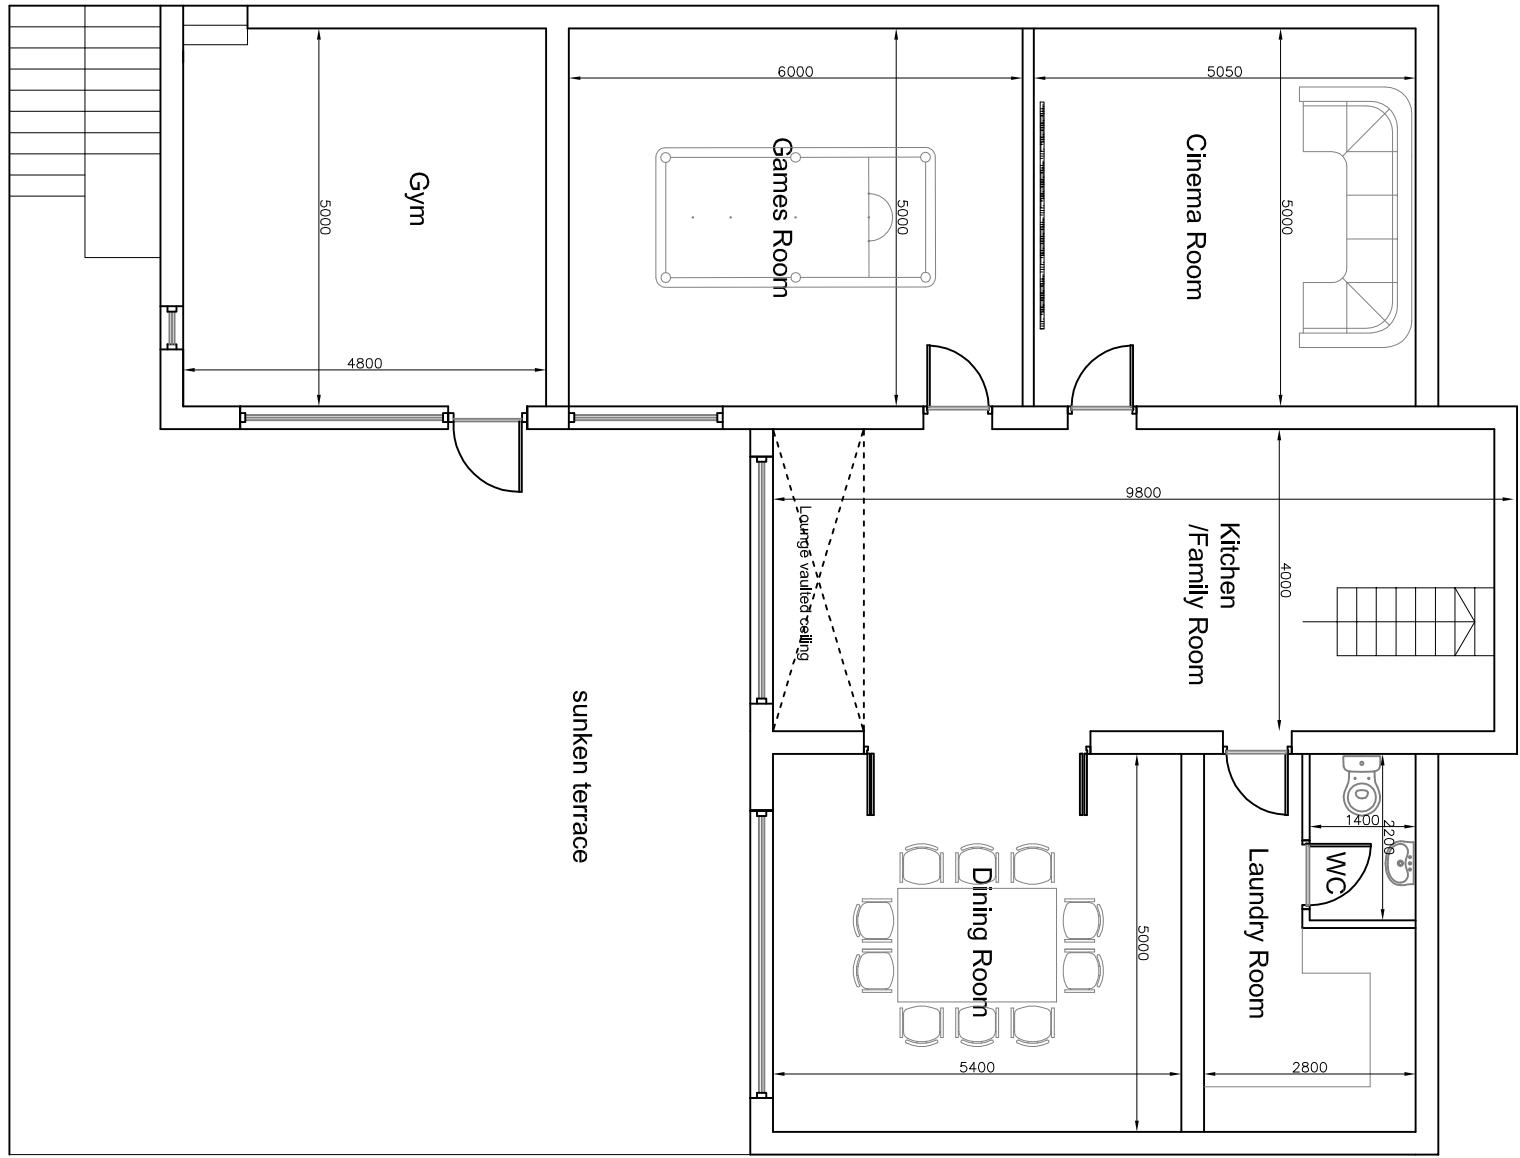


Lower Ground Floor 187m2 footprint

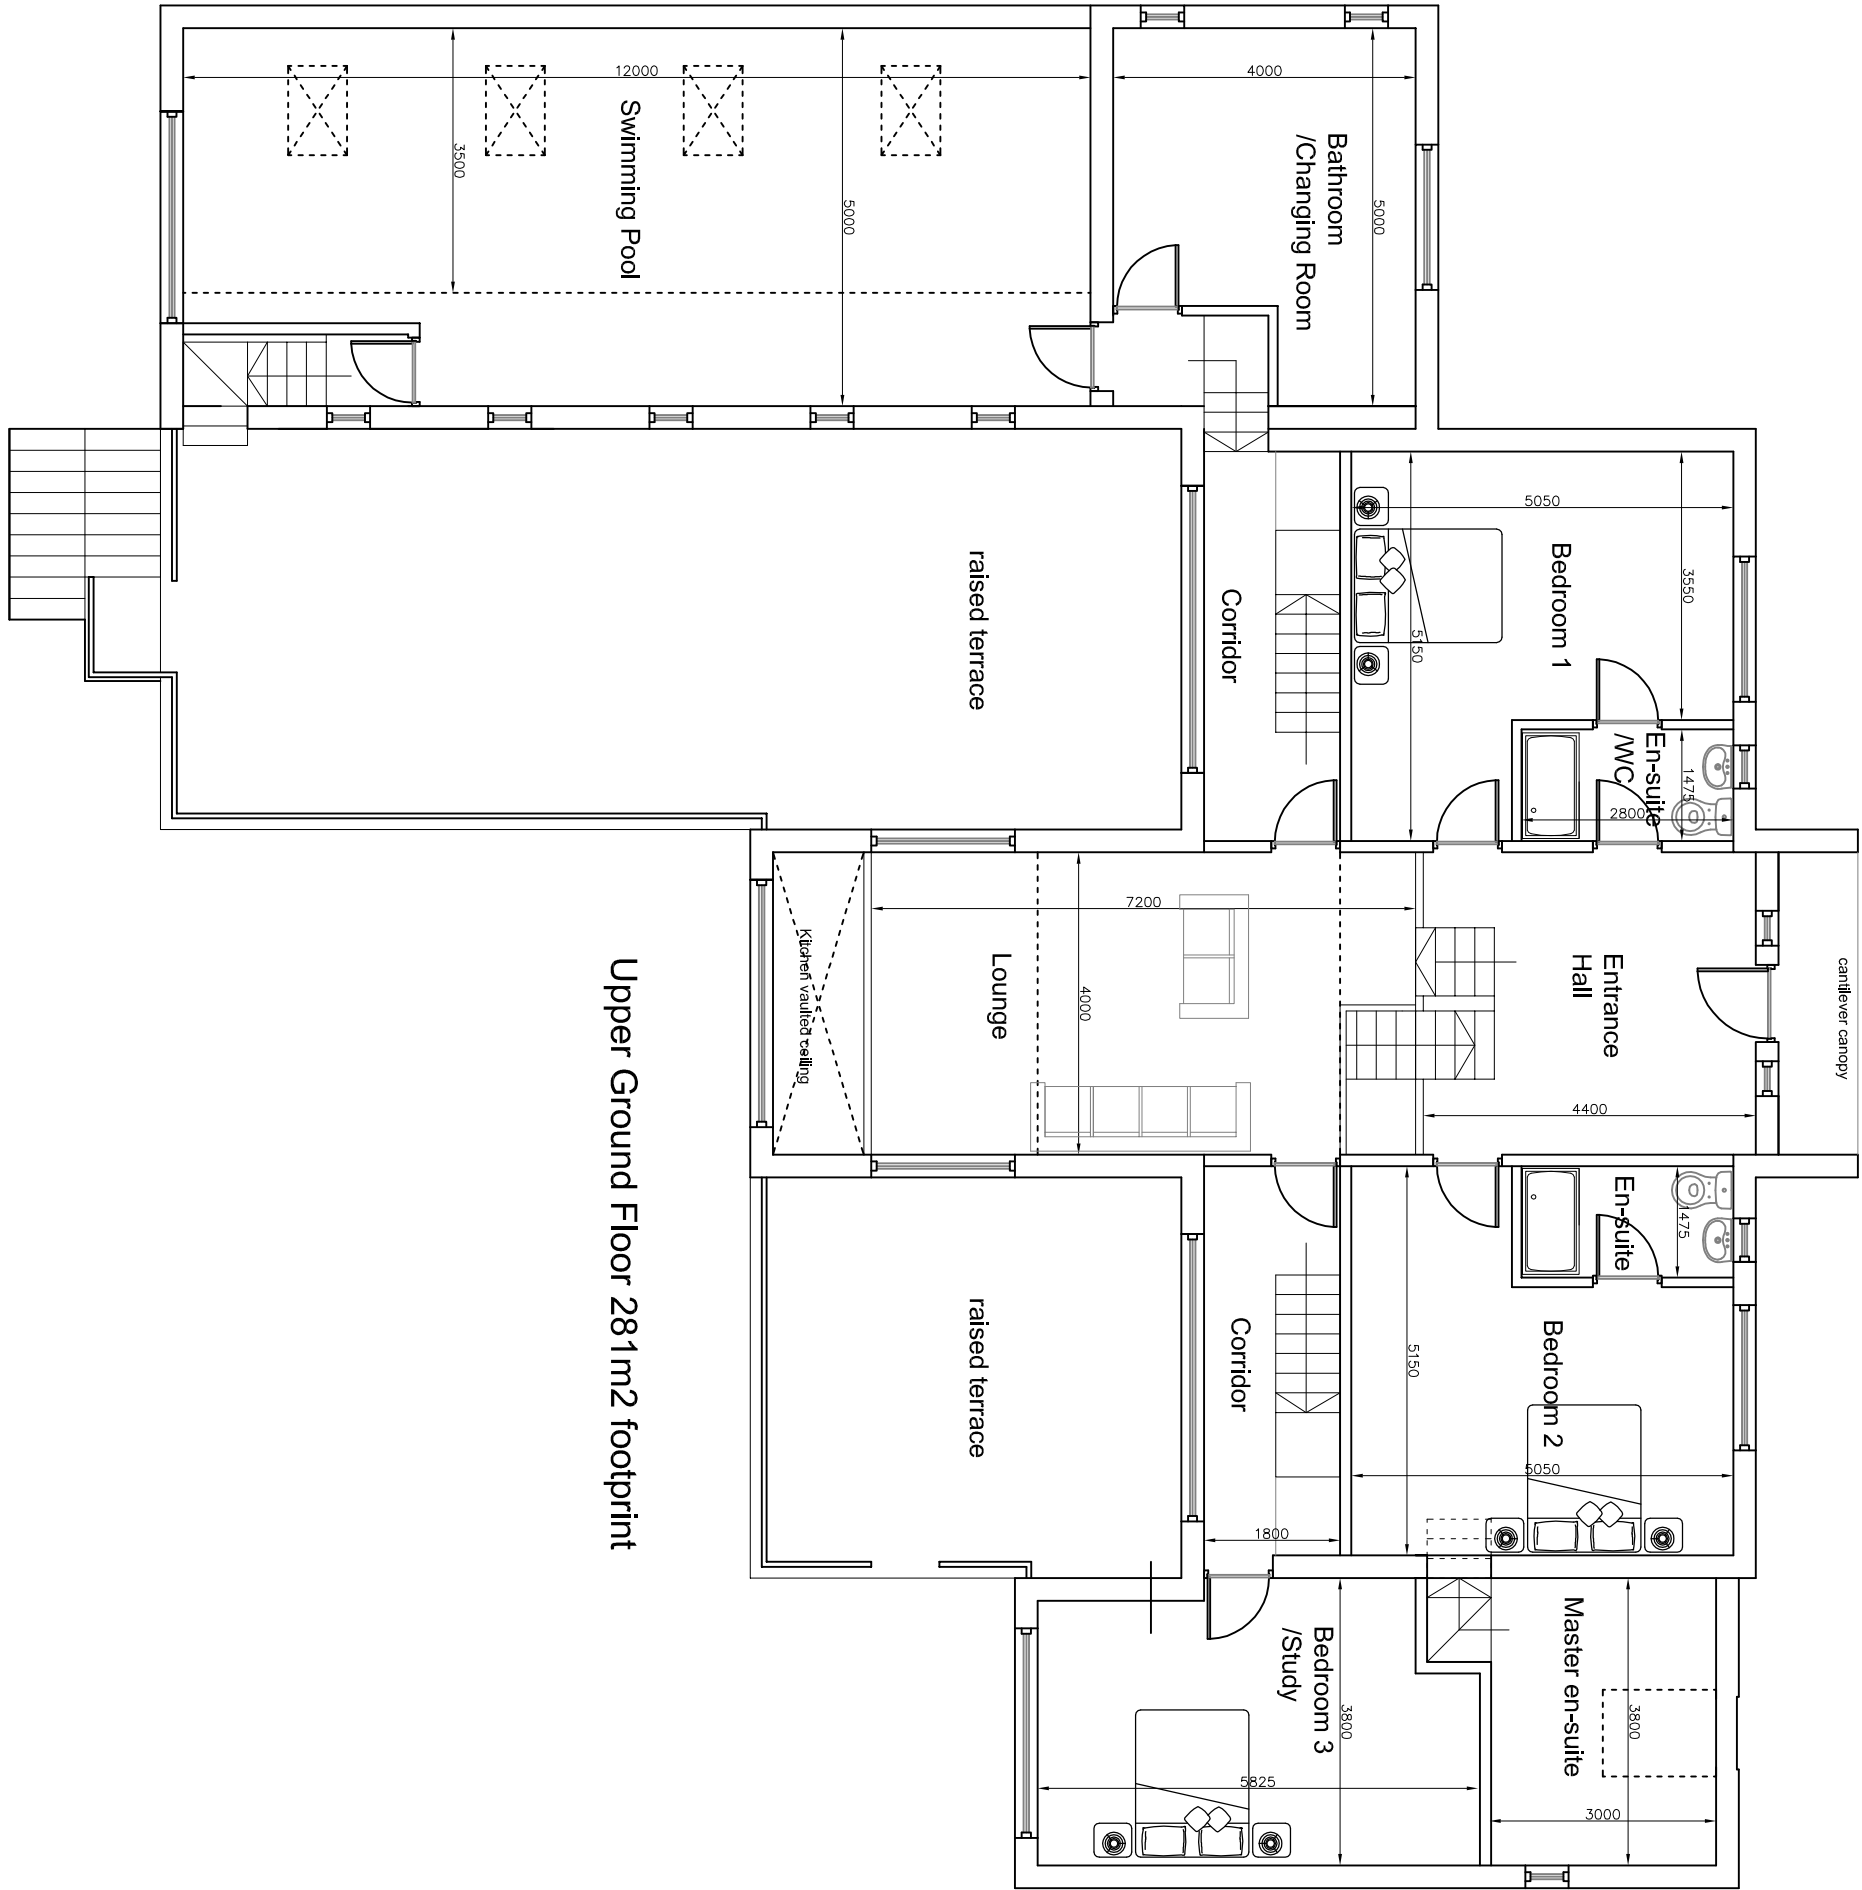


Upper Ground Floor 281m2 footprint

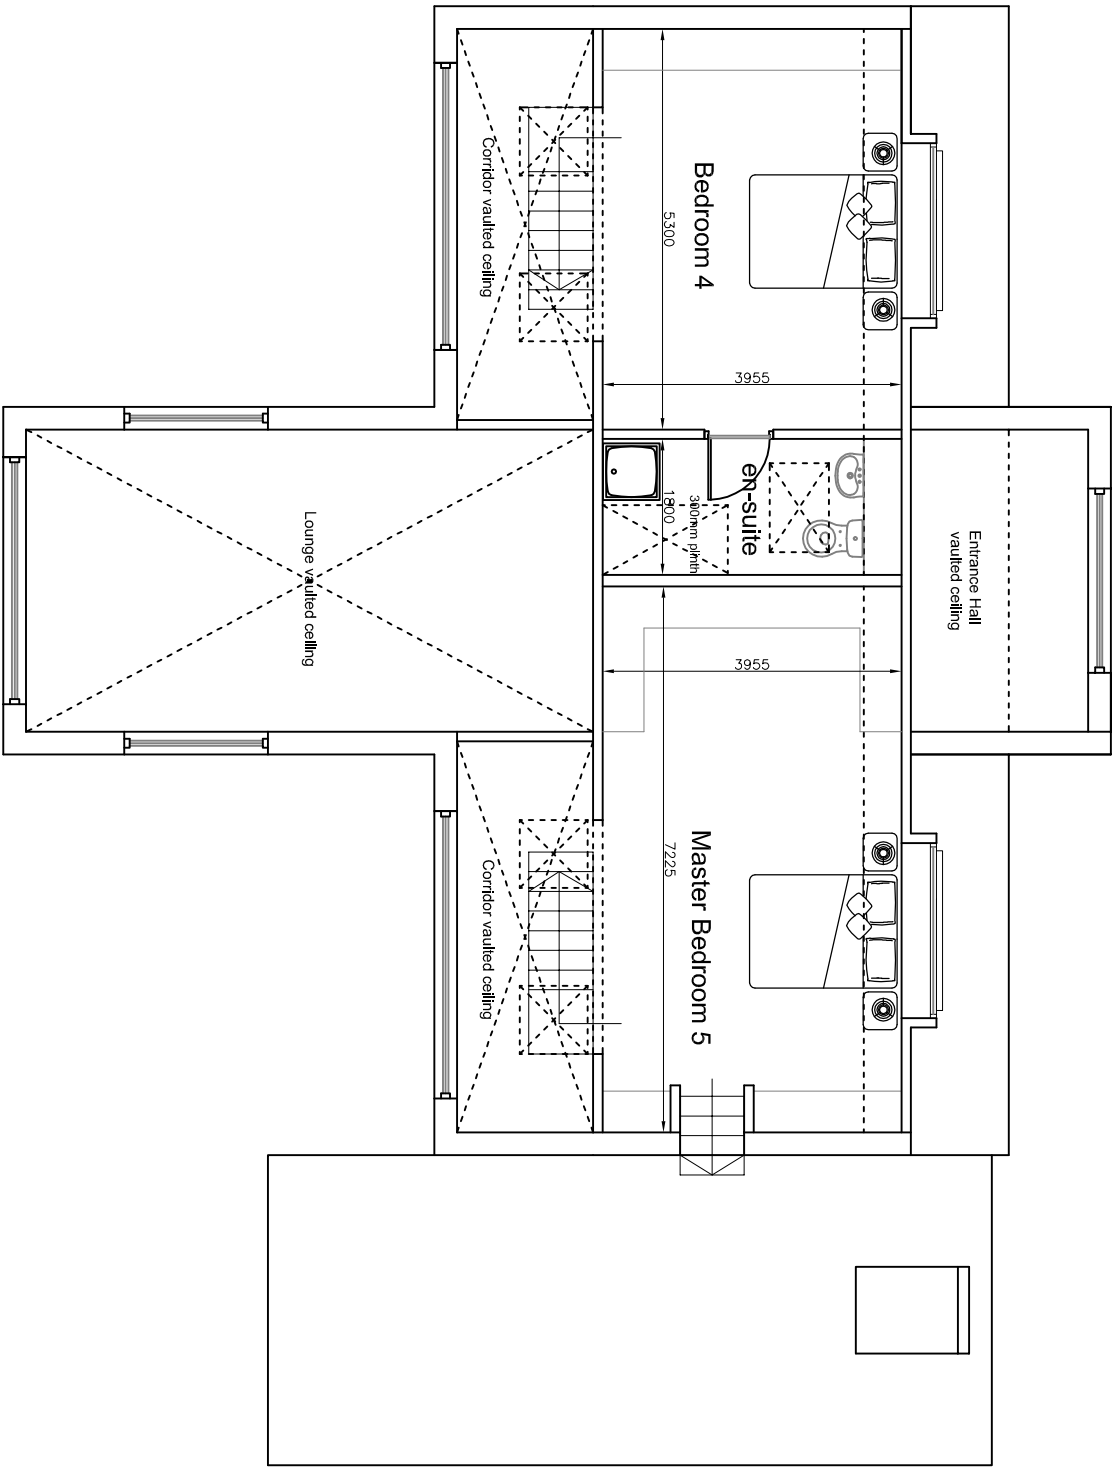


First Floor 64m2 footprint

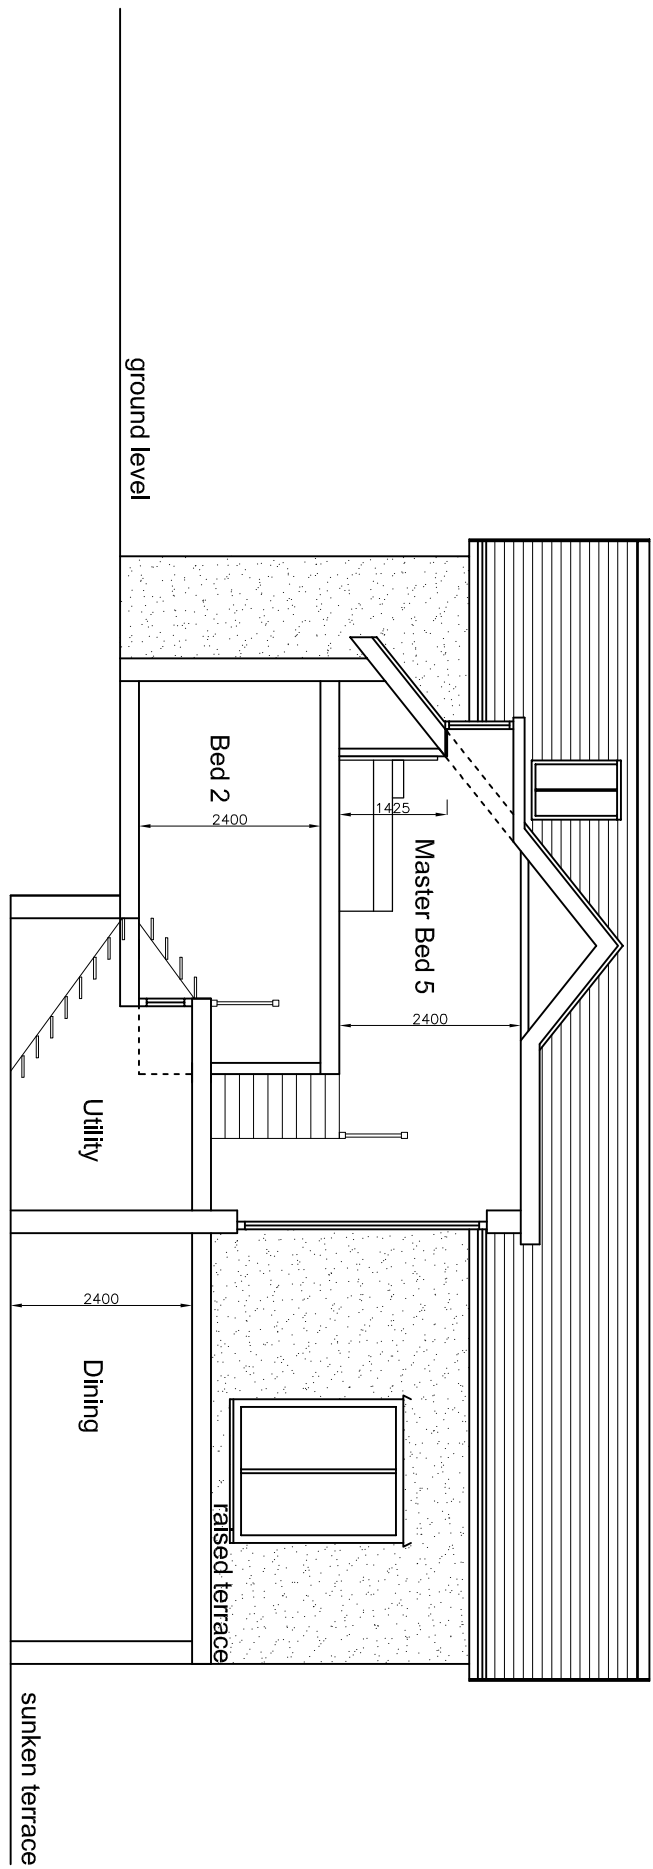


Section Detail

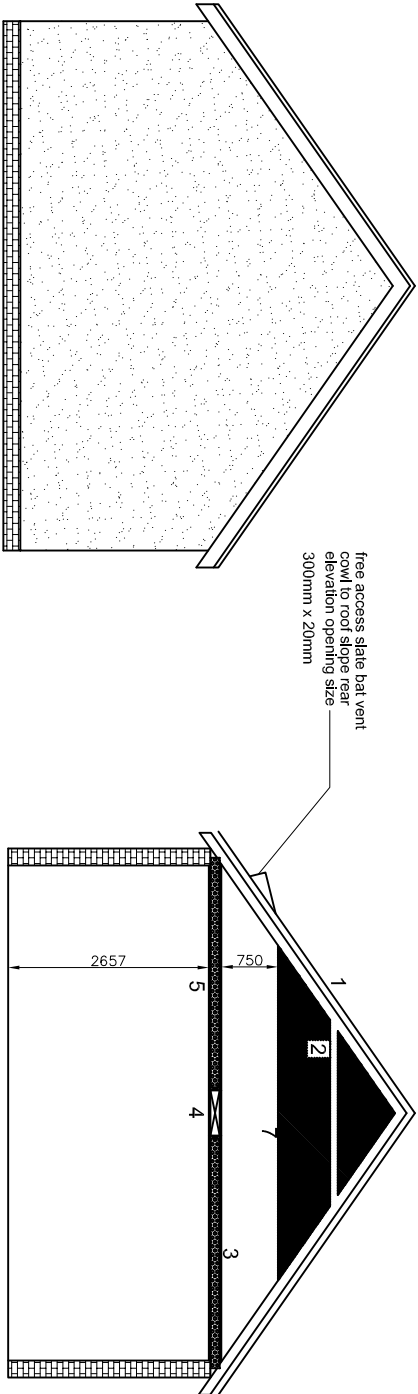


Plot 2 Garage Plan as Proposed (90m2 footprint)

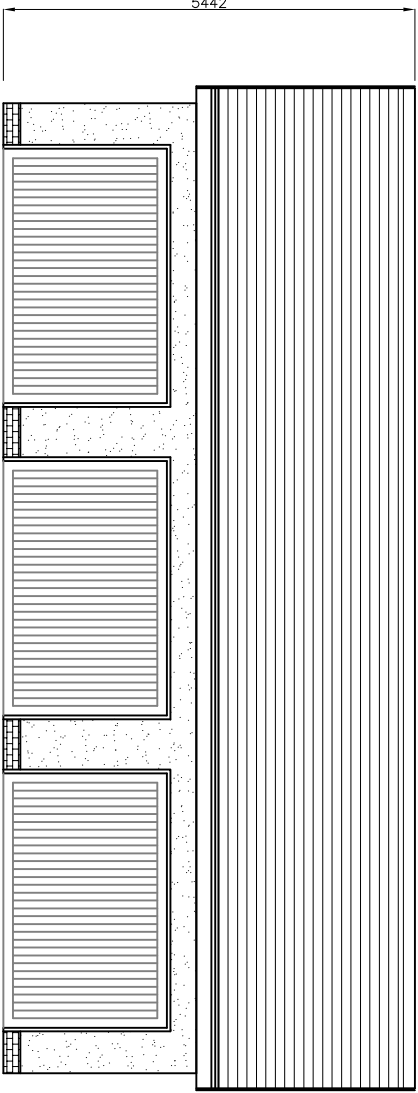

Plot 2 Garage Front Elevation as Proposed

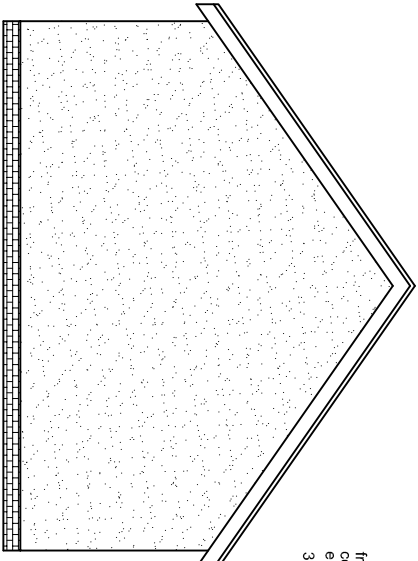


Plot 2 Garage Side Elevation as Proposed

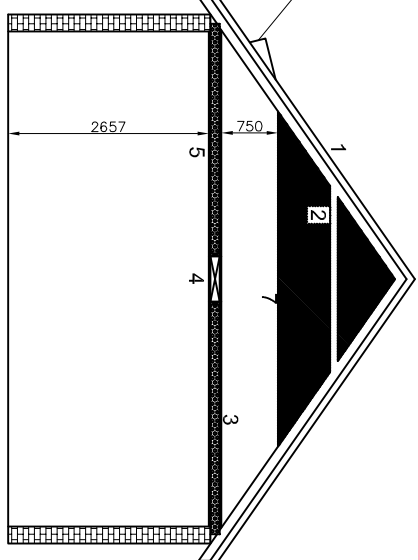

Section Through Garage Detail



Bat access provision 300mm x 200mm gap with coming to rain continued access to the building to approved finish

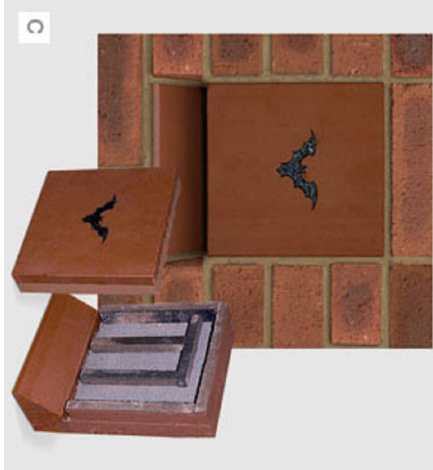

Enclosed Istock Bat Box 215x230mm Designed specifically for the pipistrelle bat Available colours in smooth blue, smooth gold and smooth red

DISCLAIMER			
