



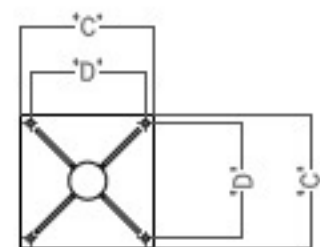

INDICATIVE IMAGE: 4m POLE

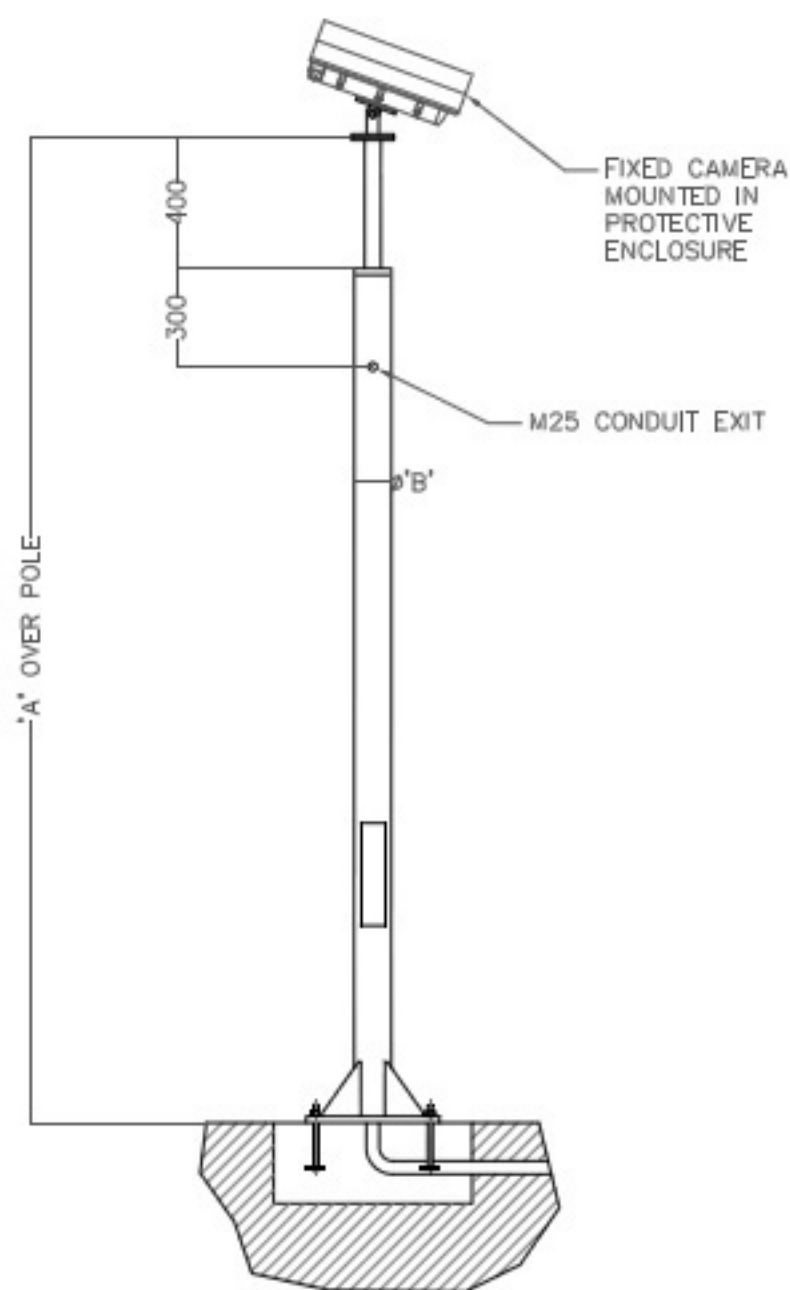

POLE SPECIFICATIONS				
'A' Height (m)	'B' Dia (mm)	'C' Base (mm)	'D' Bolt Cns (mm)	Holding Down Bolts (mm)
3	139	405x405	350	M16x200
4	168	405x405	350	M16x200
5	193	510	450	M20x300
6	193	510	450	M20x300
7	219	510	450	M20x300
8	219	630	550	M24x400
9	273	630	550	M24x400
10	273	630	550	M24x400

A2	IMAGES ADDED	TM	17/7/13	RA	17/7/13
A1	INITIAL ISSUE	BR	05/10/10	RA	05/10/10
REV	MODIFICATION	DRAWN	DATE	CHKD	DATE
 The Green Company		TGC Renewables Ltd, Duckmoor Road Ind. Est., Duckmoor Road, BS3 2BJ Tel: Web: www.tgcrenewables.com			
TITLE: CCTV SYSTEM		CUSTOMER:STANDARD SOLAR FARM DETAIL			
TGC RENEWABLES LTD COPYRIGHT. THIS DRAWING AND THE INFORMATION IT CONTAINS ARE THE PROPERTY OF TGC RENEWABLES LTD. IT IS NOT TO BE COPIED, REPRODUCED OR DIVULGED TO A THIRD PARTY WITHOUT PERMISSION.					
DRAWN		DATE		CHECKED	
BR		05/10/10		RA	
ORIGINAL PAGE SIZE:A3		SCALE: 1: 25			
SHT.1 OF 1		DRAWING No.: TGC/PV004			REV. A2