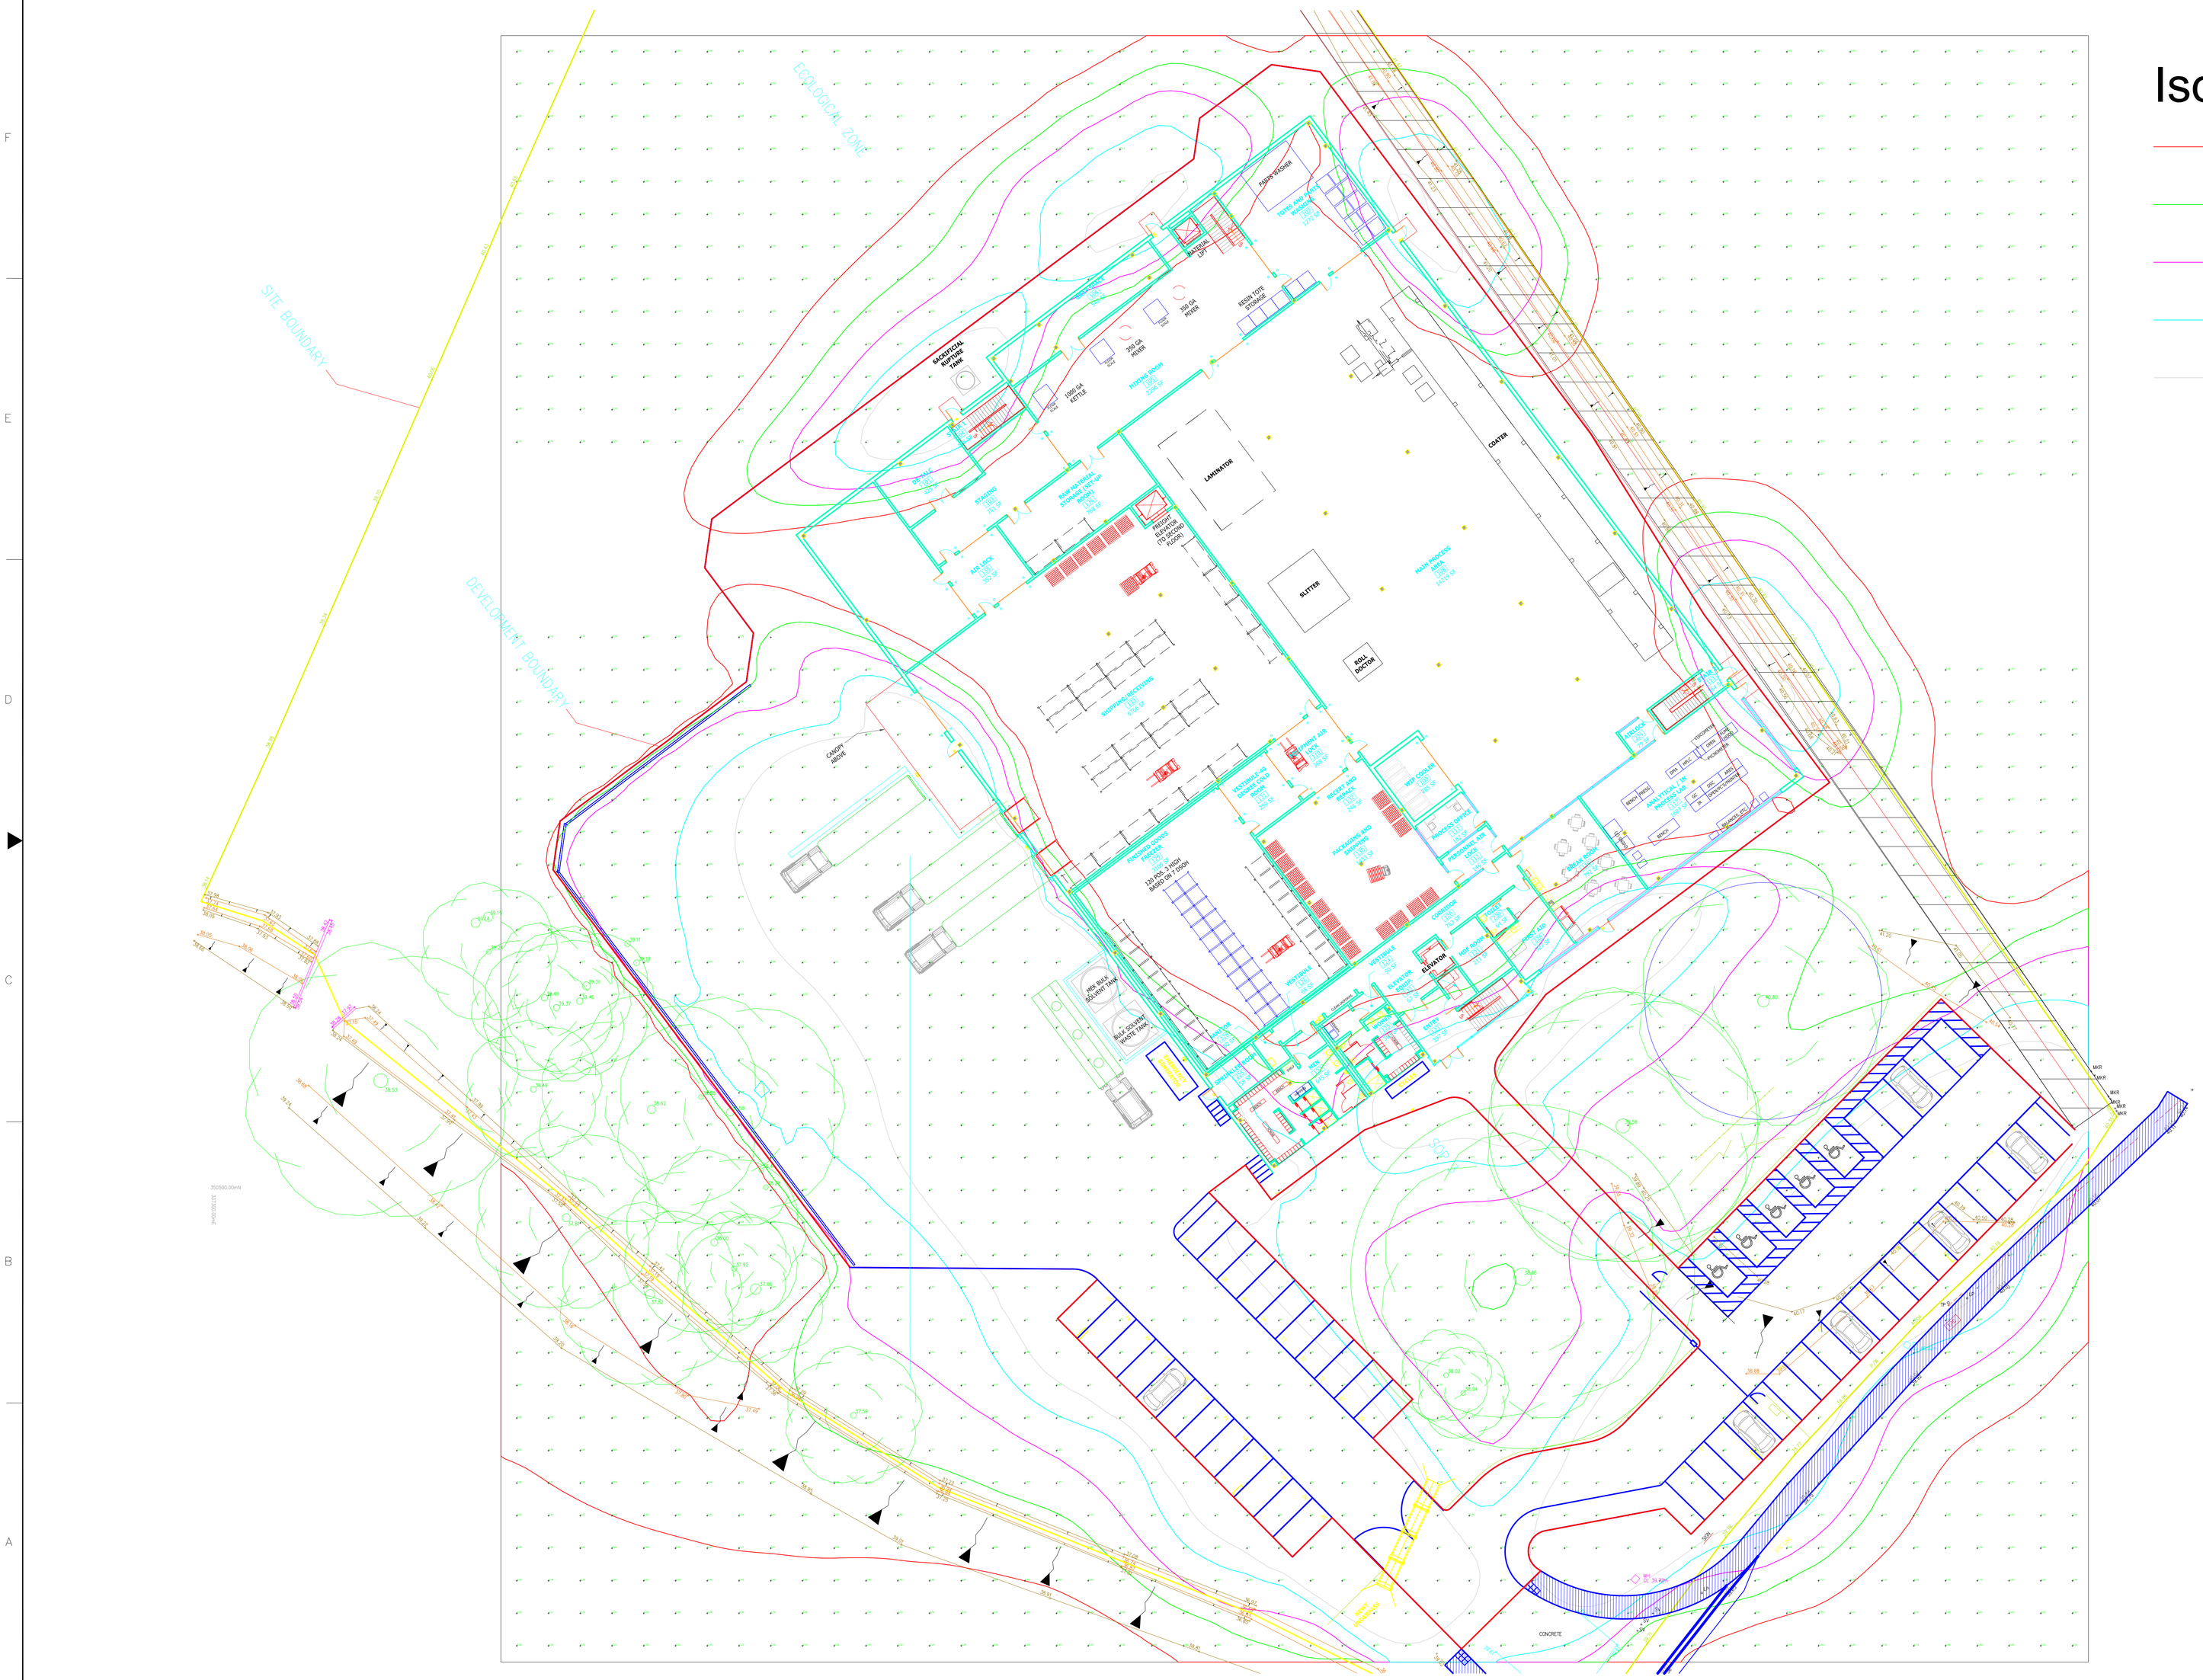

REV	DATE	REVISION DESCRIPTION	BY	CHK	APPV	REV	DATE	REVISION DESCRIPTION	BY	CHK	APPV	REFERENCE DWG NUMBER	REFERENCE DRAWINGS	REFERENCE DWG NUMBER	REFERENCE DRAWINGS
A	5/20/15	ISSUED FOR INFORMATION	BCF	BCF											

FLUOR®

NOTICE: THIS DRAWING HAS NOT BEEN PUBLISHED AND IS THE SOLE PROPERTY OF FLUOR AND IS LENT TO THE BORROWER FOR THEIR CONFIDENTIAL USE ONLY, AND IN CONSIDERATION OF THE LOAN OF THIS DRAWING, THE BORROWER PROMISES AND AGREES TO RETURN IT UPON REQUEST AND AGREES THAT IT WILL NOT BE REPRODUCED, COPIED, LENT OR OTHERWISE DISPOSED OF DIRECTLY OR INDIRECTLY, NOR USED FOR ANY PURPOSE OTHER THAN THAT FOR WHICH IT IS FURNISHED.

CONTRACT	A6CI	
DESIGNED BY	DESIGNER	
CHECKED BY	DESIGNER	
SUPERVISOR	B. FRITZ	APP DATE 5/20/15
LEAD ENGR./SPEC.	B. FRITZ	APP DATE 5/20/15
FLUOR	B. ROBINSON	APP DATE
CLIENT	R. GRIM	APP DATE

CYTEC

PROJECT ACE
OUTDOOR LIGHTING CALCULATION

SCALE	DRAWING NUMBER	REV
NONE	100-65-EC-034	A

CAD FILE NAME 100-65-EC-034.dwg

PLOT DATE: P:\CAD\265\DWG\Lighting\100-65-EC-034.dwg 05-20-15 9:29 am Printed By: fri75015

F-CM2DWG 03-MAY-09