

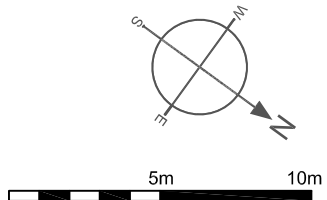
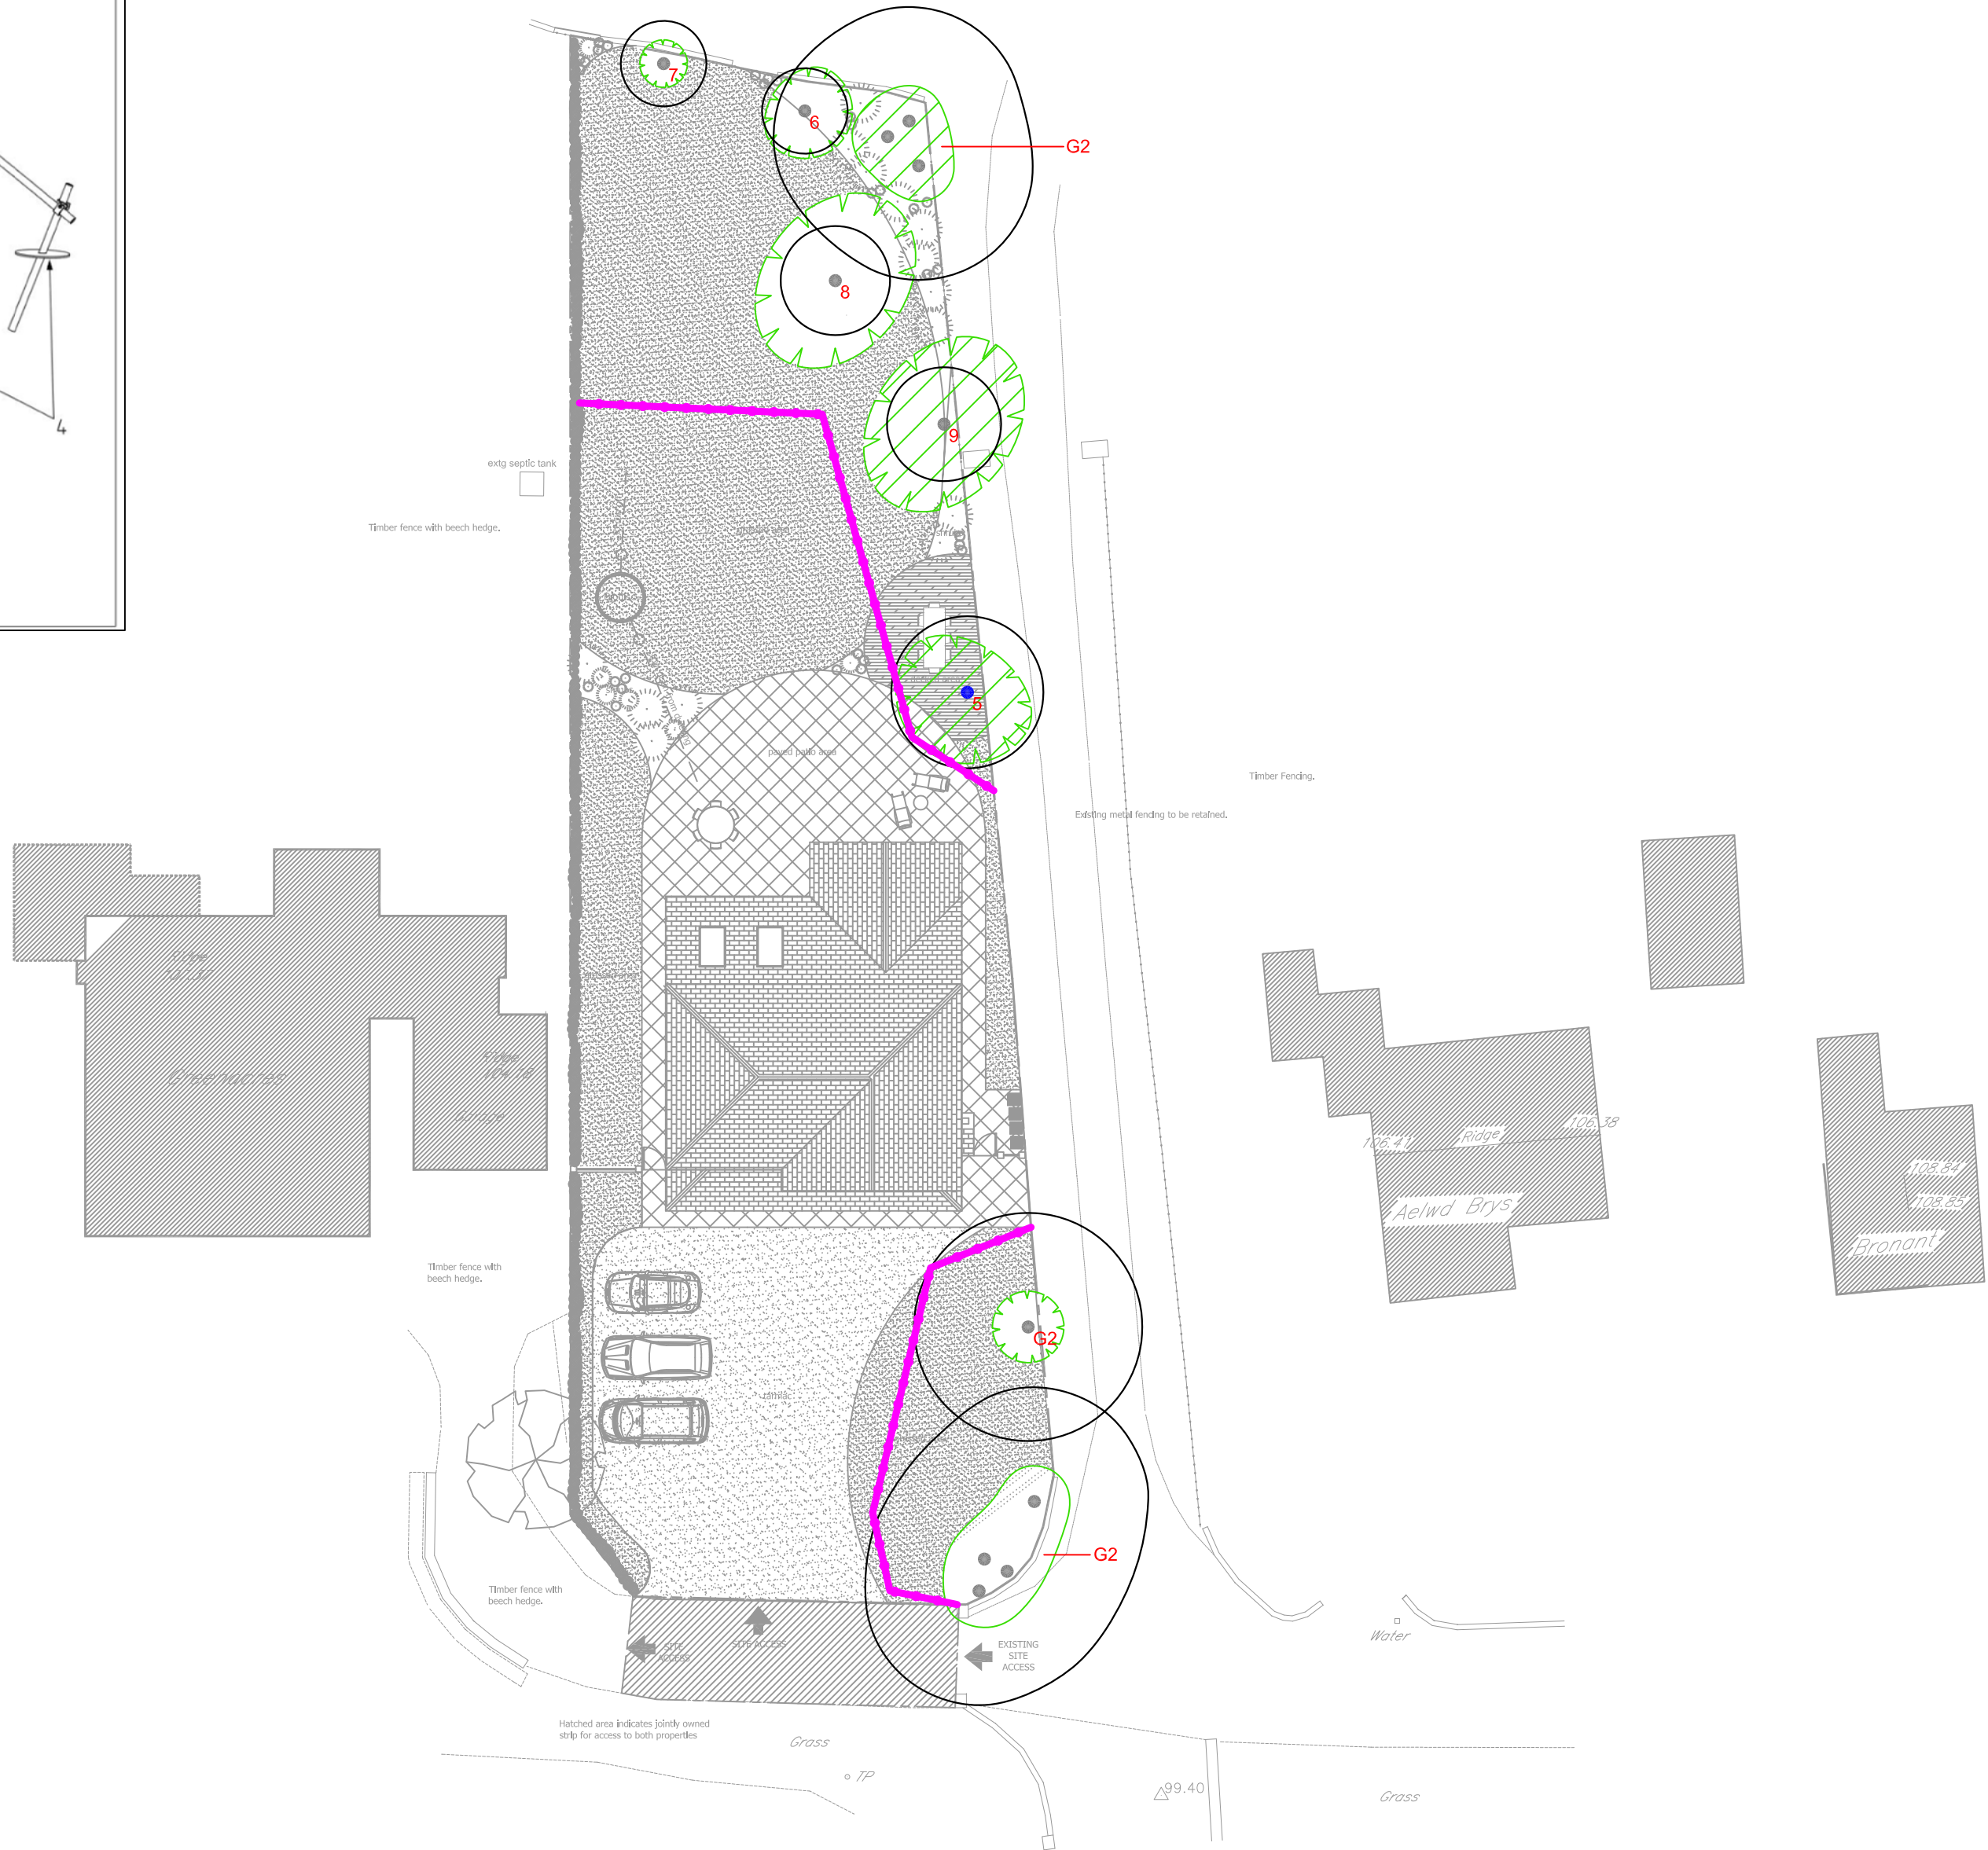


Figure 2 Default specification for protective barrier

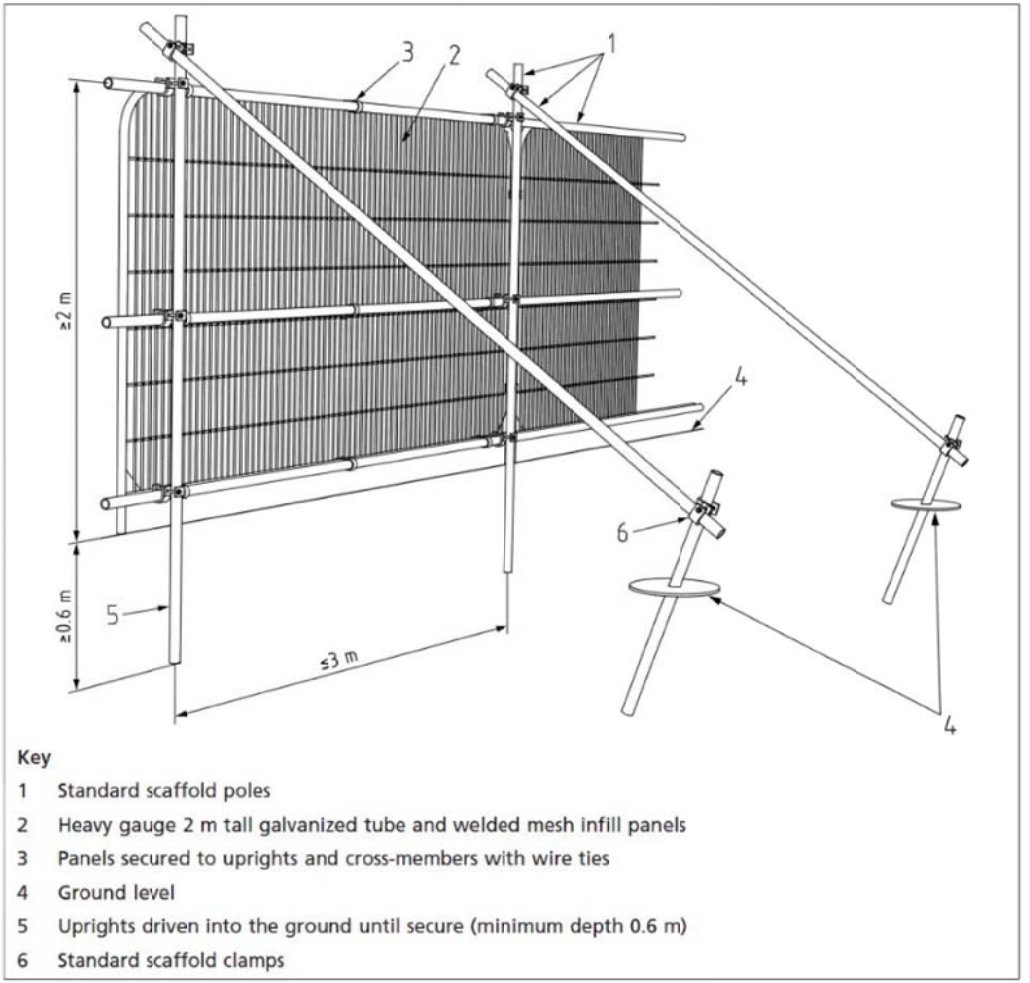

Legend

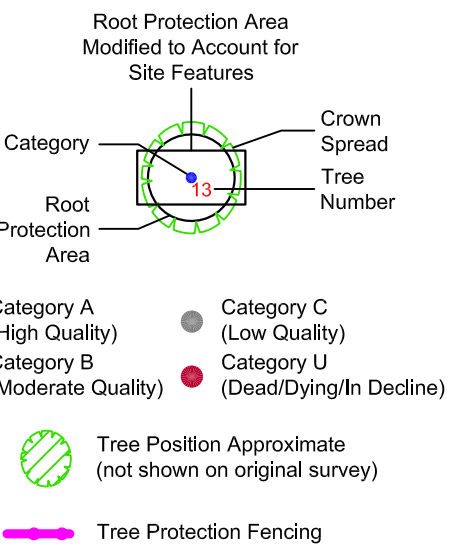

Client:	
Mr J Clark	
Project:	
Land at Greenacres, Smithy Lane, Pentre Bychan, Wrexham	
Title:	
Tree Protection Plan	
Scale:	Date:
1-250@A2	May 2015
Drawn By:	Revision:
AM	-
Job Ref:	Drawing No:
14/AIA/WXM/162	03
Do not scale from this drawing all dimensions to be checked on site.	
The copyright of this document resides with Tree Solutions unless assigned in writing by the company	



E: info@tree-solutions.co.uk
W: www.tree-solutions.co.uk
T: 01244 389114
M: 07766 774508