

2

30915.06.05

1



Client: MRS. J. SOYAK



DATE	26-04-2015
NAME	P.P.E.

FROM



Scale 1:10 - Height 1200 mm MAX.

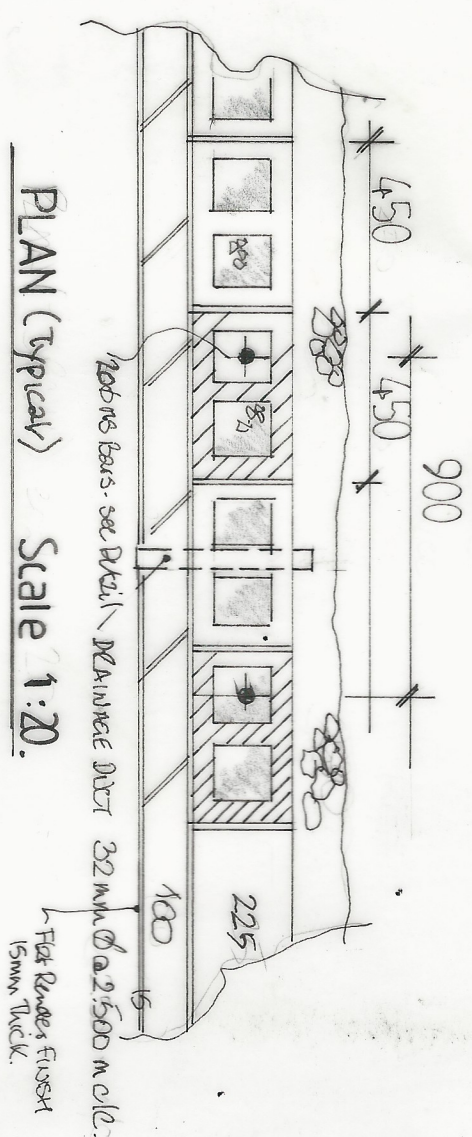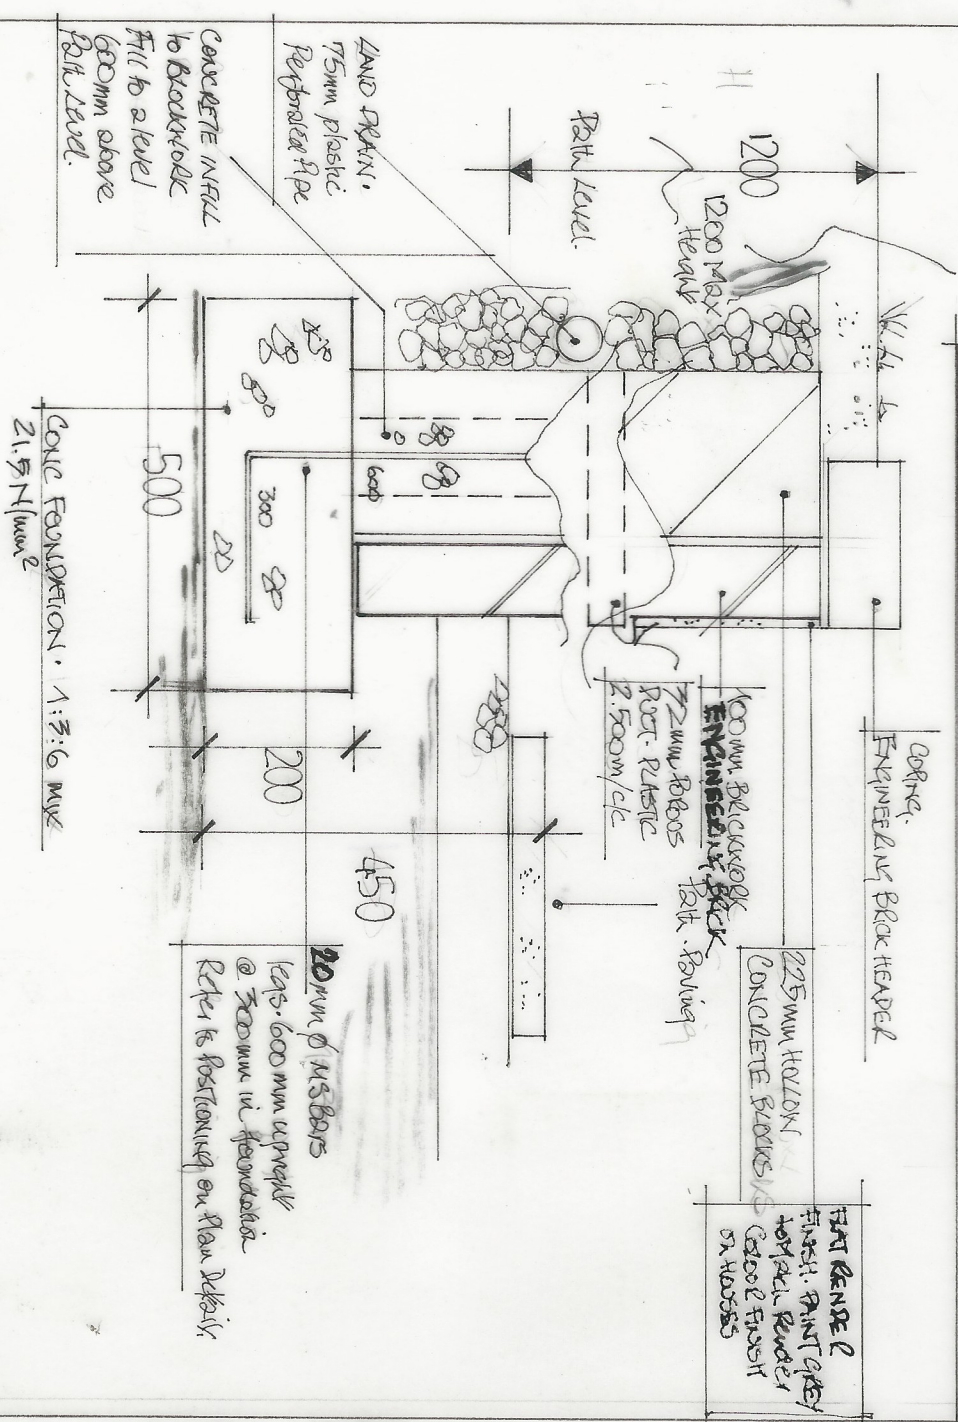

PLAN (Typical) Scale 1:20.