27/7/15

GARDEN VERIFICATION
LEVELS PLOTS 18 - 23

REF D5·8

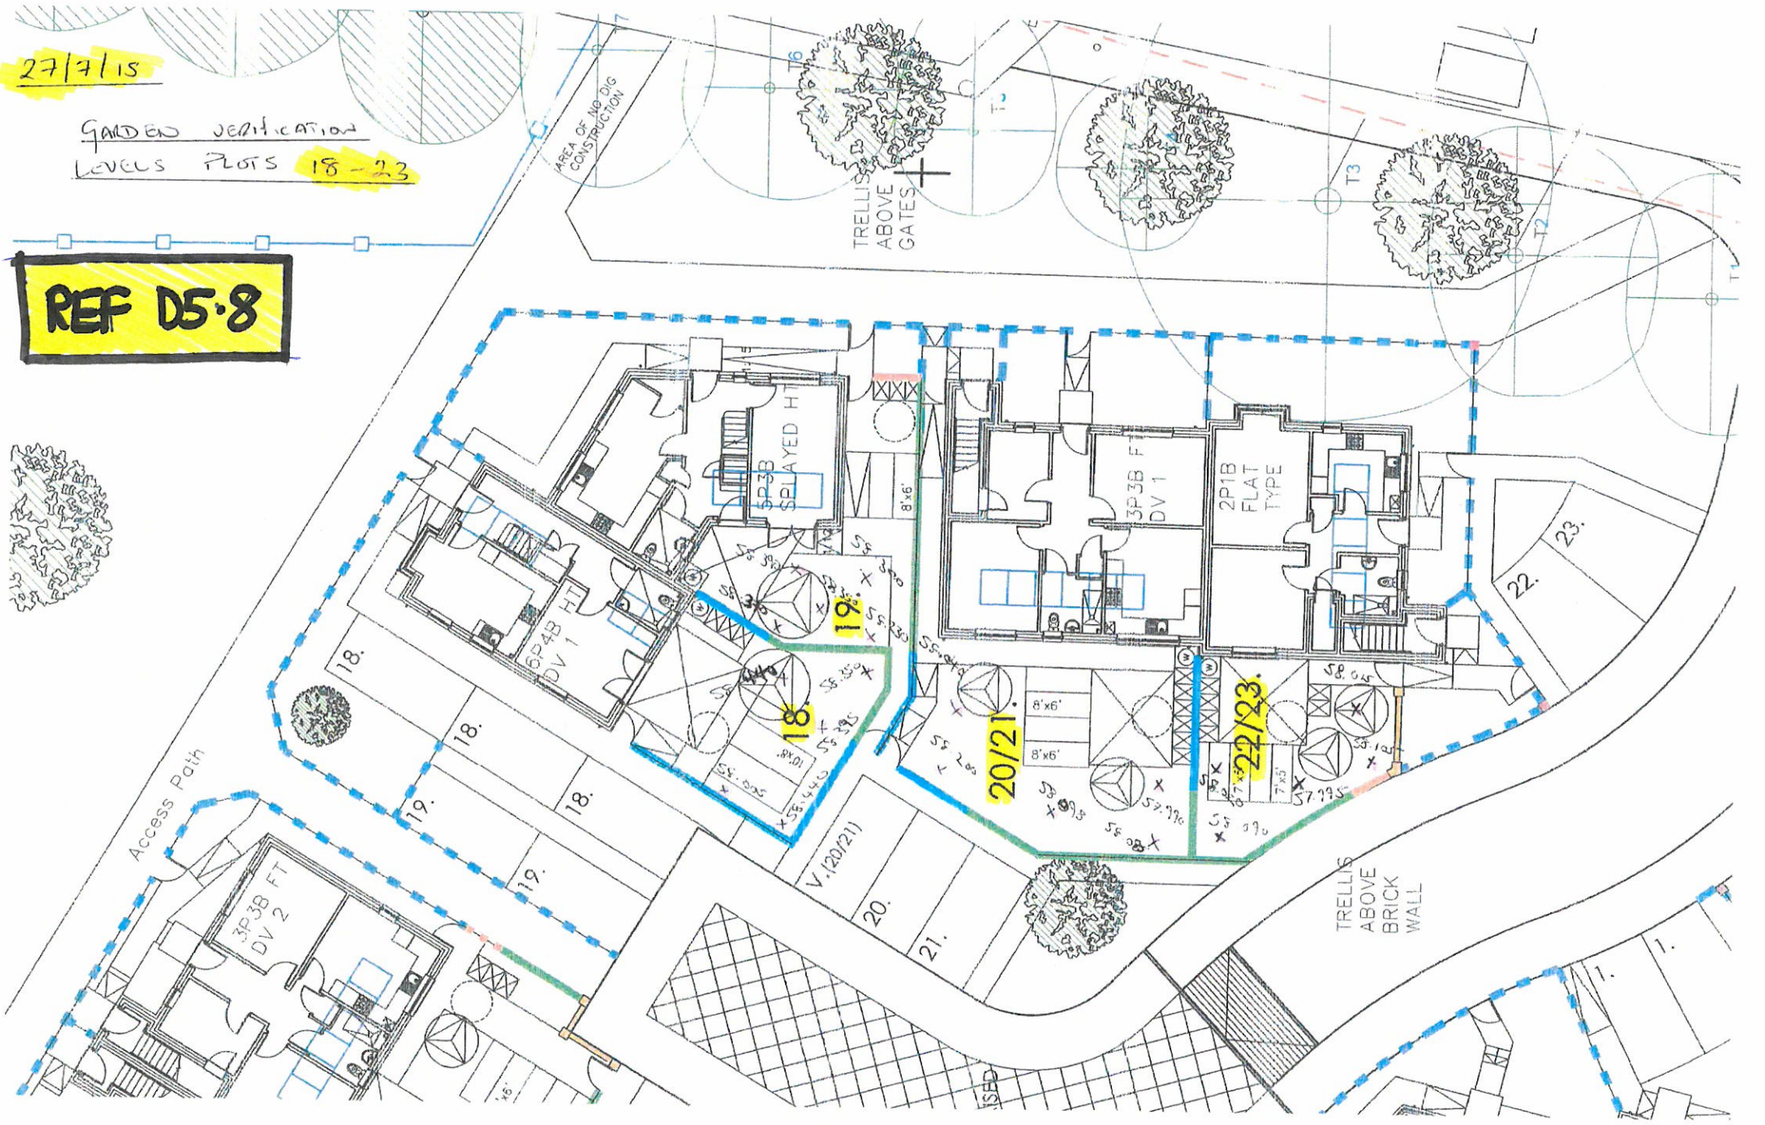

27/7/15

GARDEN VERIFICATION LEVELS
PLOTS 1-8
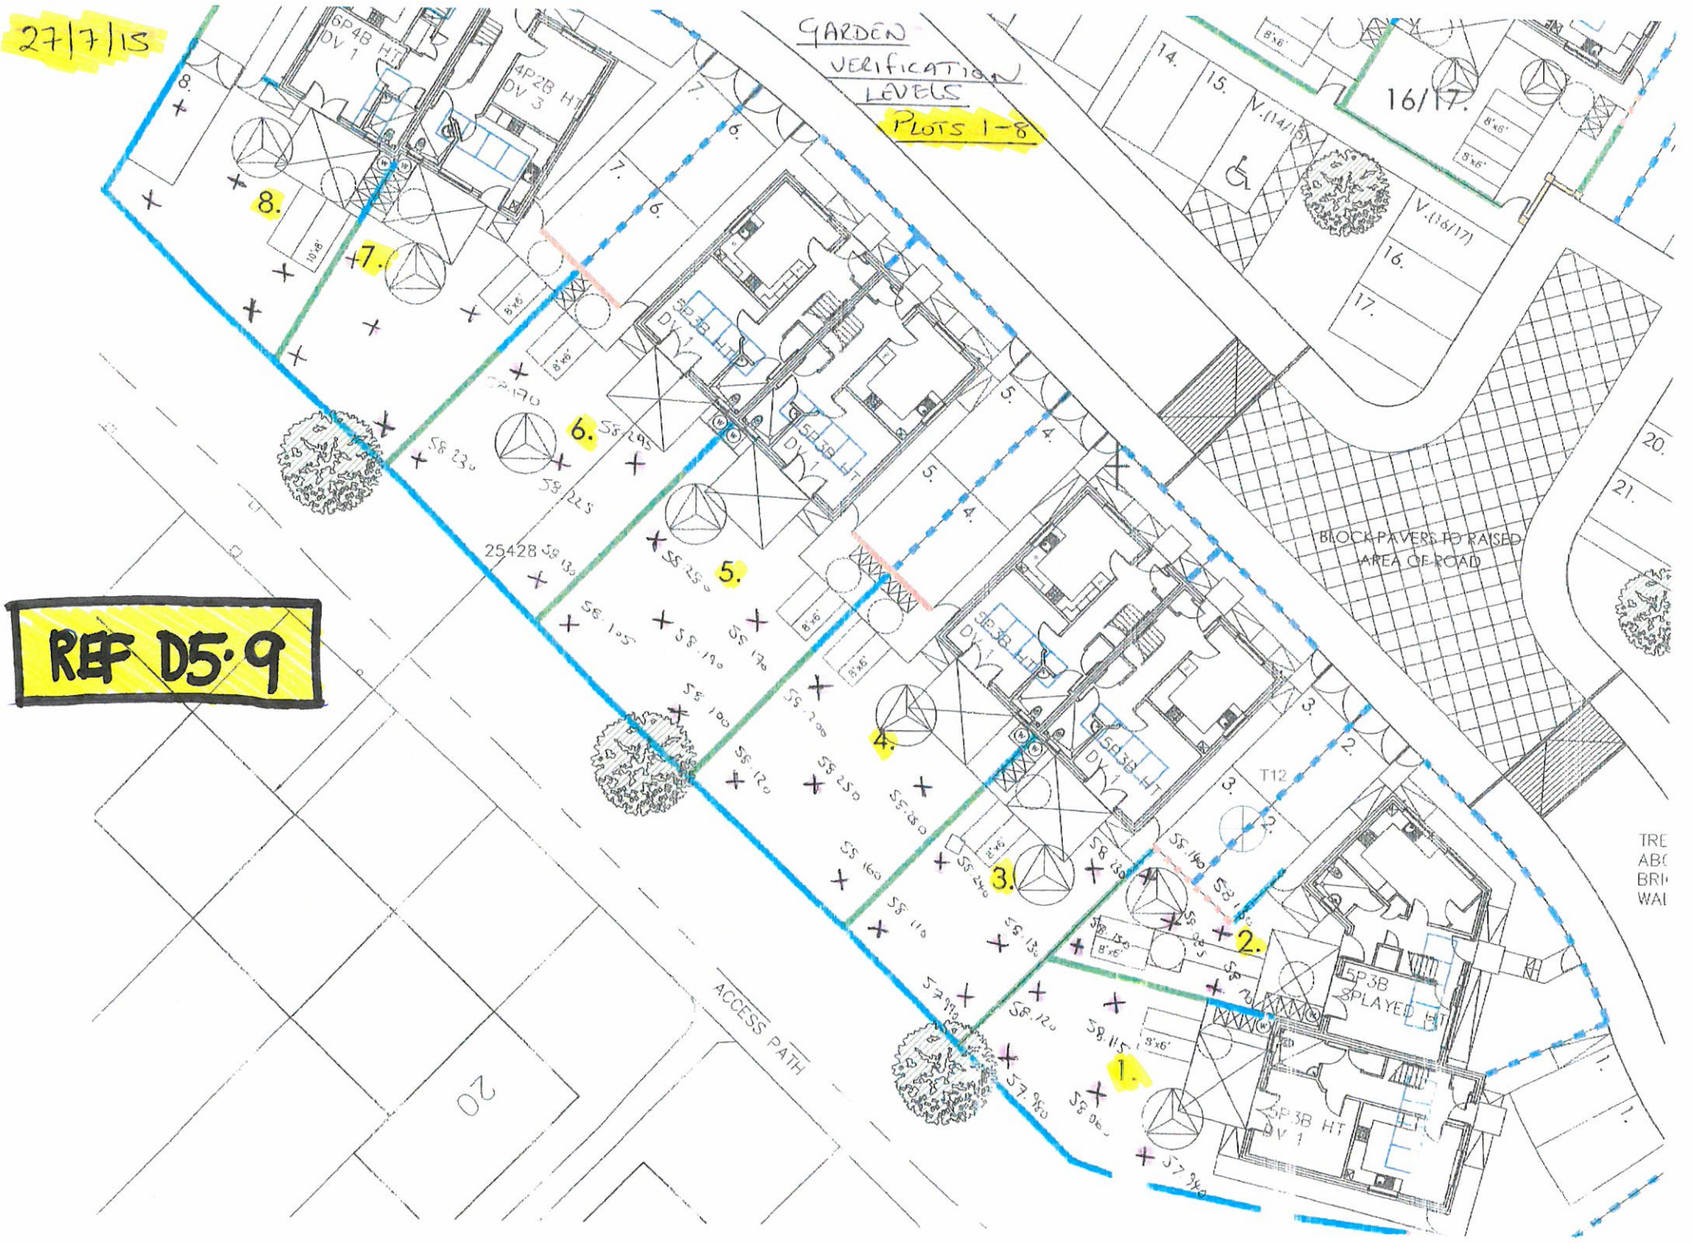
REF D5·9